
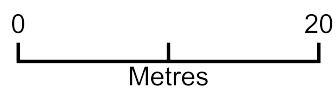


Proposed store at Spendlas Farm

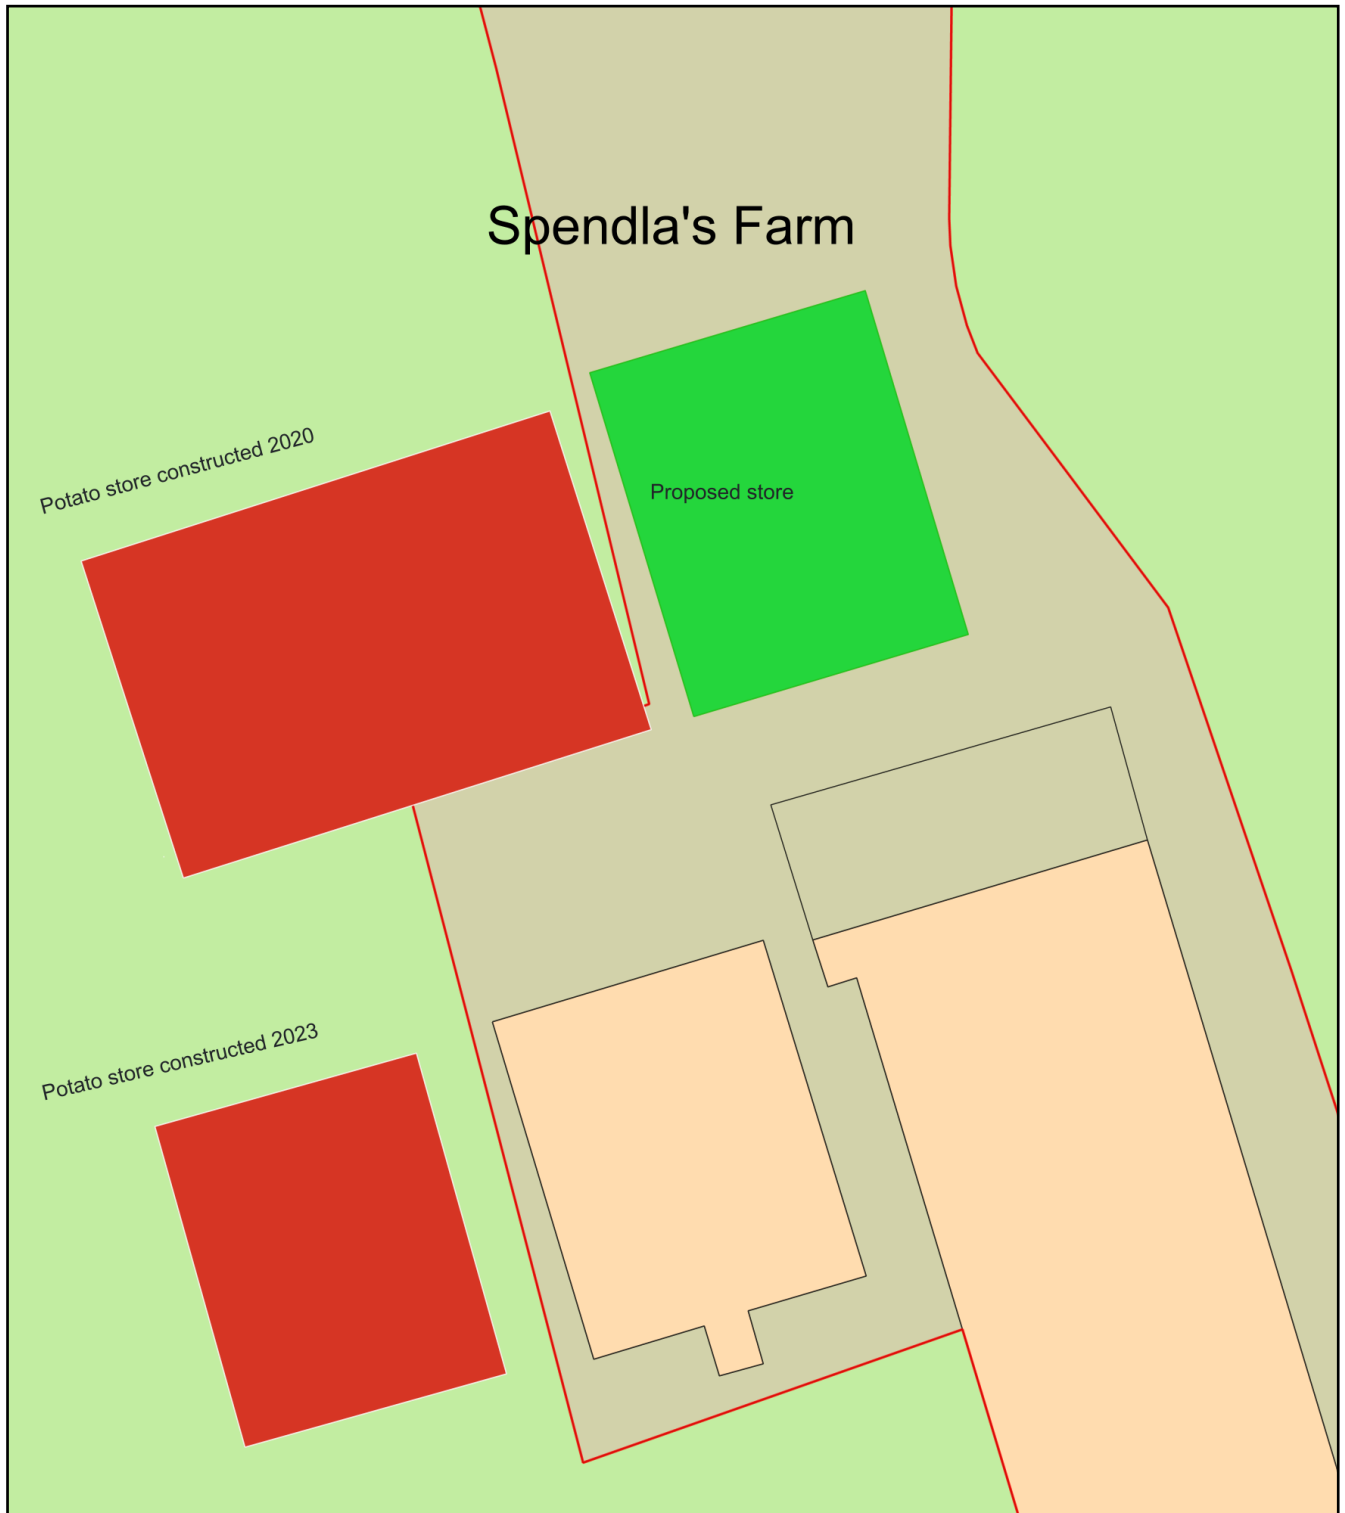

Plan Produced for: Mike Neaverson
Date Produced: 15 Mar 2024
Plan Reference Number: TQRQM24075124136306
Scale: 1:500 @ A4