
Notes

Measurements
Do not scale from this drawing.
All measurements should be checked against on site conditions and any discrepancies should be brought to the attention of the Robert Doughty Consultancy.

CDM 2015
This drawing is for illustrative purposes and/or obtaining the relevant planning permission only. It should not be used for construction and accordingly, risk identification under the Construction (Design & Management) Regulations 2015 has not been undertaken.



Existing illustrative street scene

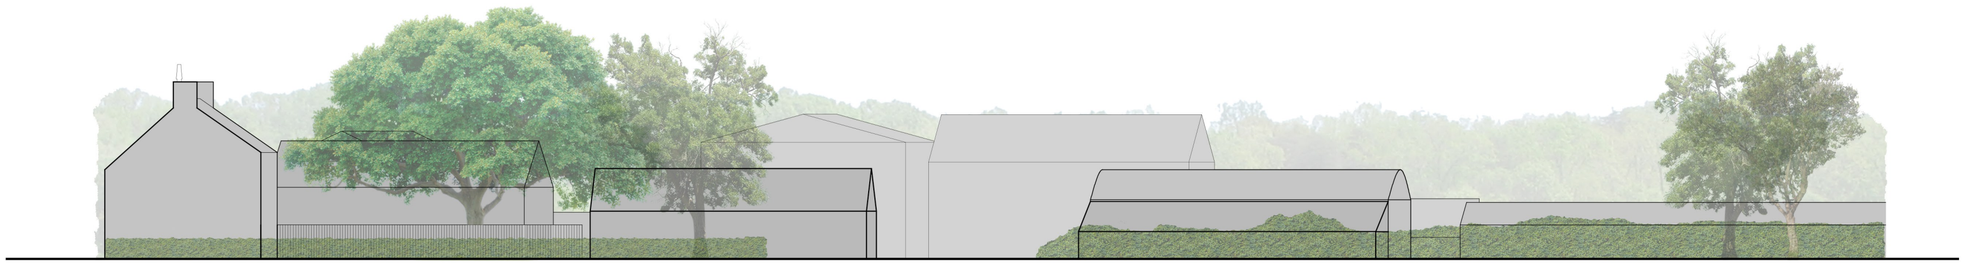

Proposed illustrative street scene

0 2 4 6 8 10m

Rev	By	Notes	Date

rdc
Robert Doughty Consultancy

© 32 High Street, Helpringham
Sleaford, Lincolnshire NG34 ORA

Tel: 01529 421646
Fax: 01529 421358
Email: admin@rdc-landplan.co.uk
Web: www.rdc-landplan.co.uk

Client Mr. G. Franklin		
Project Pear Tree Farm, Long Sutton		
Drawing title Existing & Proposed Illustrative Street Scenes		
Drawing No 1185-2_PL_GA02	Rev -	Drawn WW
Scale 1:200 @ A2	Date 07.03.18	Checked CS