

SHDC
Planning & Development
02 FEB 2011
Ref: 0065-11

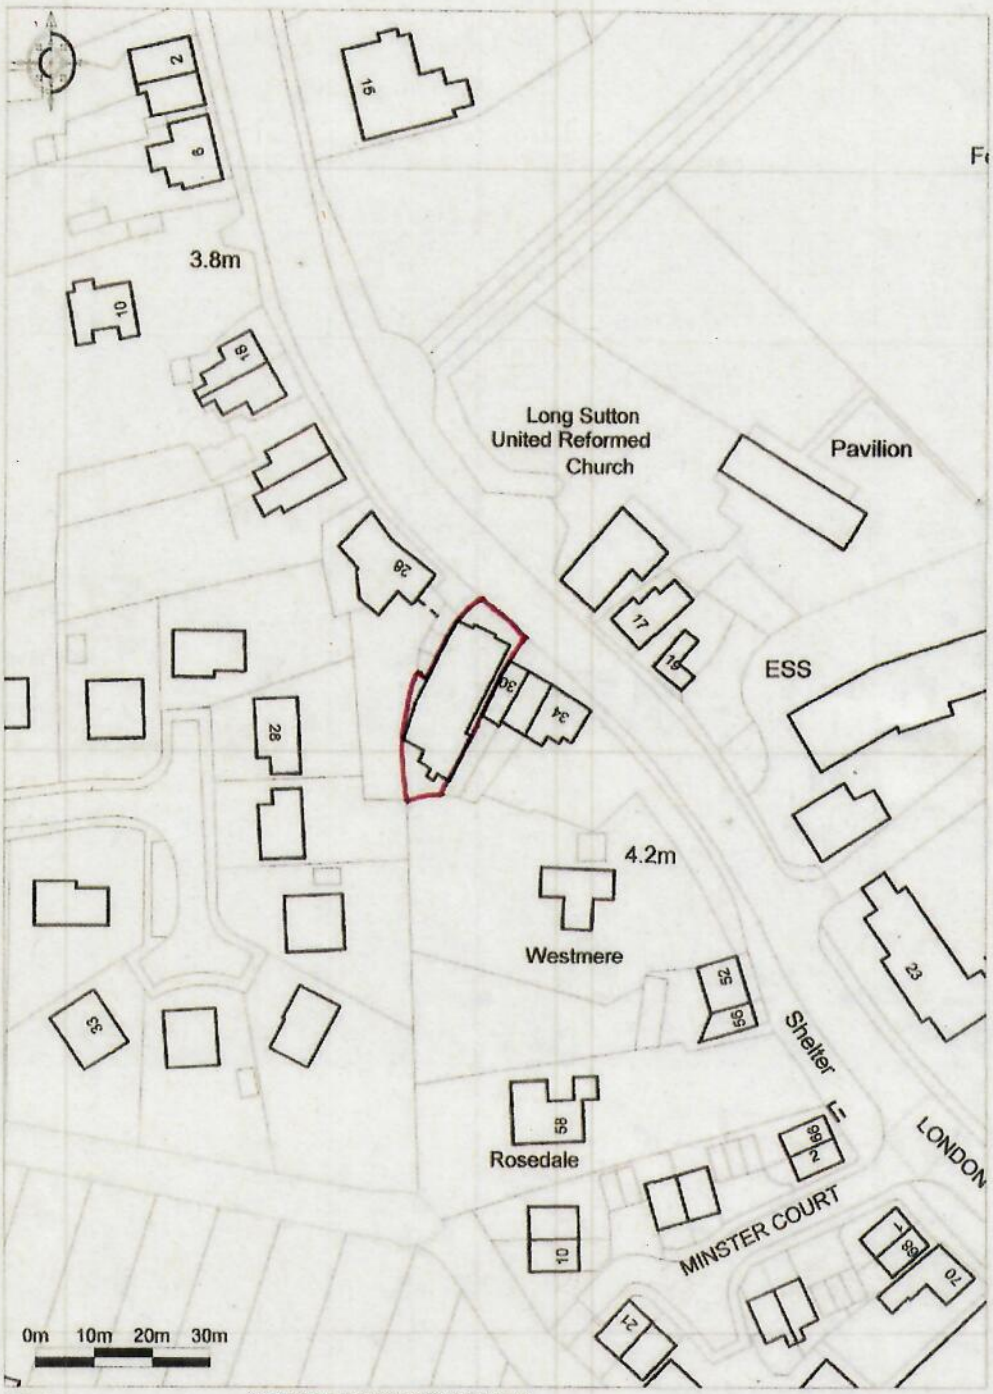

Promap
Ordnance Survey © Crown Copyright 2011 All rights reserved
Licence number 100020449 Plotted Scale - 1:1250

Site Location Plan - 28a London Road,Long Sutton PE12 9EA

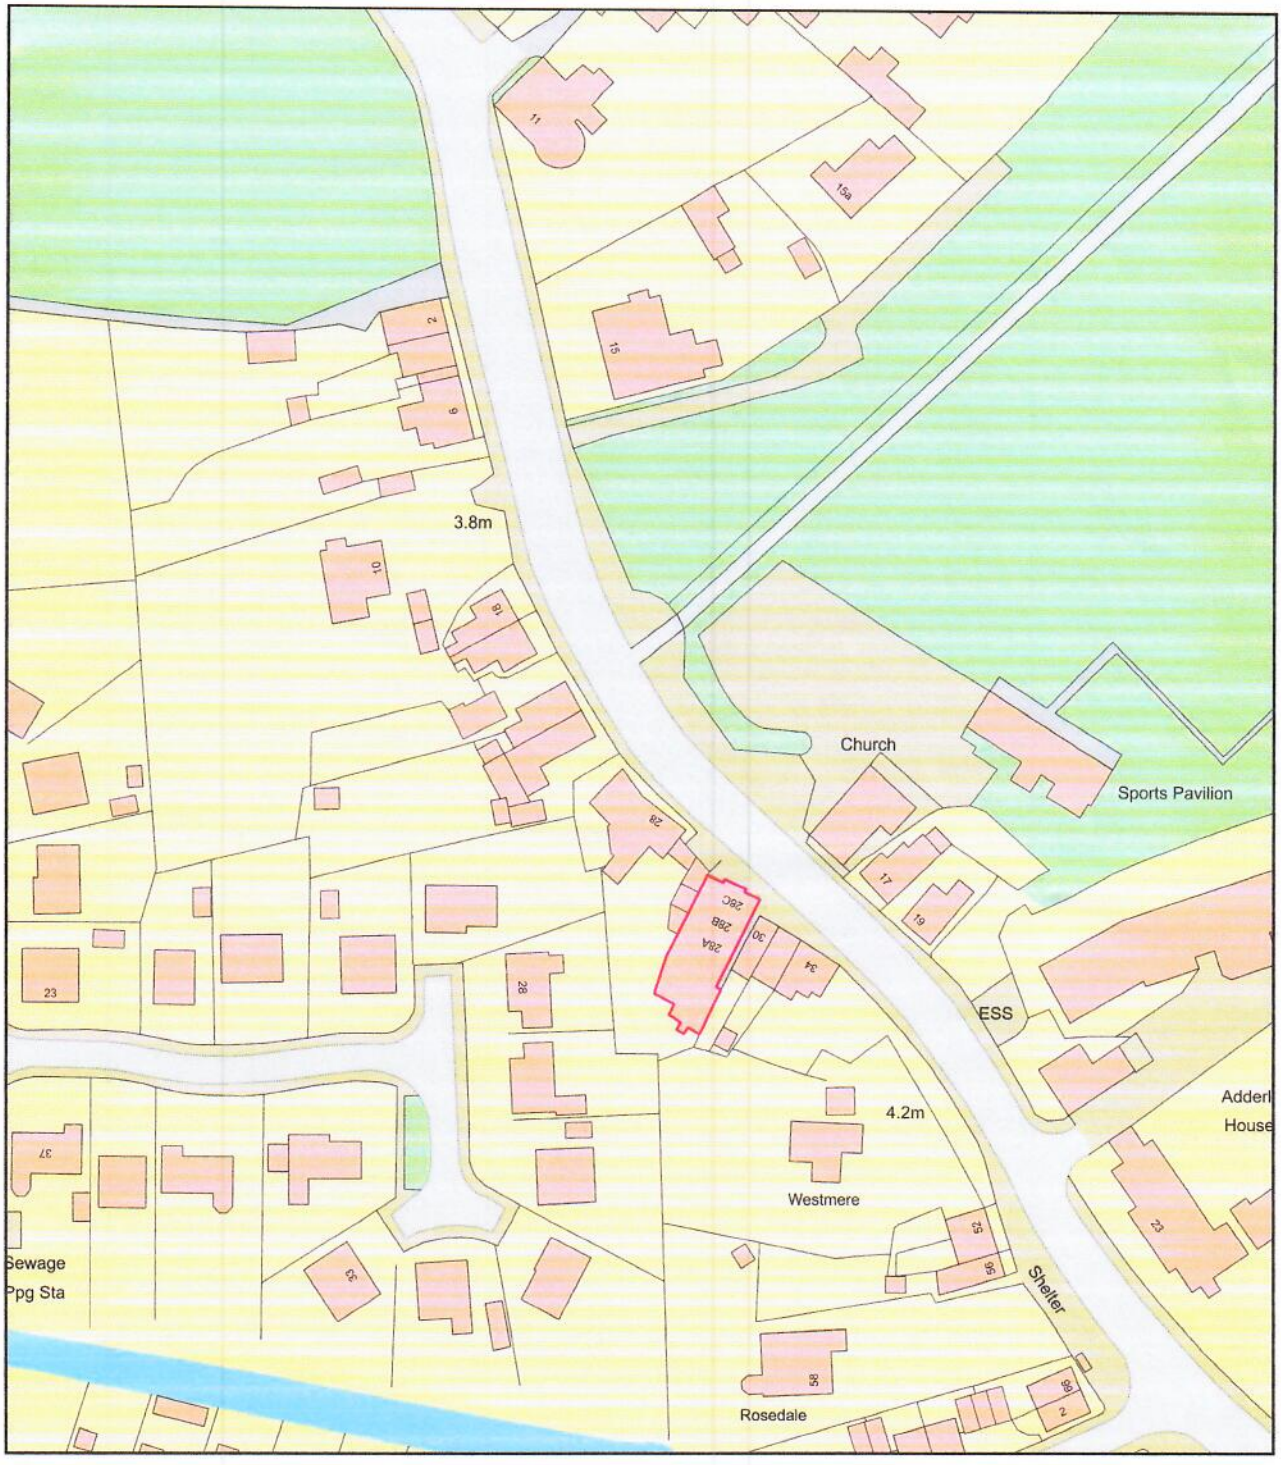

0 50
Metres

N

ReQuestaPlan

Plan Produced for: S. Holland District Council

Date Produced: 10 Mar 2020

Plan Reference Number: TQRQM20070203648444

Scale: 1:1250 @ A4

© Crown copyright and database rights 2019 OS 100042766