


LOCATION PLAN 1:1250

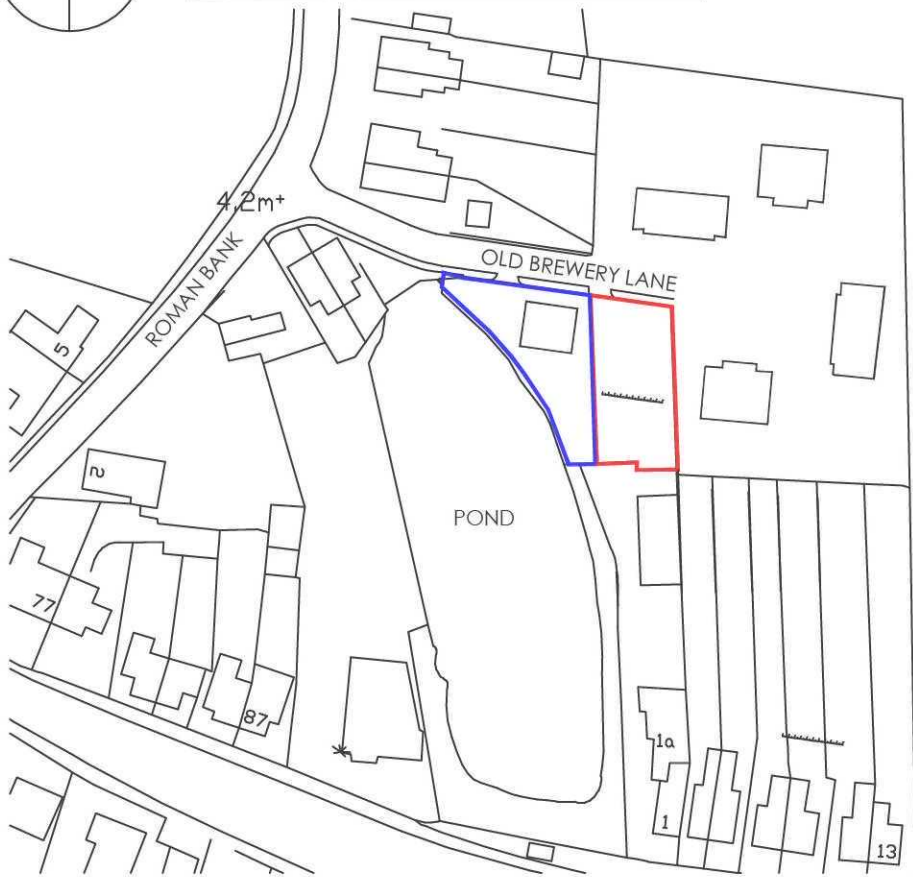

Crown Copyright
All rights reserved
Licence No. AR100020449

Site Area : 410M2



e-mail architect@a-g-a.co.uk 020 8949 3097
Elm Studio 149 Elm Road New Malden KT3 3HX
© This drawing is the copyright of A-G-A.

House
at
Heron Lodge, Old Brewery La. PE12 9LA
for

Mr A & Mrs L Gilpin



EXISTING

date 17.03.2011
scale 1:1250 & 1:200 @ A3
Do not scale this drawing
All Dimensions to be verified on site
before construction commences.

number
A007AD(0)01

NOT A CONSTRUCTION DRAWING
revision


EXISTING SITE PLAN 1:200

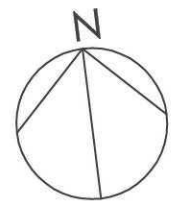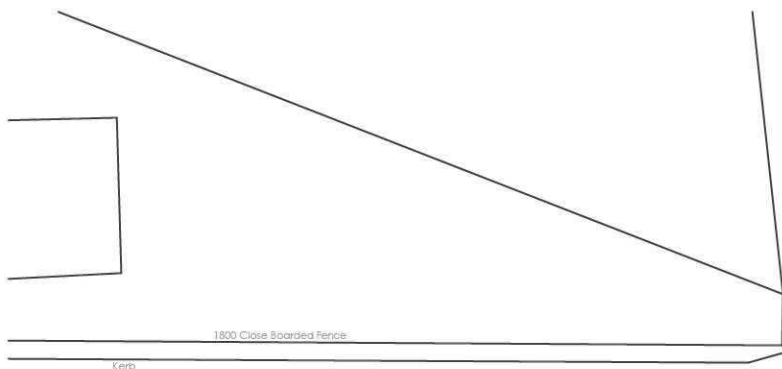


PLAN APPROVED
H11-0994-09

OLD BREWERY LANE



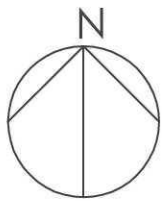

LOCATION PLAN 1:1250

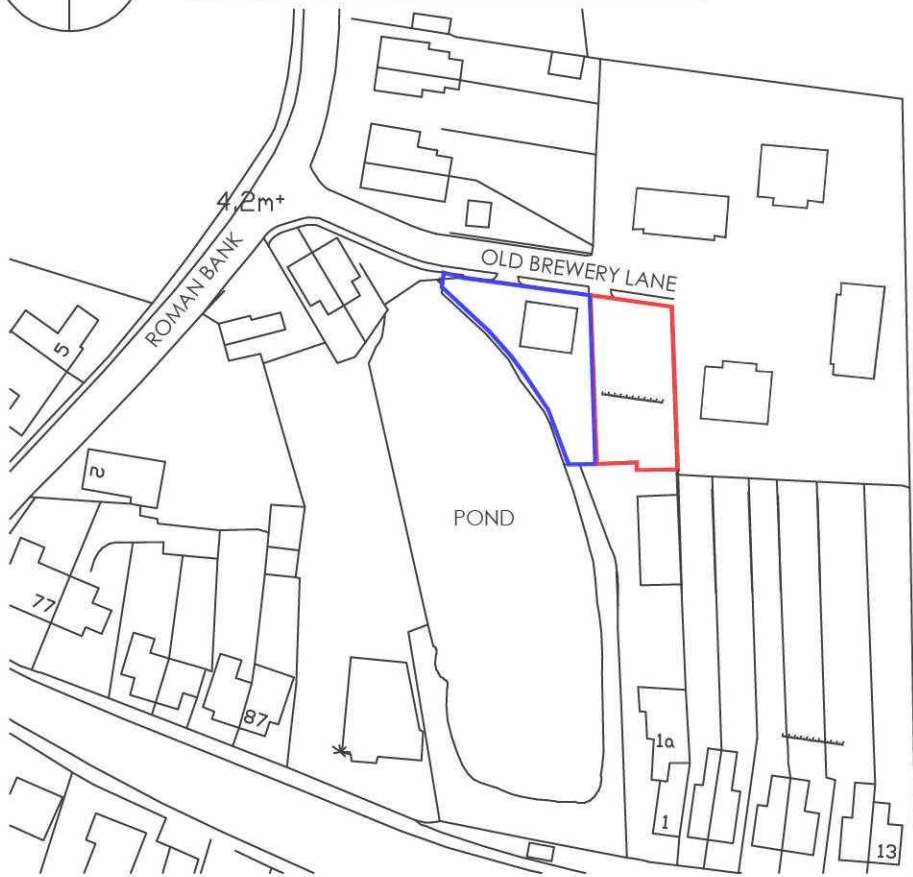

Crown Copyright
All rights reserved
Licence No. AR100020449

Site Area : 410M2



e-mail architect@a-g-a.co.uk

020 8949 3097

Elm Studio 149 Elm Road New Malden KT3 3HX

© This drawing is the copyright of A-G-A

House
at
Heron Lodge, Old Brewery La. PE12 9LA
for

Mr A & Mrs L Gilpin

EXISTING

date 17.03.2011

scale 1:1250 & 1:200 @ A3



Do not scale this drawing
All Dimensions to be verified on site
before construction commences.

number

A007AD(0)01

NOT A CONSTRUCTION DRAWING
revision


EXISTING SITE PLAN 1:200

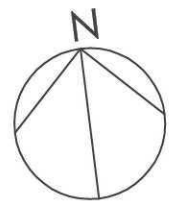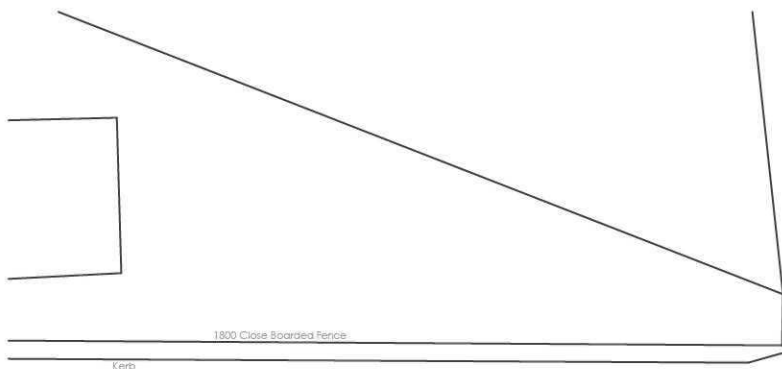

PLAN APPROVED
H11-0994-09

OLD BREWERY LANE



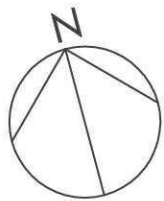


BLOCK PLAN 1:200

House
at
Heron Lodge, Old Brewery La. PE12 9LA
for
Mr A & Mrs L Gilpin

PROPOSED

date 17.03.2011
scale 1:200 @ A3
Do not scale this drawing
All Dimensions to be verified on site
before construction commences.
number
A007AD(0)02
NOT A CONSTRUCTION DRAWING
revision



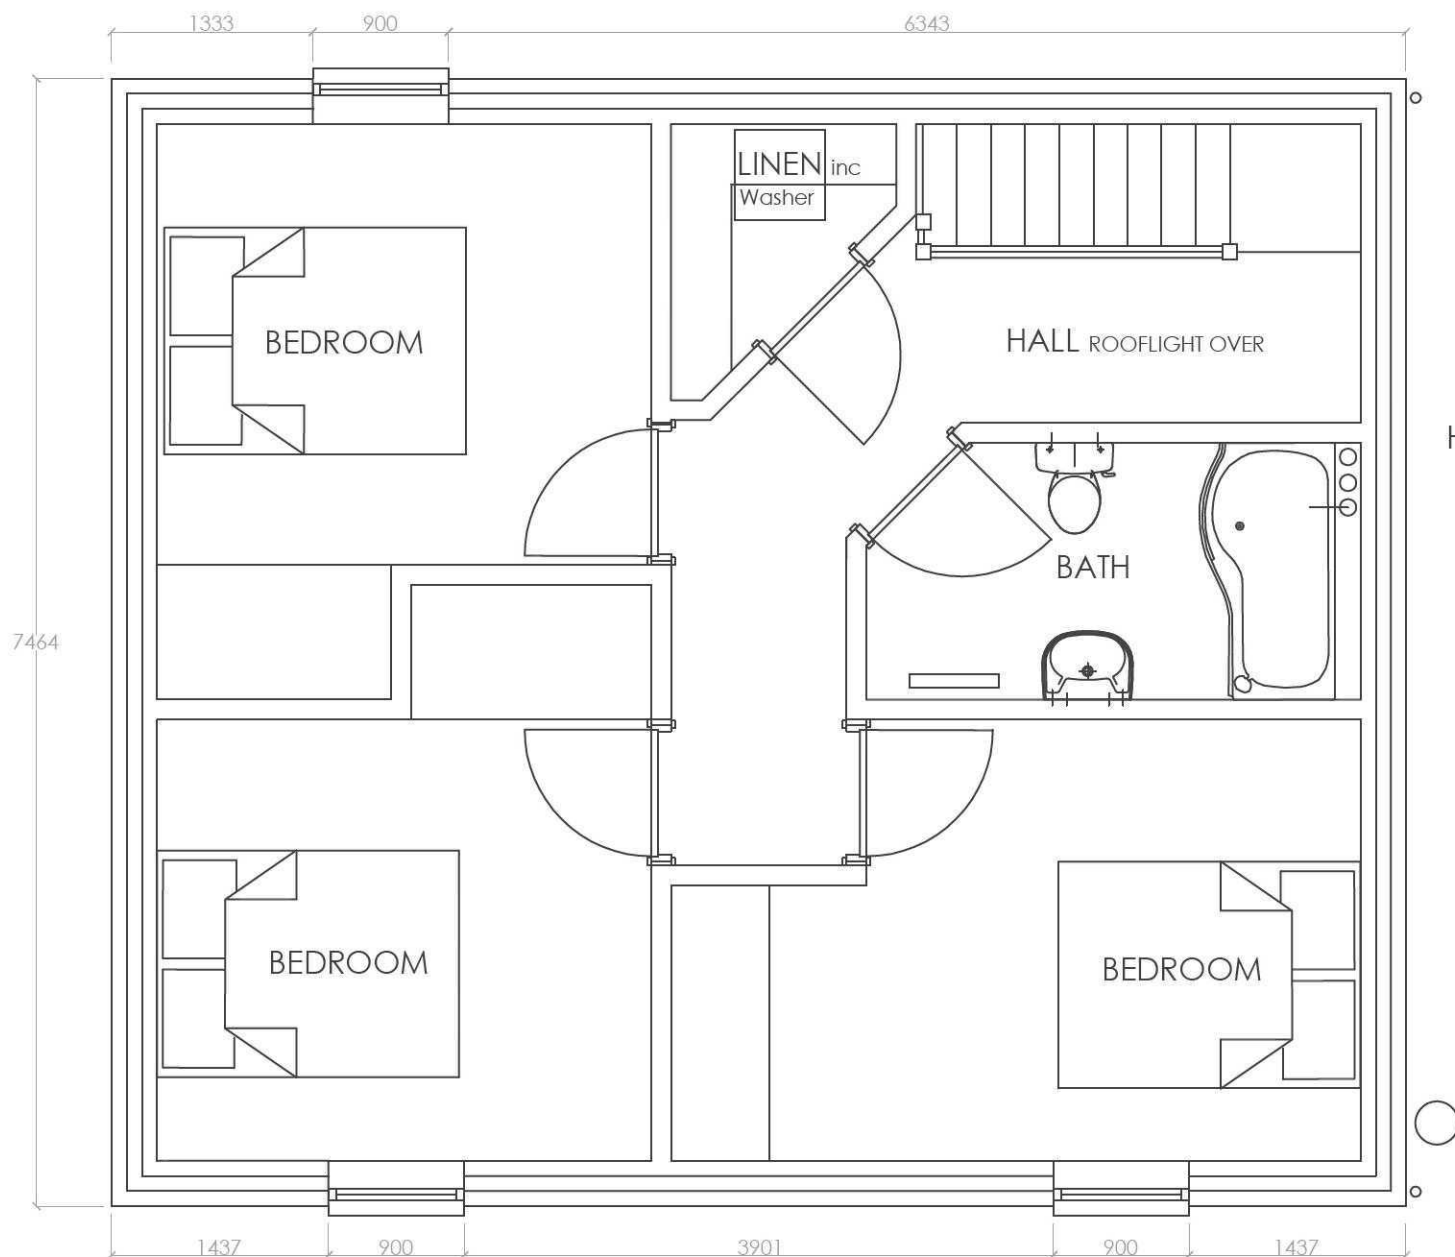

e-mail architect@a-g-a.co.uk 020 8949 3097
 Elm Studio 149 Elm Road New Malden KT3 3HX
 © This drawing is the copyright of A-G-A.

House
 at
 Heron Lodge, Old Brewery La. PE12 9LA
 for

Mr A & Mrs L Gilpin

PROPOSED

date 17.03.2011

scale 1:50 @ A3


Do not scale this drawing
 All Dimensions to be verified on site
 before construction commences.

number

A007AD(0)03

NOT A CONSTRUCTION DRAWING
 revision

FIRST FLOOR PLAN

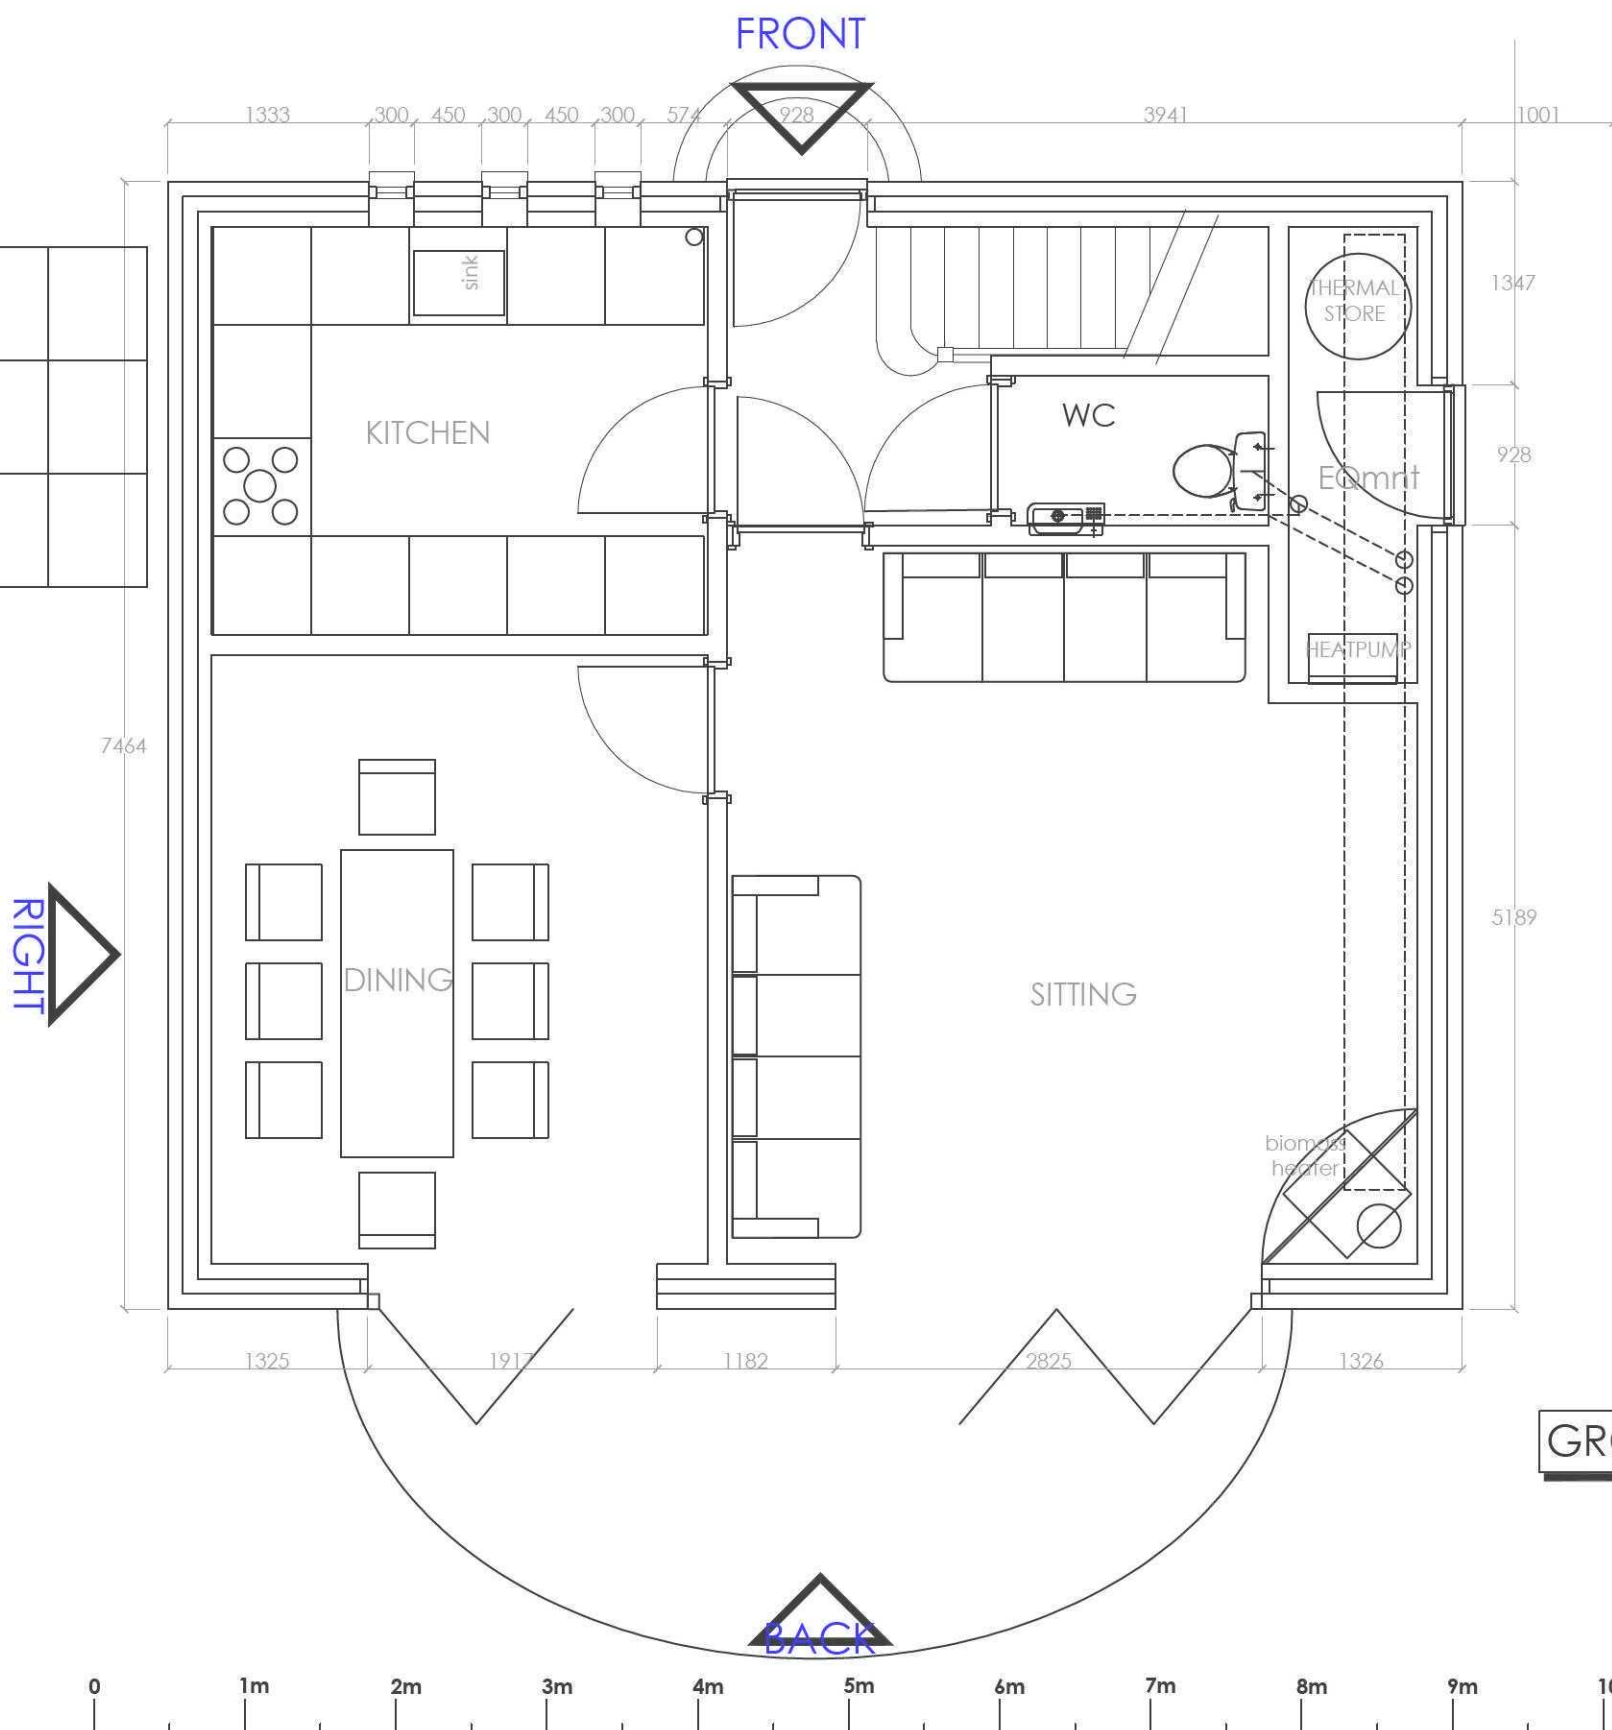

GROUND FLOOR PLAN



e-mail architect@a-g-a.co.uk 020 8949 3097
Elm Studio 149 Elm Road New Malden KT3 3HX
© This drawing is the copyright of A-G-A.

House
at
Heron Lodge, Old Brewery La. PE12 9LA
for


Mr A & Mrs L Gilpin

PROPOSED

date 17.03.2011
scale 1:50 @ A3
Do not scale this drawing
All Dimensions to be verified on site
before construction commences.
number

A007AD(0)04


NOT A CONSTRUCTION DRAWING
revision

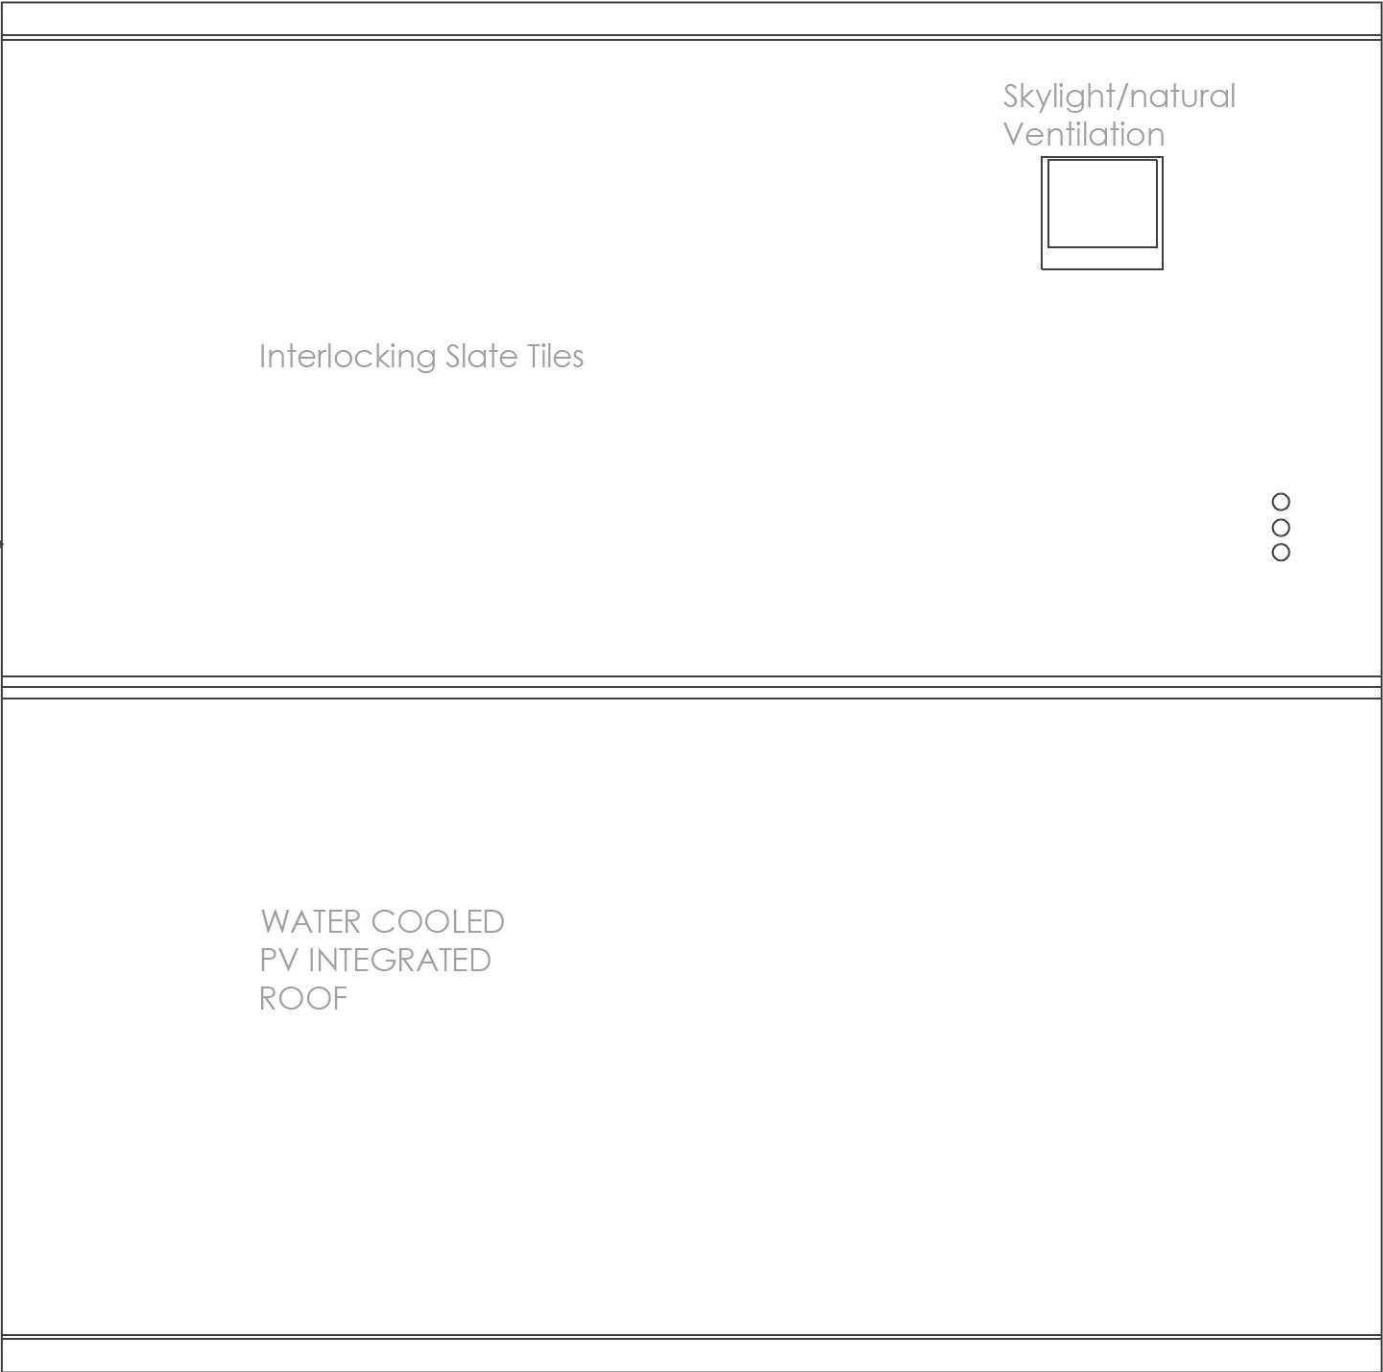



ROOF PLAN

ELEVATIONS


RIGHT

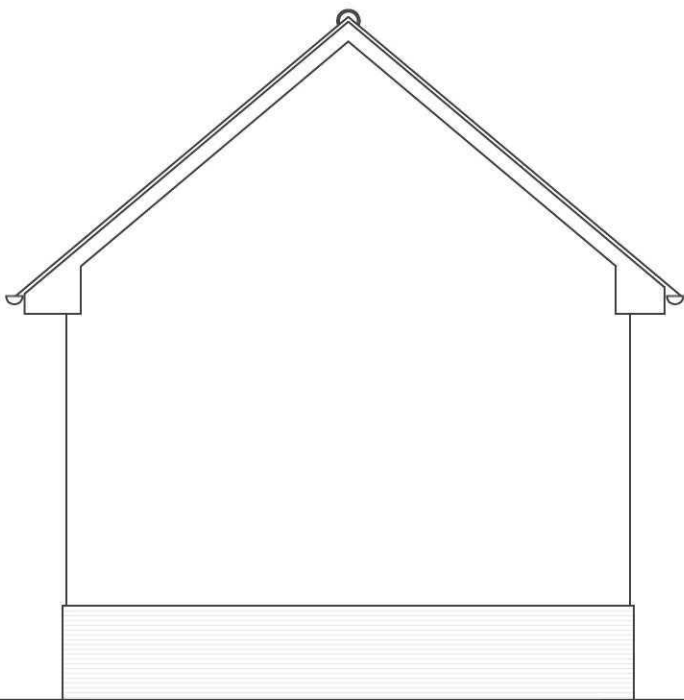


FRONT

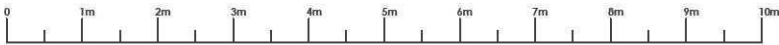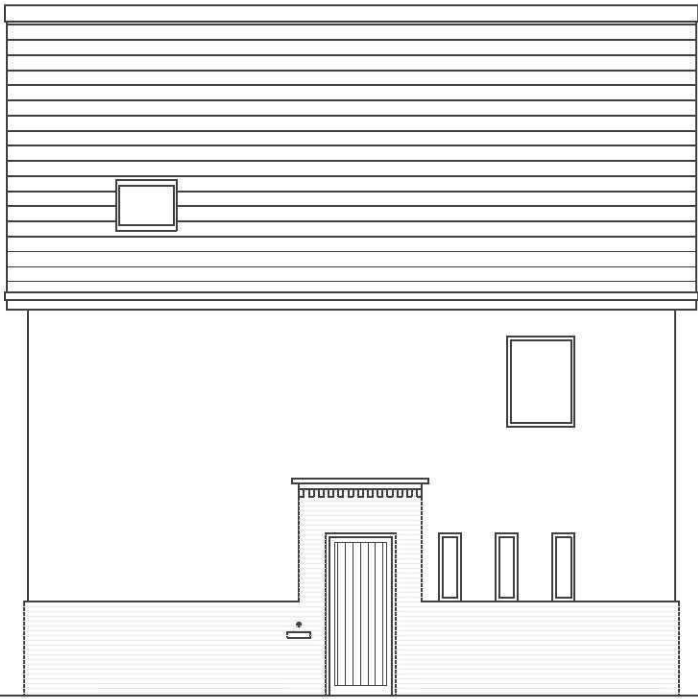


LEFT

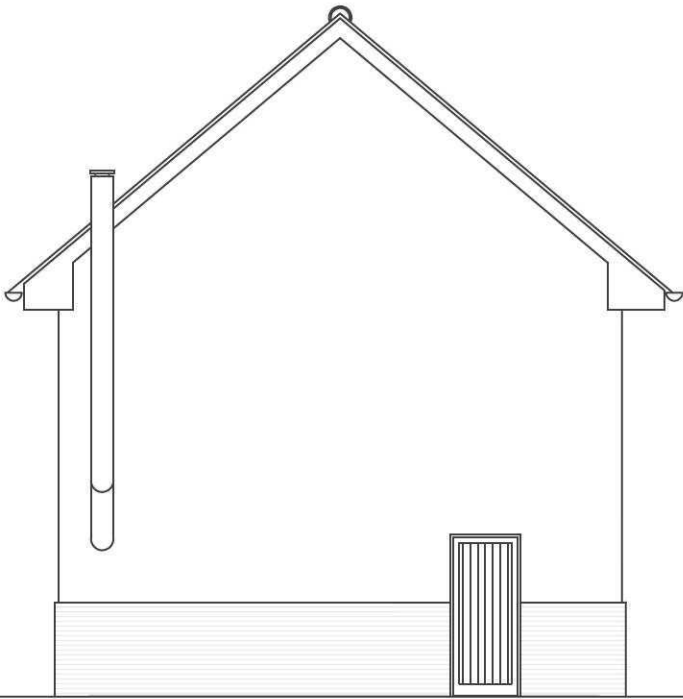

BACK

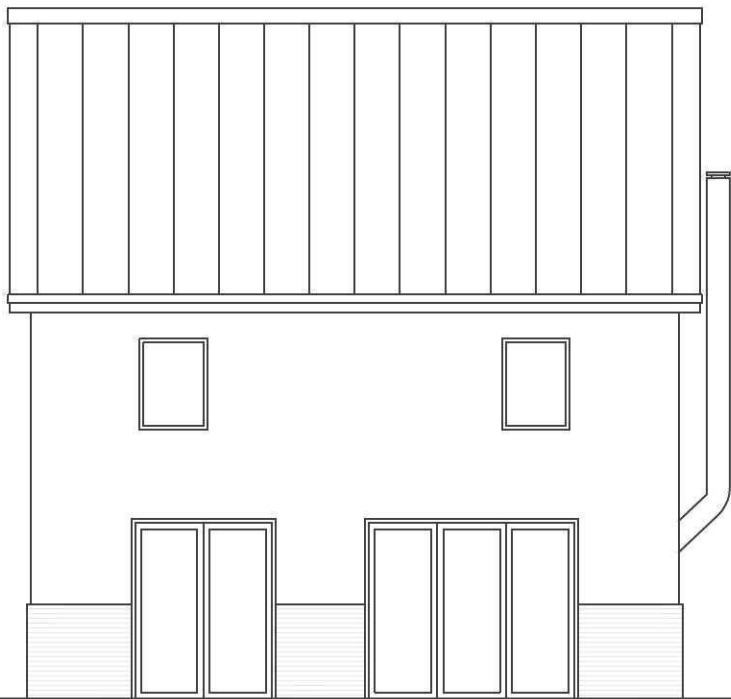

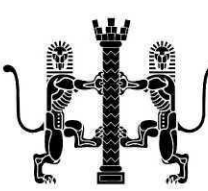

ARNOLD
GILPIN
ASSOCIATES
LIMITED

e-mail architect@a-g-a.co.uk

020 8949 3097

Elm Studio 149 Elm Road New Malden KT3 3HX


© This drawing is the copyright of A-G-A.

House
at
Heron Lodge, Old Brewery La. PE12 9LA
for
Mr A & Mrs L Gilpin
PROPOSED

date 17.03.2011
scale 1:100 @ A3
Do not scale this drawing
All Dimensions to be verified on site
before construction commences.
number
A007AD(0)05
NOT A CONSTRUCTION DRAWING
revision

MATERIALS

WALLS	Red Brick Plinth/Magnolia render
ROOF	Front:Sandtoft Britlock Slate. Rear: PV Cells
JOINERY	Aluminium/Timber
FENCES	1800 high Stained Close Boarded.
PARKING/ROADWAY	SUDS Marshalls Driveline Piora colour Charcoal laid in brickweave pattern.

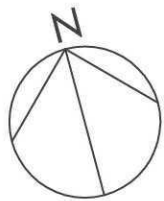

LANDSCAPE




e-mail architect@a-g-a.co.uk 020 8949 3097
Elm Studio 149 Elm Road New Malden KT3 3HX
© This drawing is the copyright of A-G-A.


House
at
Heron Lodge, Old Brewery La. PE12 9LA
for
Mr A & Mrs L Gilpin
PROPOSED

date 17.03.2011
scale 1:100 @ A3
Do not scale this drawing
All Dimensions to be verified on site
before construction commences.
number

A007AD(0)06

NOT A CONSTRUCTION DRAWING
revision

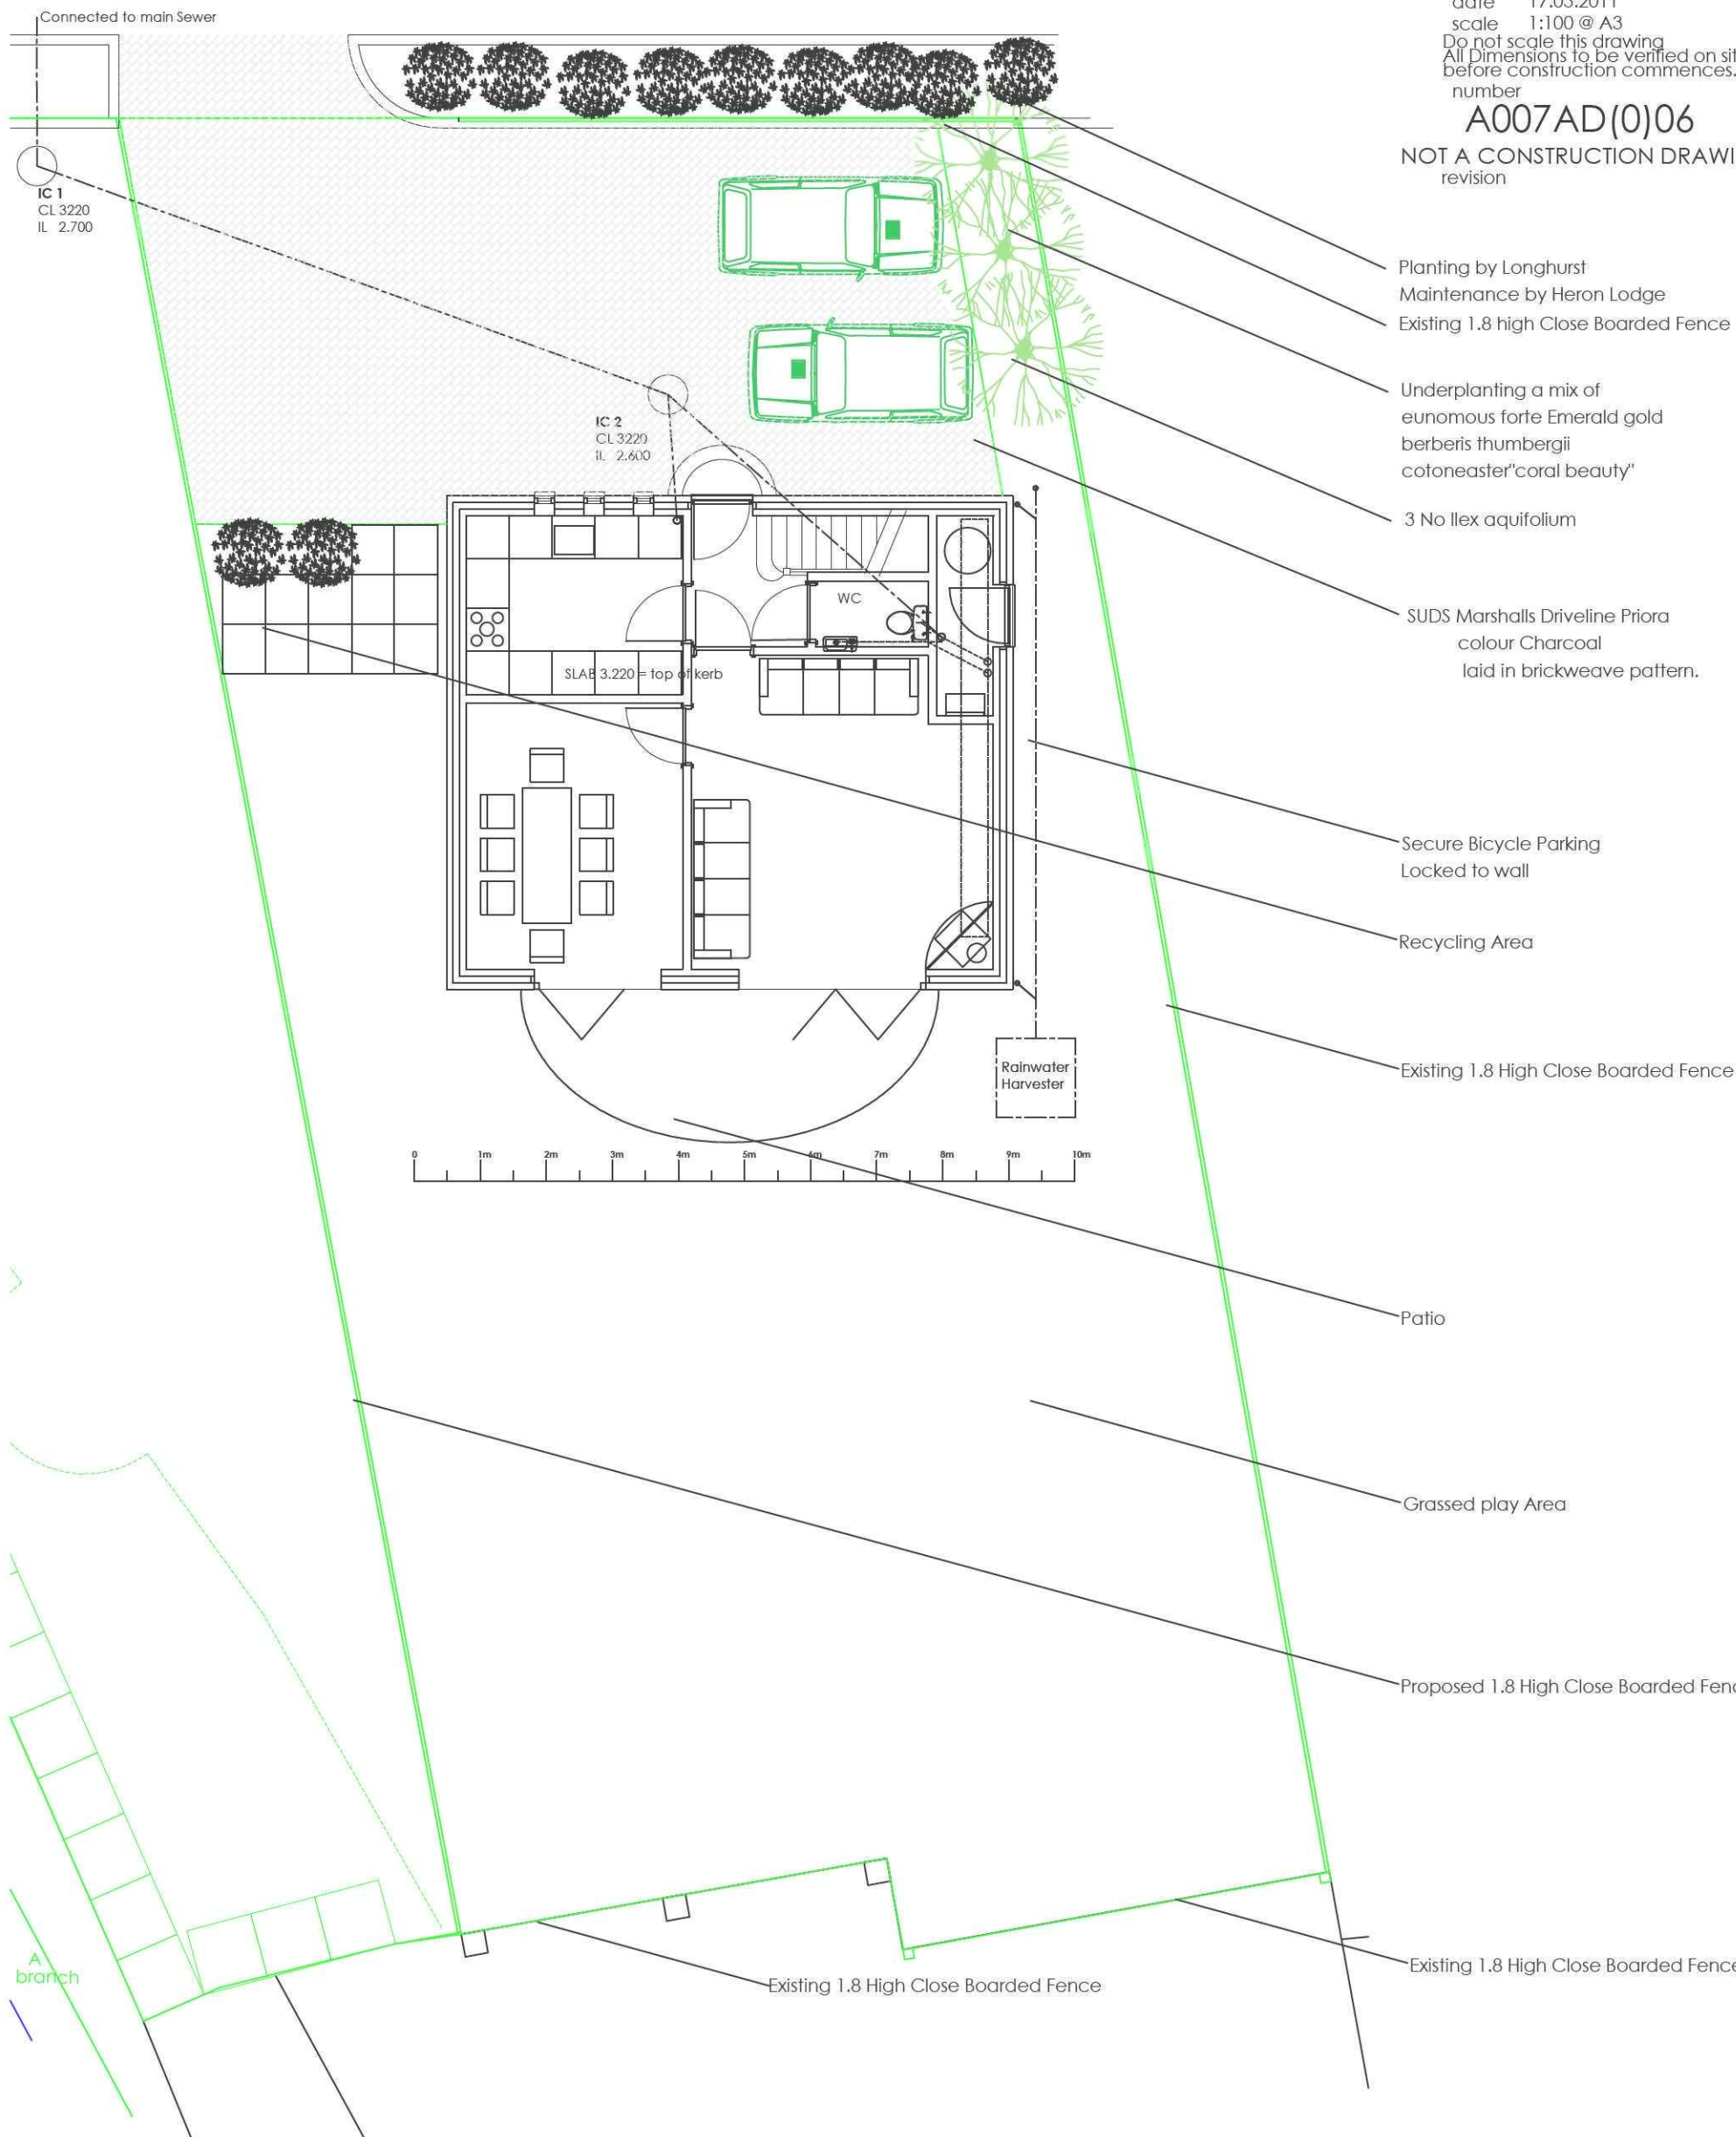

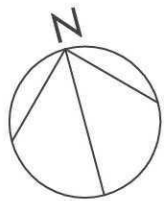

BLOCK PLAN 1:200

House
at
Heron Lodge, Old Brewery La. PE12 9LA
for
Mr A & Mrs L Gilpin

PROPOSED

date 17.03.2011
scale 1:200 @ A3
Do not scale this drawing
All Dimensions to be verified on site
before construction commences.
number
A007AD(0)02
NOT A CONSTRUCTION DRAWING
revision

