

E L E V A T I O N S

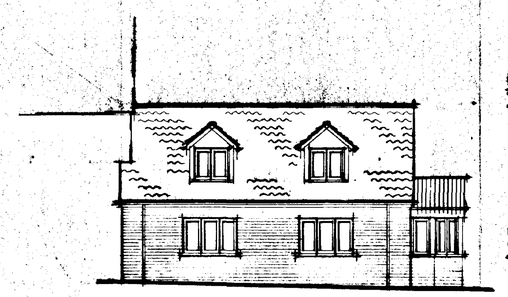


BOULAND GROOVEBOST Farmhouse Red 265 concrete tiles

MARLEY ARCHITECT MIXED clay facings


SIDE N

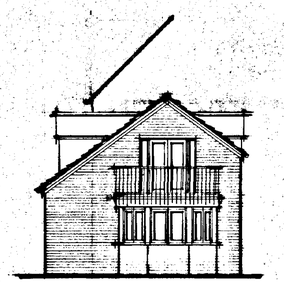

REAR W

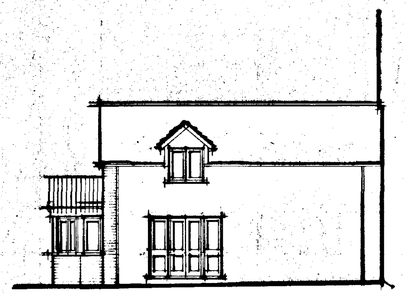


SIDE S

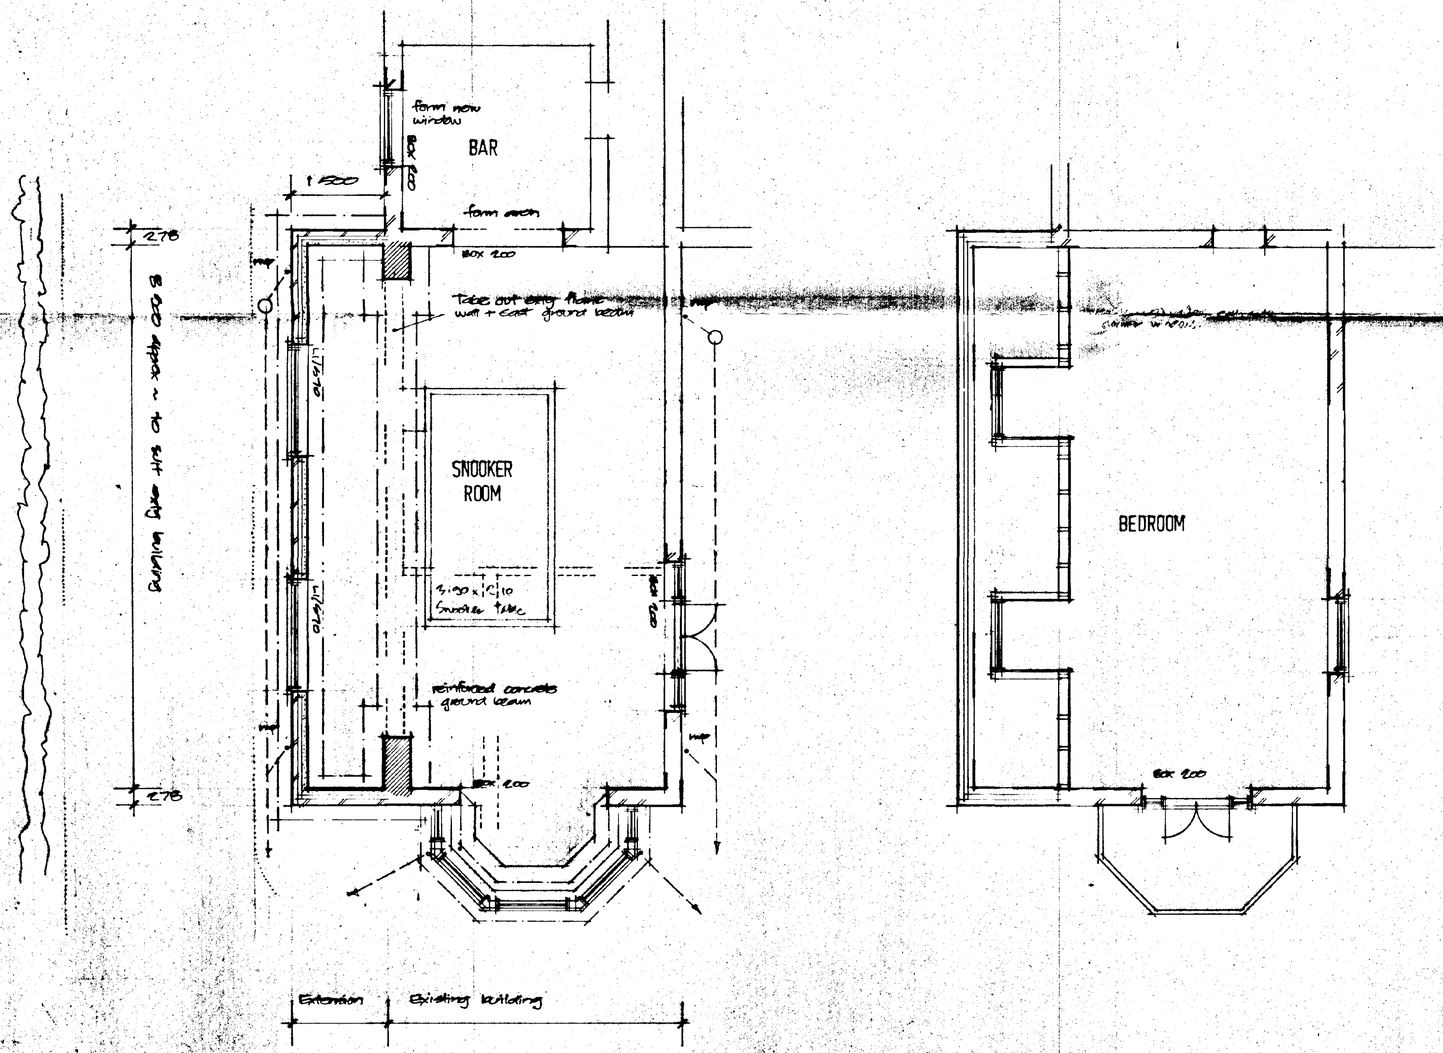

GROUND FLOOR

FIRST FLOOR

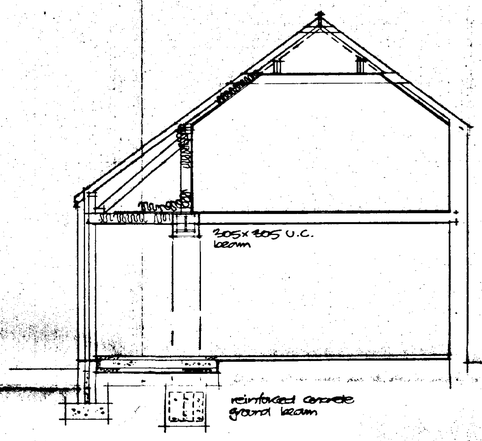

SECTION

ALL DIMENSIONS TO BE CHECKED ON SITE BY BUILDER AND ANY DISCREPANCIES REPORTED TO THE ARCHITECTURAL CONSULTANT IMMEDIATELY UPON DISCOVERY

THIS DRAWING IS THE COPYRIGHT OF L A BUILDING DESIGN AND MAY NOT BE COPIED OR REPRODUCED IN ANY FORM WITHOUT EXPRESS CONSENT

L. A. BUILDING DESIGN
Architectural and Surveying Practice
65 Hanrsam Boulevard
Spalding
Lincolnshire
PE11 1LB
Tel/Fax (01775) 711437
Peter S. Lithgow MCIOB MRIAT
Member of the Chartered Institute of Building and Member of the British Institute of Architectural Technologists

project
PROPOSED EXTENSION TO DWELLING AT
MAYTREE HOUSE
81 ROMAN BANK
LONG SUTTON
SPALDING
LINCOLNSHIRE

client
MAYTREE DESIGNS LIMITED

drawing
PLANS AND ELEVATIONS


scale
1:100, 1:50

date
MAR 99

job no
MP12

dwg no | revisions
P7

SOUTH HOLLAND DC
HOUSING & PLANNING
15 MAR 1999
Ref: H11/0254/99

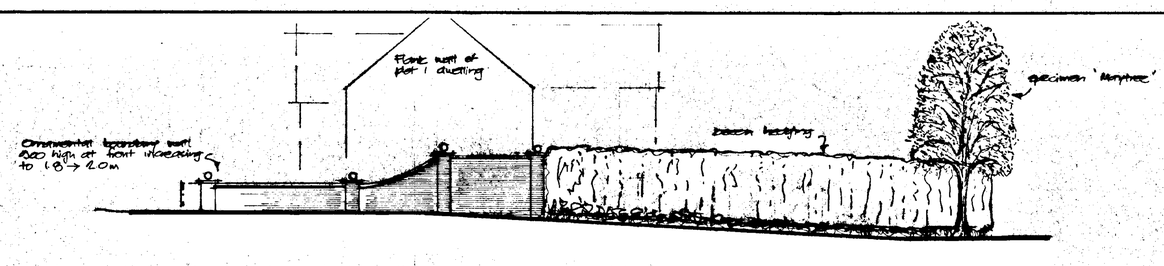


WALL ELEVATION

1. Builder to check all dimensions on site before work commences.
2. This drawing is the copyright of L A Building Design and shall not be copied or reproduced without written permission.

Foul drainage + inspection chamber

Rainwater drain with access chamber

Rainwater soakaway - rubble filled shed min 5.0m away from all buildings

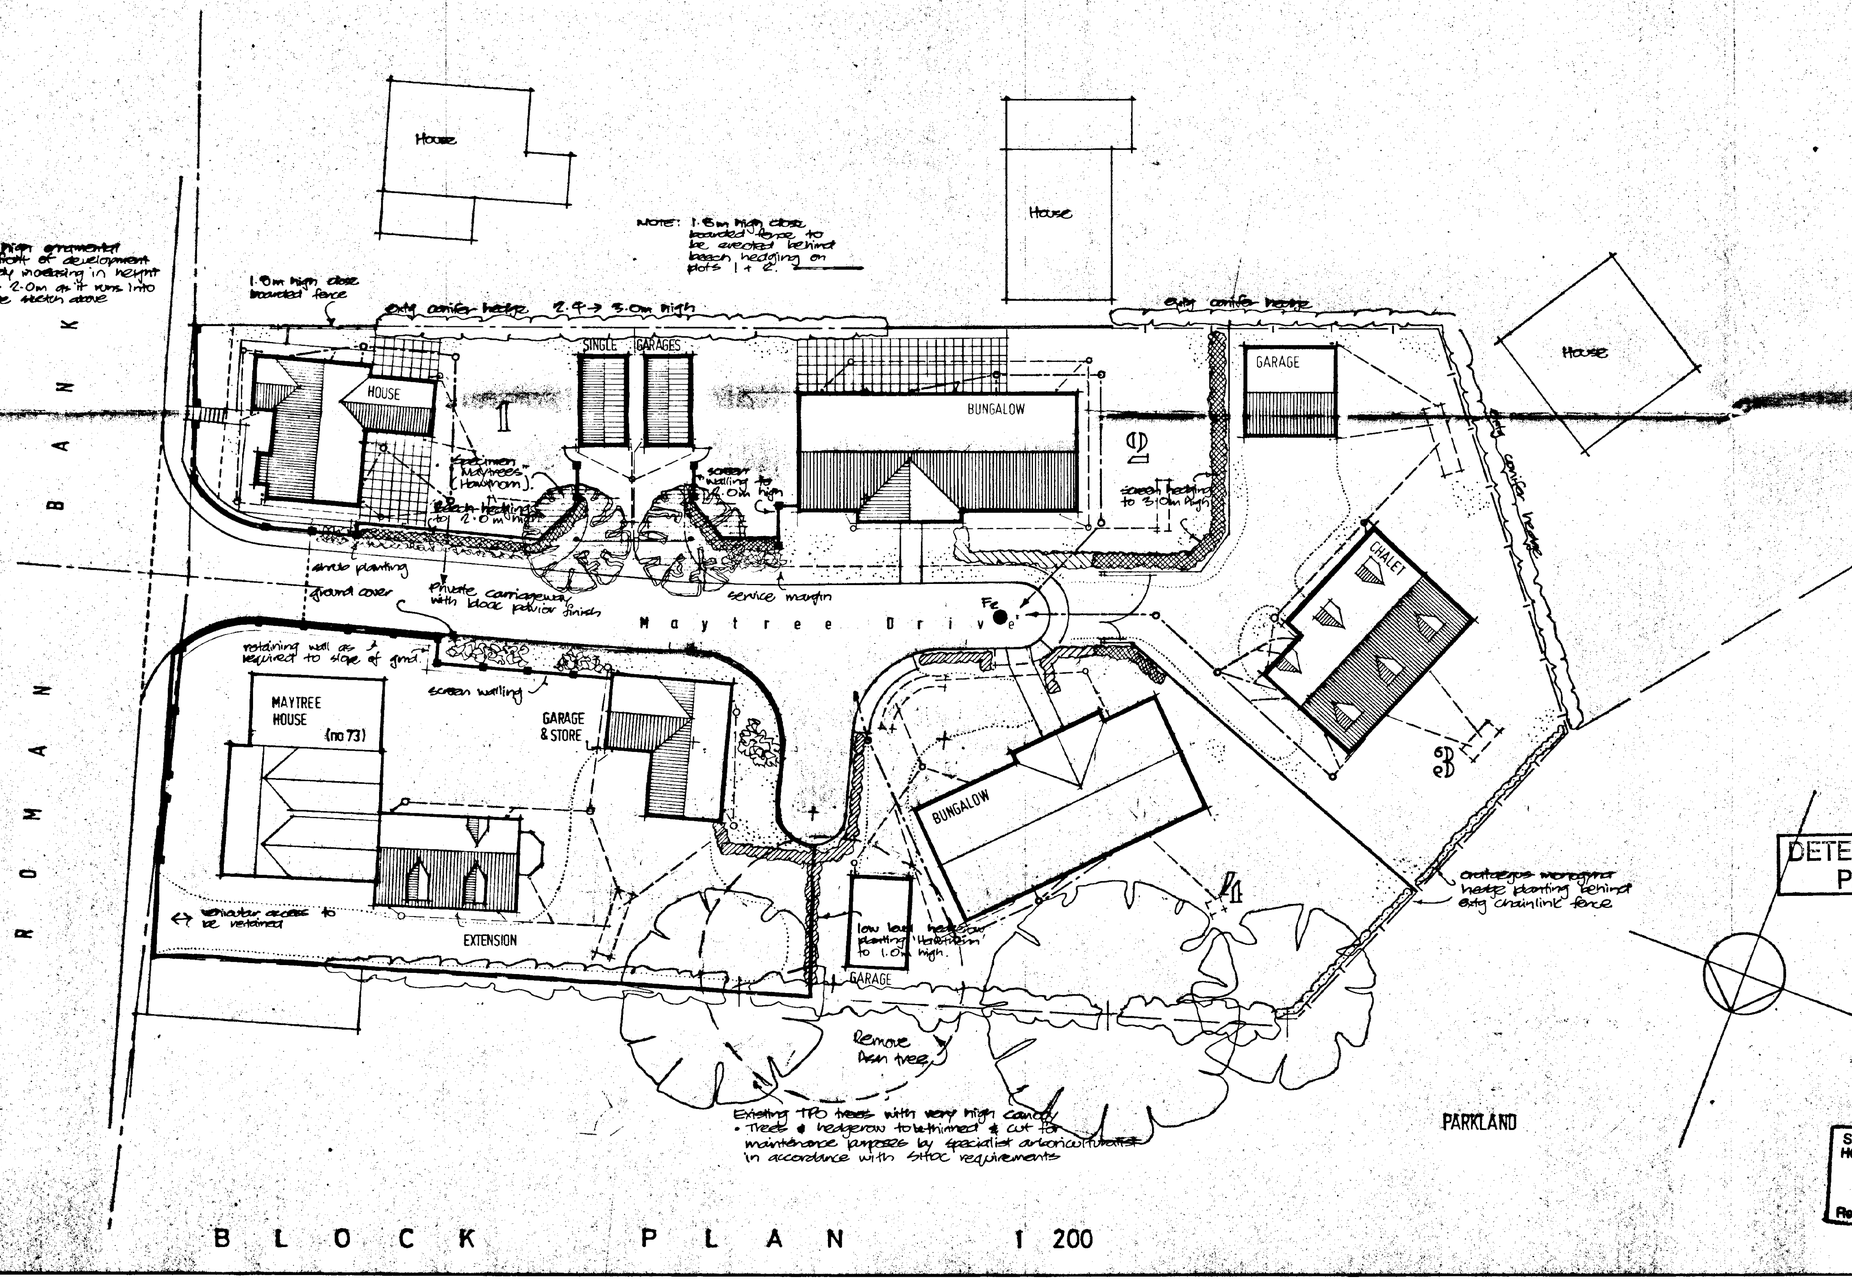

BLOCK PLAN 1 200

F Maytree House - Garage + Store plus extension to exg rear section Mar 98

E Plot 4 drainage etc. Roadway to 6.65m wide + turning head re-aligned Sept 98

D Plot 3 drainage July 98

C Plots 1+2 single garages Nov 98

B 1.8m high close boarded fence behind beech hedge plots 1+2 Dec 97

A Softscape amendments Nov 97

DETERMINED PLAN

SOUTH HOLLAND DC HOUSING & PLANNING 15 MAR 1999 Ref: 0254/99

L A BUILDING DESIGN
55 Hannam Boulevard
Spalding
Lincolnshire PE11 1LB
Tel: Spalding (0775) 711437


project
EXCLUSIVE RESIDENTIAL DEVELOPMENT
THE PLOUGH SITE
ROMAN BANK
LONG SUTTON

client
MAYTREE DESIGNS LTD

drawing
BLOCK PLAN


date	scale(s)
SEP 97	1 200
job no	drg no
97/12	01 F


E L E V A T I O N S

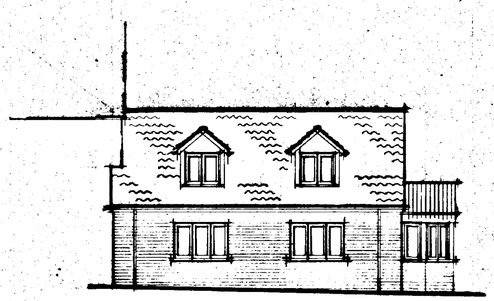

BOUND RECESSED Farmhouse Red 20 concrete tiles

MARSHALLS CHESTNUT MULTI clay facings

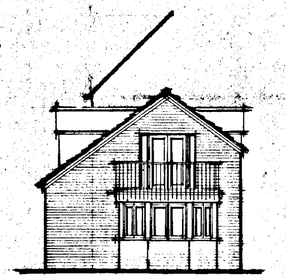


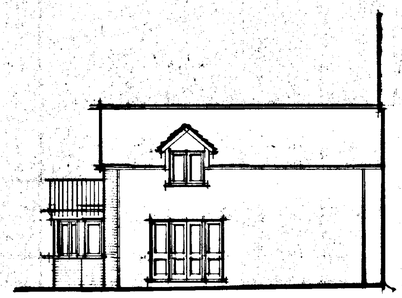

SIDE N


REAR W

SIDE S

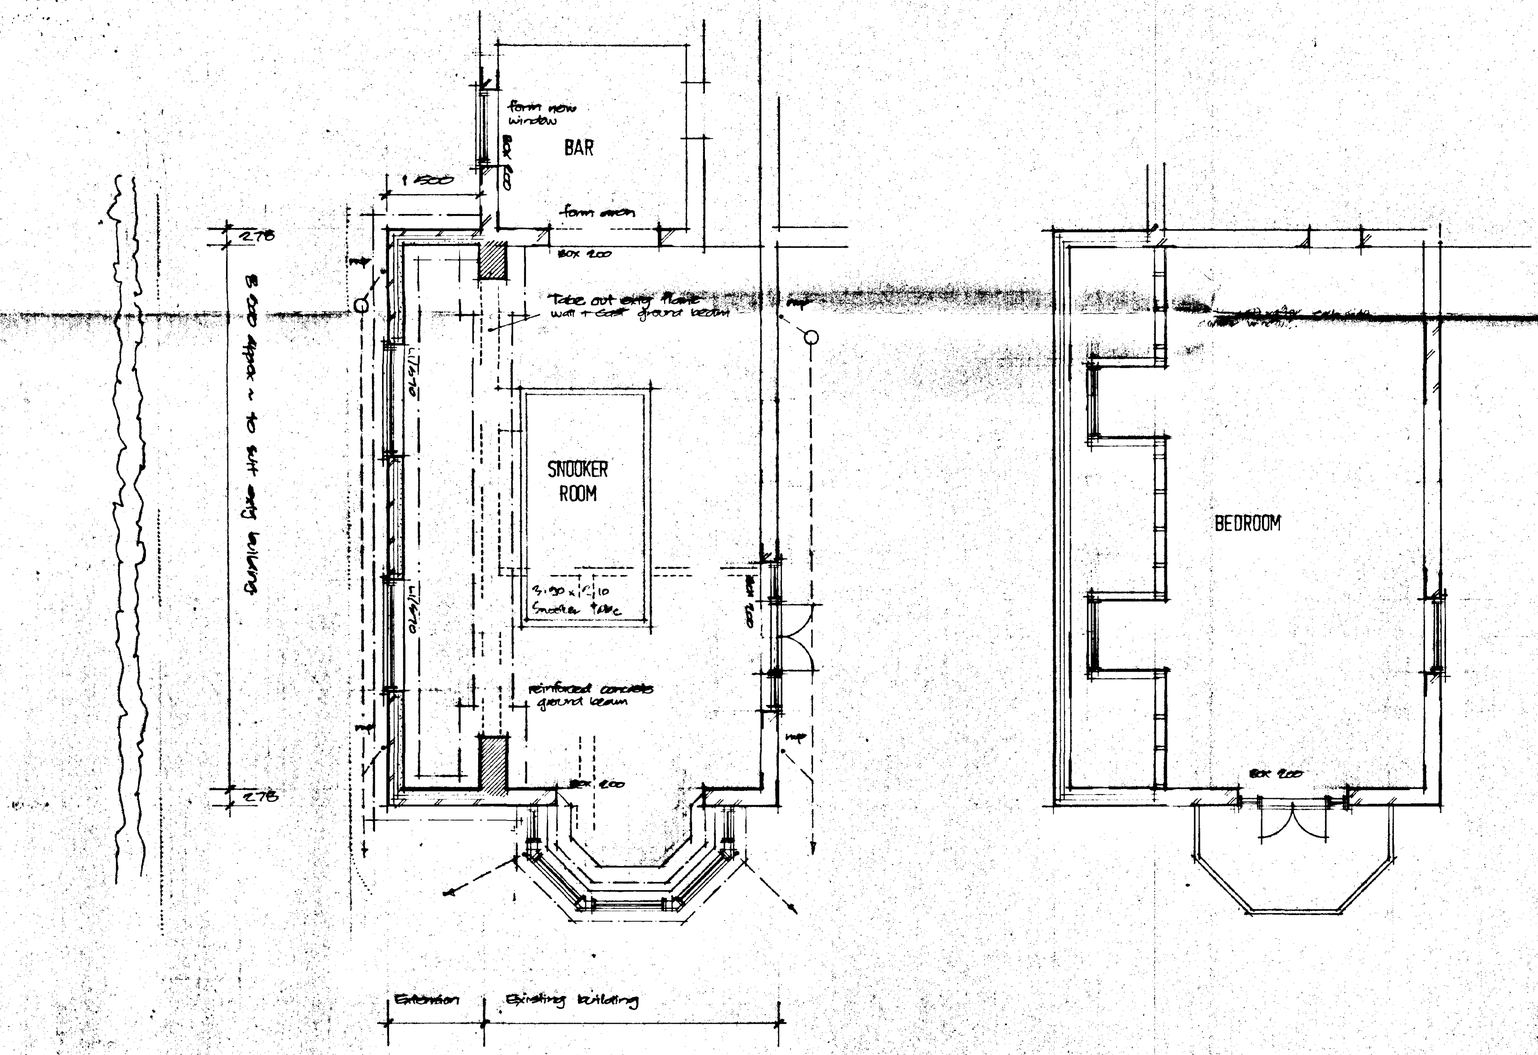

GROUND FLOOR

FIRST FLOOR

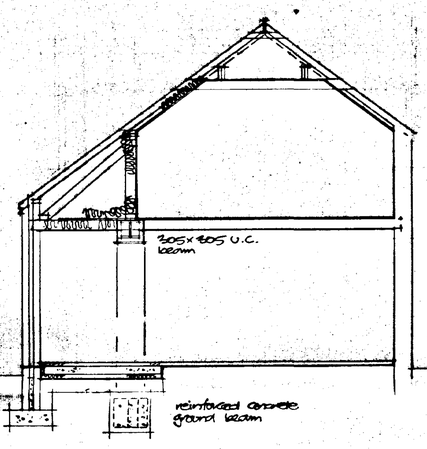

SECTION

DETERMINED PLAN

SOUTH HOLLAND DC
HOUSING & PLANNING
15 MAR 1999
Ref: H254/99

ALL DIMENSIONS TO BE CHECKED ON SITE BY BUILDER AND ANY DISCREPANCIES REPORTED TO THE ARCHITECTURAL CONSULTANT IMMEDIATELY UPON DISCOVERY

THIS DRAWING IS THE COPYRIGHT OF L A BUILDING DESIGN AND MAY NOT BE COPIED OR REPRODUCED IN ANY FORM WITHOUT EXPRESS CONSENT

L. A. BUILDING DESIGN
Architectural and Surveying Practice
66 Hamham Boulevard
Spalding
Lincolnshire
PE11 1LB
Tel/Fax (01775) 711437
Peter S. Lithgow MCIOB MRIAT
Member of the Chartered Institute of Building and Member of the British Institute of Architectural Technologists

project
PROPOSED EXTENSION TO DWELLING AT
MAYTREE HOUSE
33 ROMAN BANK
WING SUTTON
SPALDING
LINCOLNSHIRE

client
MAYTREE DESIGNS LIMITED

drawing
PLANS AND ELEVATIONS

scale
1:100, 1:50


date
MAR 99

job no
9712


dwg no
1

revisions


E L E V A T I O N S

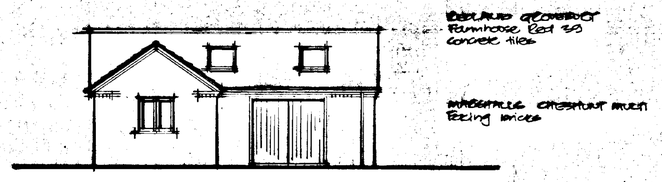


EAST

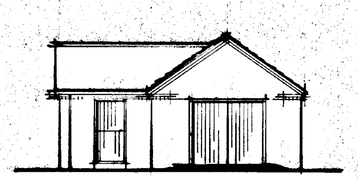


NORTH

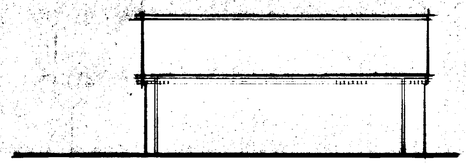


WEST

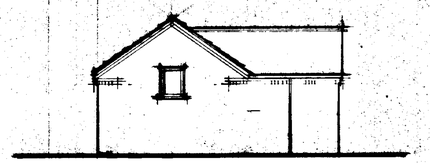

SOUTH

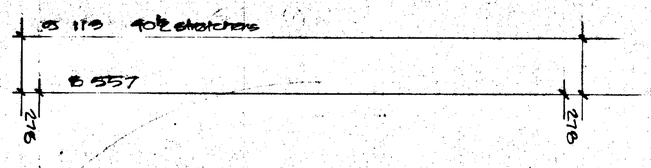

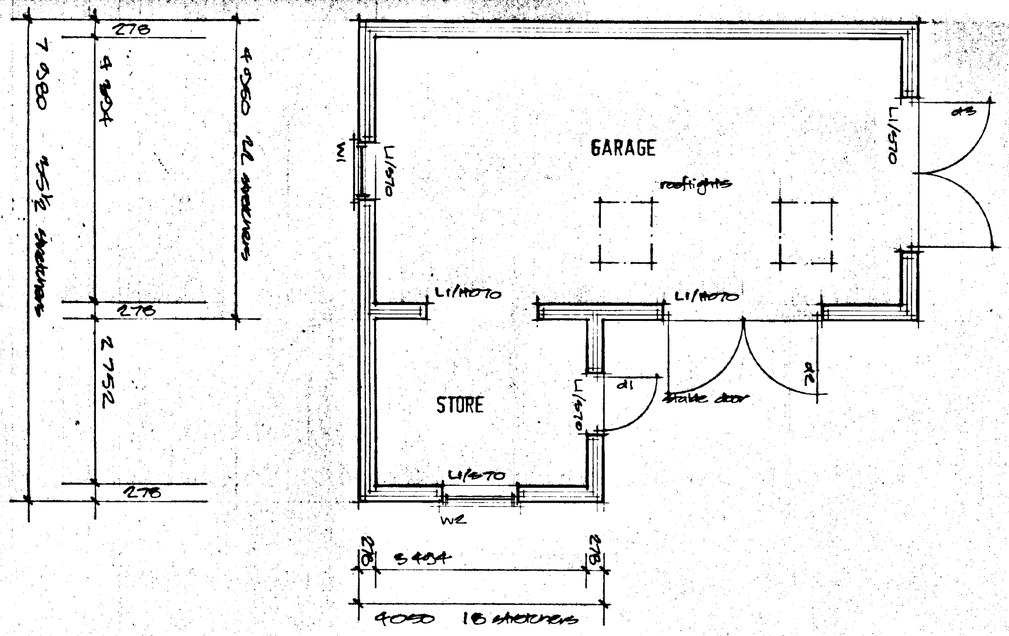

P L A N

DETERMINED PLAN

SOUTH HOLLAND DC
HOUSING & PLANNING
15 MAR 1999
Ref: 0254/99

DIMENSIONS TO BE CHECKED ON SITE BY BUILDER AND ANY DISCREPANCIES REPORTED TO THE ARCHITECTURAL CONSULTANT IMMEDIATELY UPON DISCOVERY

THIS DRAWING IS THE COPYRIGHT OF L A BUILDING DESIGN AND MAY NOT BE COPIED OR REPRODUCED IN ANY FORM WITHOUT EXPRESS CONSENT

L. A. BUILDING DESIGN
Architectural and Surveying Practice
65 Hamham Boulevard
Spalding
Lincolnshire
PE11 1LB
Tel/Fax (01775) 711437
Peter S. Lilngow MCIOB MBIAT
Member of the Chartered Institute of Building and Member of the British Institute of Architectural Technologists

project
PROPOSED GARAGE AND STORE AT
MAYTREE HOUSE
3 ROMAN BANK
ONG SUTTON
PALDING
INCOLNSHIRE

client
MAYTREE DESIGNS LIMITED

building
GARAGE AND STORE

scale
1:100, 1:50


date
MAR 99

job no
97/12


dwg no
rev

revisions


E L E V A T I O N S

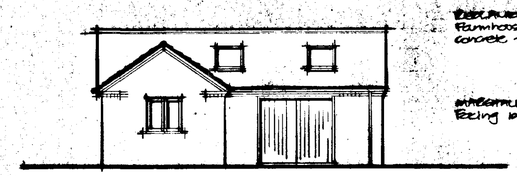


EAST

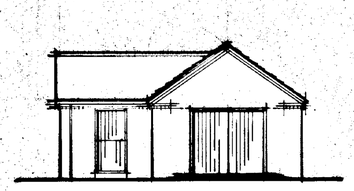


NORTH

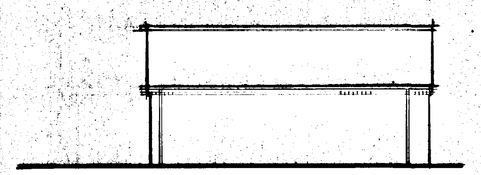


WEST

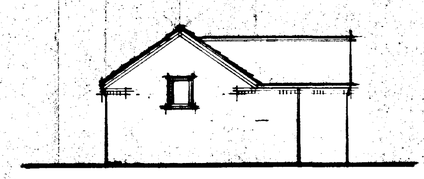

SOUTH

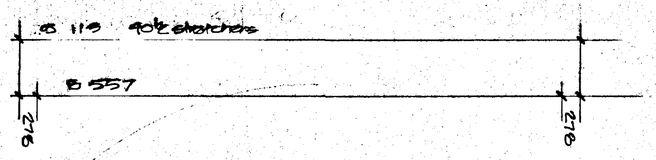

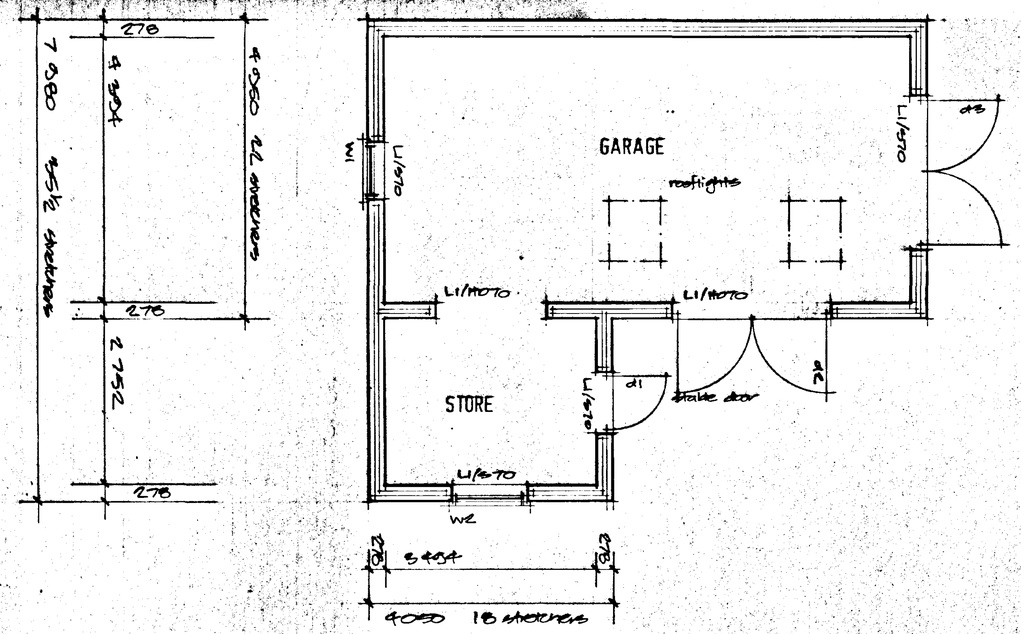

P L A N

DETERMINED PLAN

ALL DIMENSIONS TO BE CHECKED ON SITE BY BUILDER AND ANY DISCREPANCIES REPORTED TO THE ARCHITECTURAL CONSULTANT IMMEDIATELY UPON DISCOVERY

THIS DRAWING IS THE COPYRIGHT OF L A BUILDING DESIGN AND MAY NOT BE COPIED OR REPRODUCED IN ANY FORM WITHOUT EXPRESS CONSENT

L. A. BUILDING DESIGN
Architectural and Surveying Practice
65 Hannam Boulevard
Spalding
Lincolnshire
PE11 1LB
Tel/Fax (01775) 711437

Peter S. Lithgow MCIOB MRIAT
Member of the Chartered Institute of Building and Member of the British Institute of Architectural Technologists

project
PROPOSED GARAGE AND STORE AT
BAYTREE HOUSE
3 ROMAN BANK
LONG SUTTON
SPALDING
LINCOLNSHIRE

client
BAYTREE DESIGNS LIMITED

drawing
GARAGE AND STORE

scale
1:100, 1:50


date
MAR 99

job no
97/12

dwg no
06

revisions

SOUTH HOLLAND DC
HOUSING & PLANNING
15 MAR 1999
Ref: 0254/99

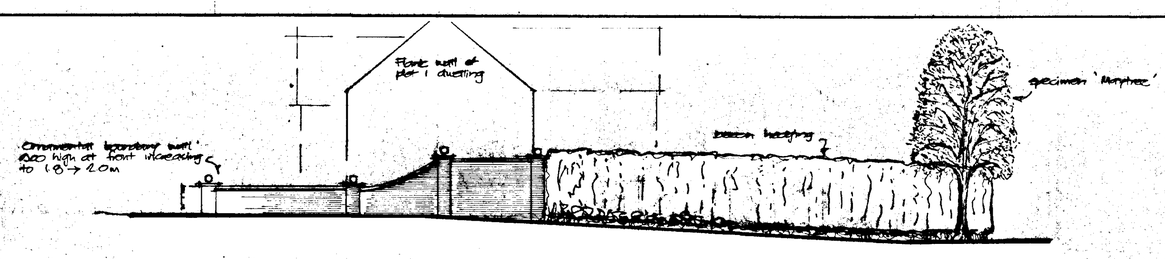


WALL ELEVATION

1. Builder to check all dimensions on site before work commences.
2. This drawing is the copyright of L A Building Design and shall not be copied or reproduced without written permission.

Foul drainage + inspection chamber

Rainwater drain with access chamber

Rainwater soakaway - rubble filled shaft min 5.0m away from all buildings

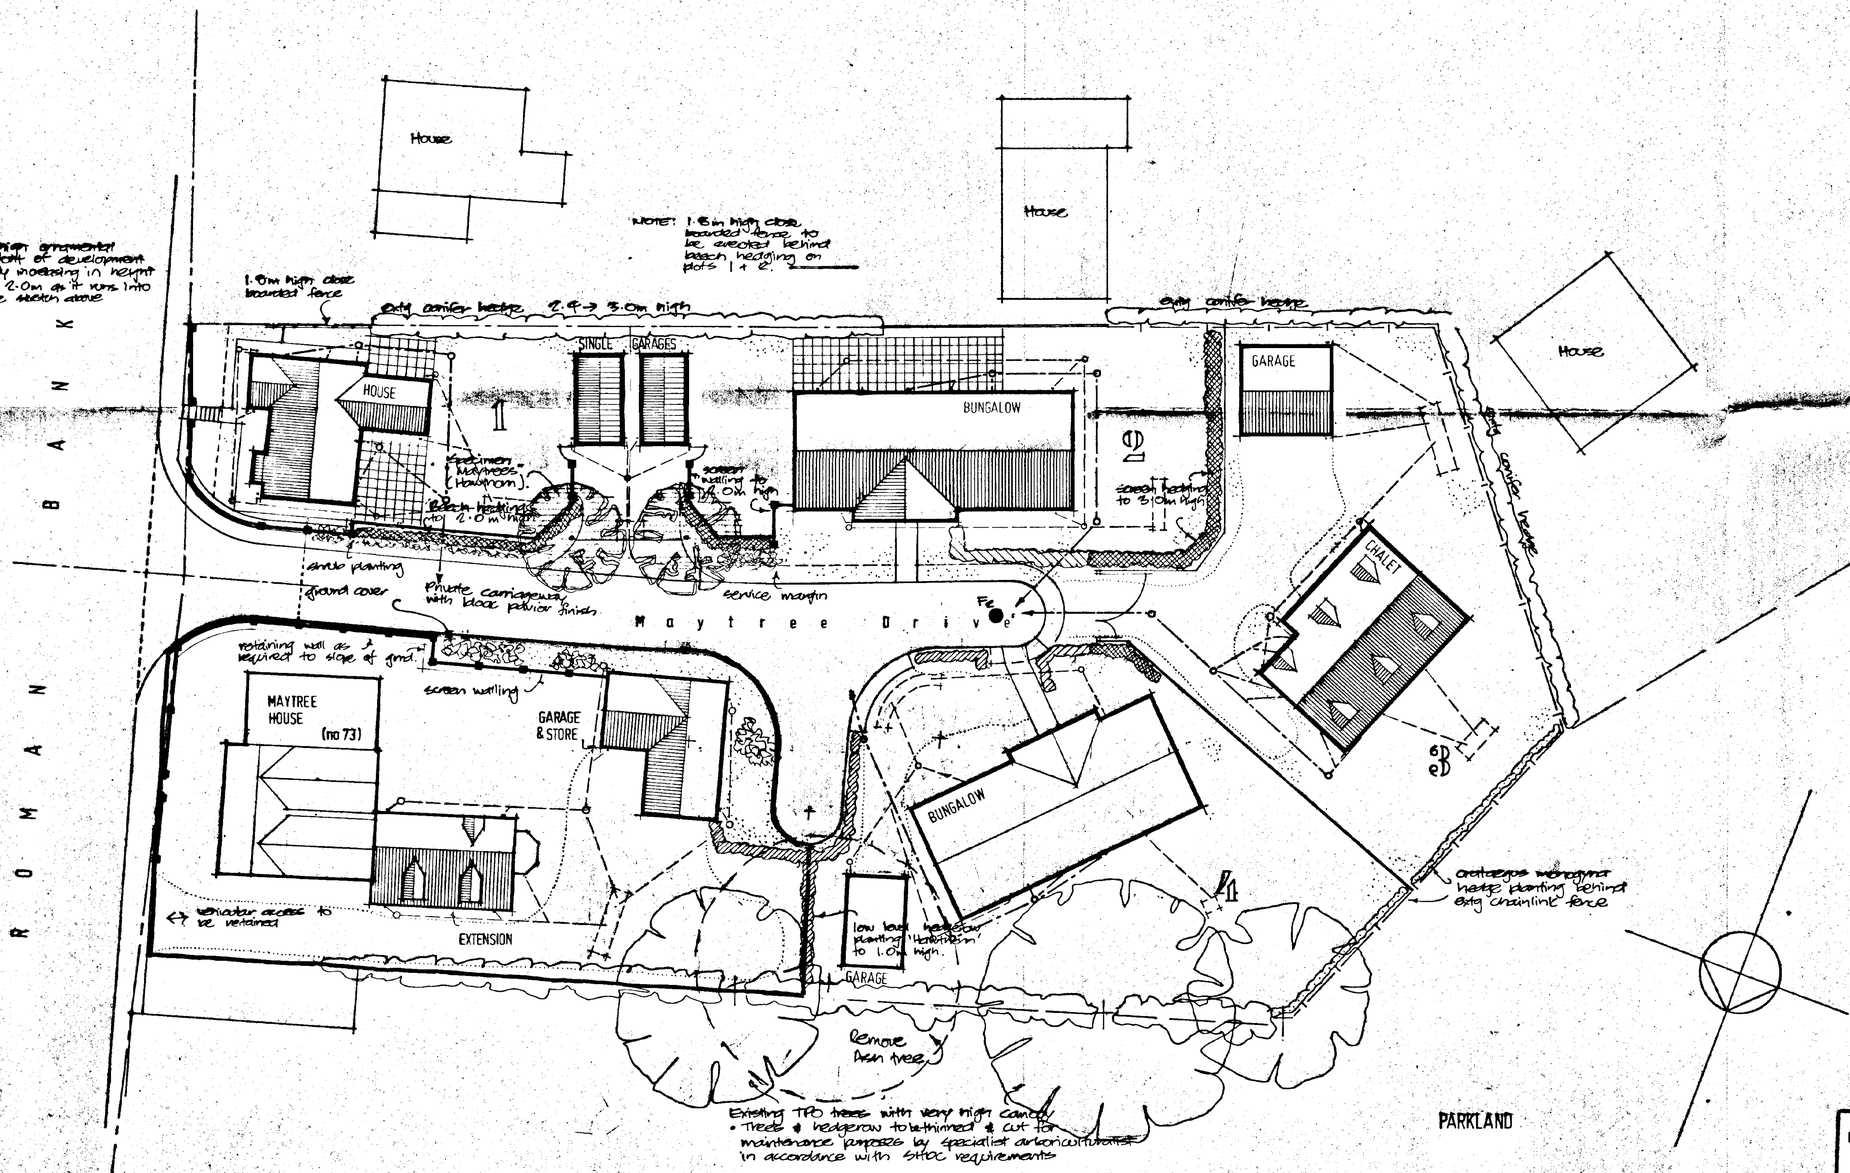

BLOCK PLAN 1 200

F Maytree House - Garage + Store plus extension to early rear section Mar 98

E Plot 4 drainage etc. footway to E 0.5m wide + turning head re-aligned Sept 98

D Plot 3 drainage July 98

C Plots 1+2 single garages Nov 98

B 1.8m high close boarded fence behind beech hedge plots 1+2 Dec 97.

A soft scape amendments Nov 97.

L A BUILDING DESIGN
55 Hannam Boulevard
Spalding
Lincolnshire PE11 1LB
Tel: Spalding (0775) 711437

project
EXCLUSIVE RESIDENTIAL DEVELOPMENT
THE PLOUGH SITE
ROMAN BANK
LONG SUTTON

client
MAYTREE DESIGNS LTD

drawing
BLOCK PLAN

SOUTH HOLLAND DC HOUSING & PLANNING
15 MAR 1998
Ref: 0254/99

date	scale(s)
SEP 97	1 200
job no	drg no
97/12	01 F

Admail A/B/1024