


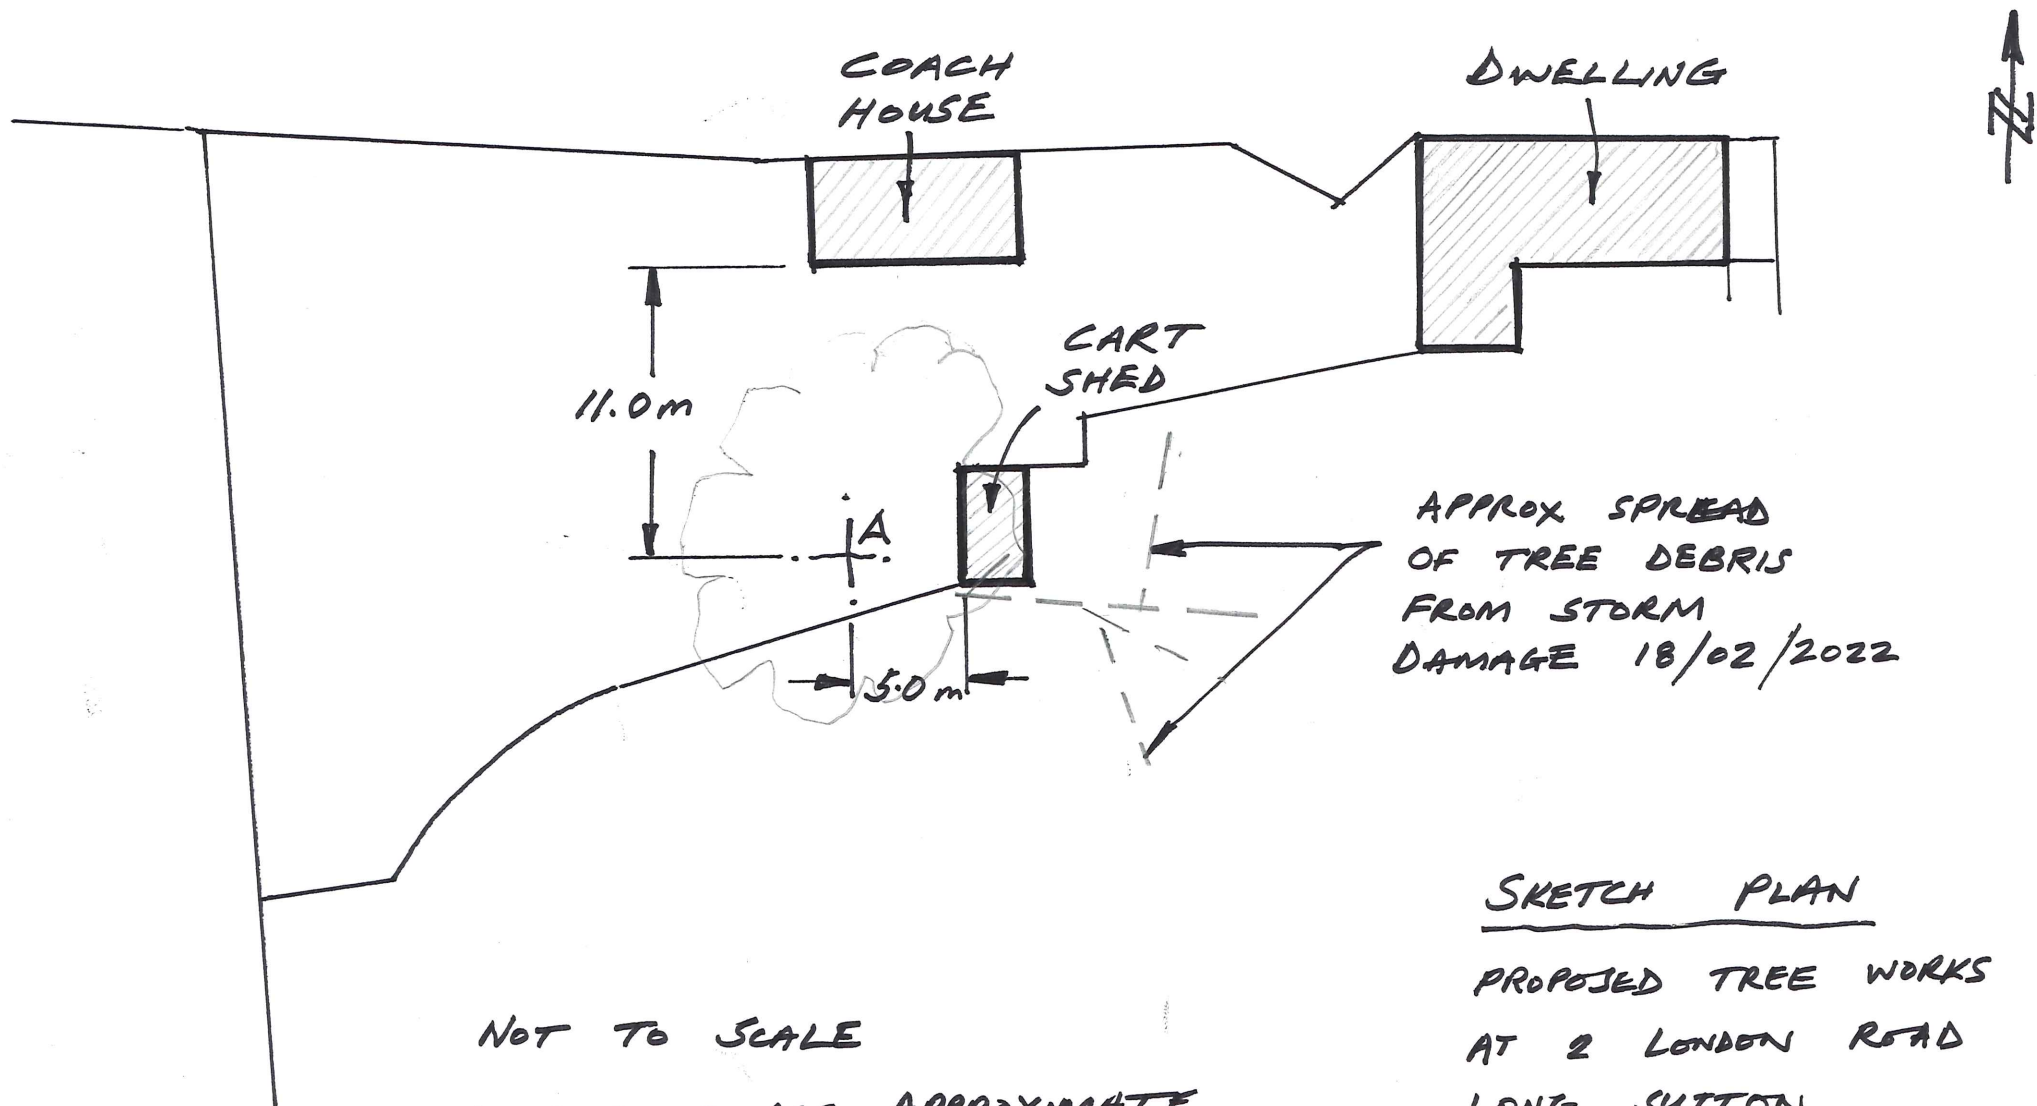

NOT TO SCALE
DIMENSIONS ARE APPROXIMATE

'A' DENOTES CENTRE OF TRUNK
OF SYCAMORE ($\phi = 1.2\text{m}$ APPROX
AT BASE)

APPROX SPREAD
OF TREE DEBRIS
FROM STORM
DAMAGE 18/02/2022

SKETCH PLAN

PROPOSED TREE WORKS
AT 2 LONDON ROAD
LONG SUTTON

5/03/2022

DRAWN BY
J. EARL.