THE HAMBER CARAVAN SITE

R. J. DOINGATE
5 VICARAGE LANE
LONG SUTTON
SPALDING
PE12 9AF


SOUTH HOLLAND D.C.
PLAN DEPT.
09 JUN 1993
538/93

sed Touring Caravan

sed Touring
ans-Showers,
ing, Waste Disposal
lities.

SHDC
Planning & Development
05 MAR 2002
Ref 0263/02

sed Static Caravan
-6 N°-4/6 Berth.

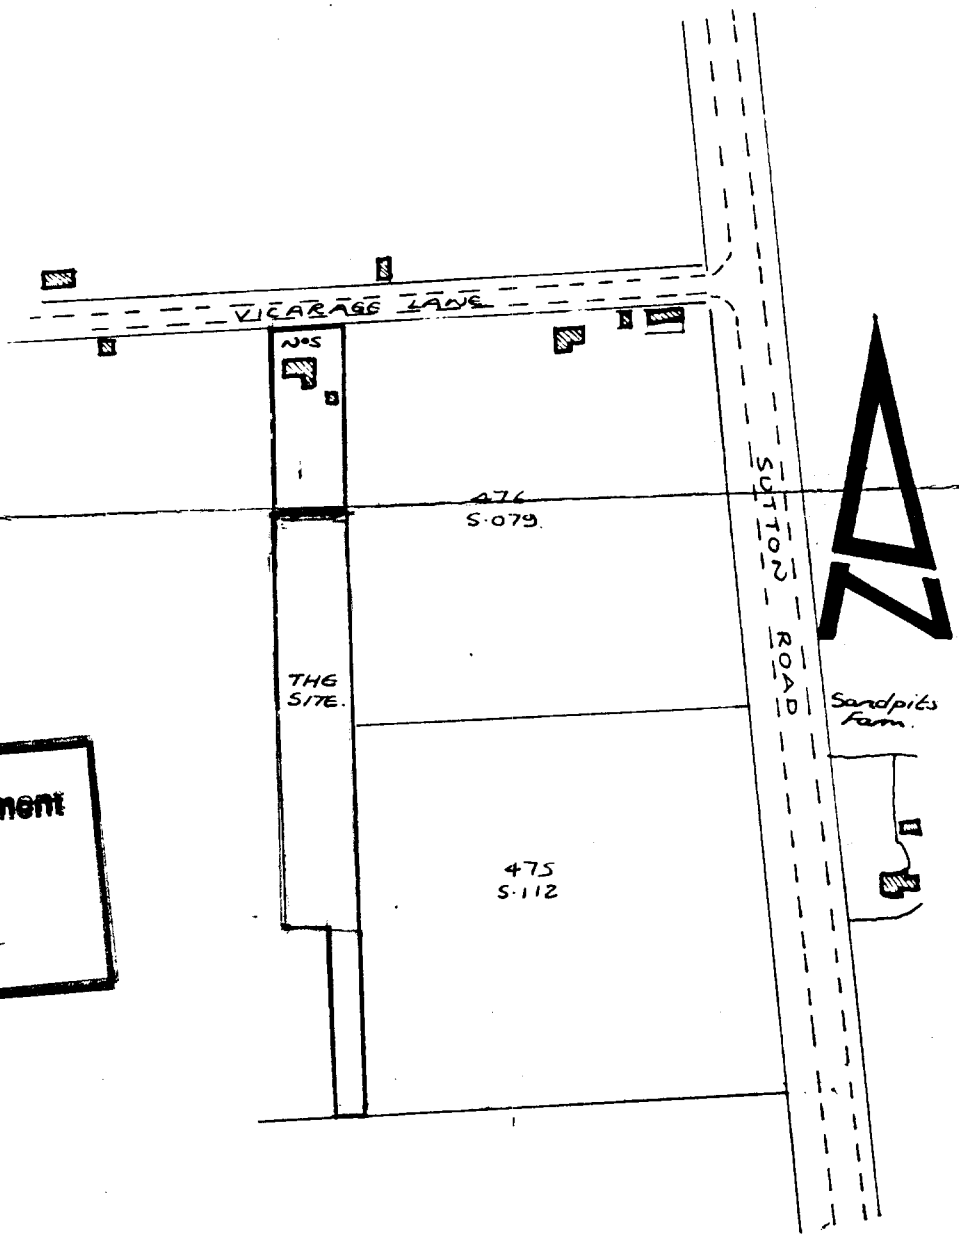


LOCATION PLAN 1-2500.

TE: Existing boundary treatment
sists of leylandii and poplars.
ra screening to be planted along
boundaries. Tree planting to
roposed on site as necessary.

SOUTH HOLLAND D.C.
PLAN DEPT.
09 JUN 1993
REF ...0538/93...

X

PLANNING PERMISSION REF H10/1393/88

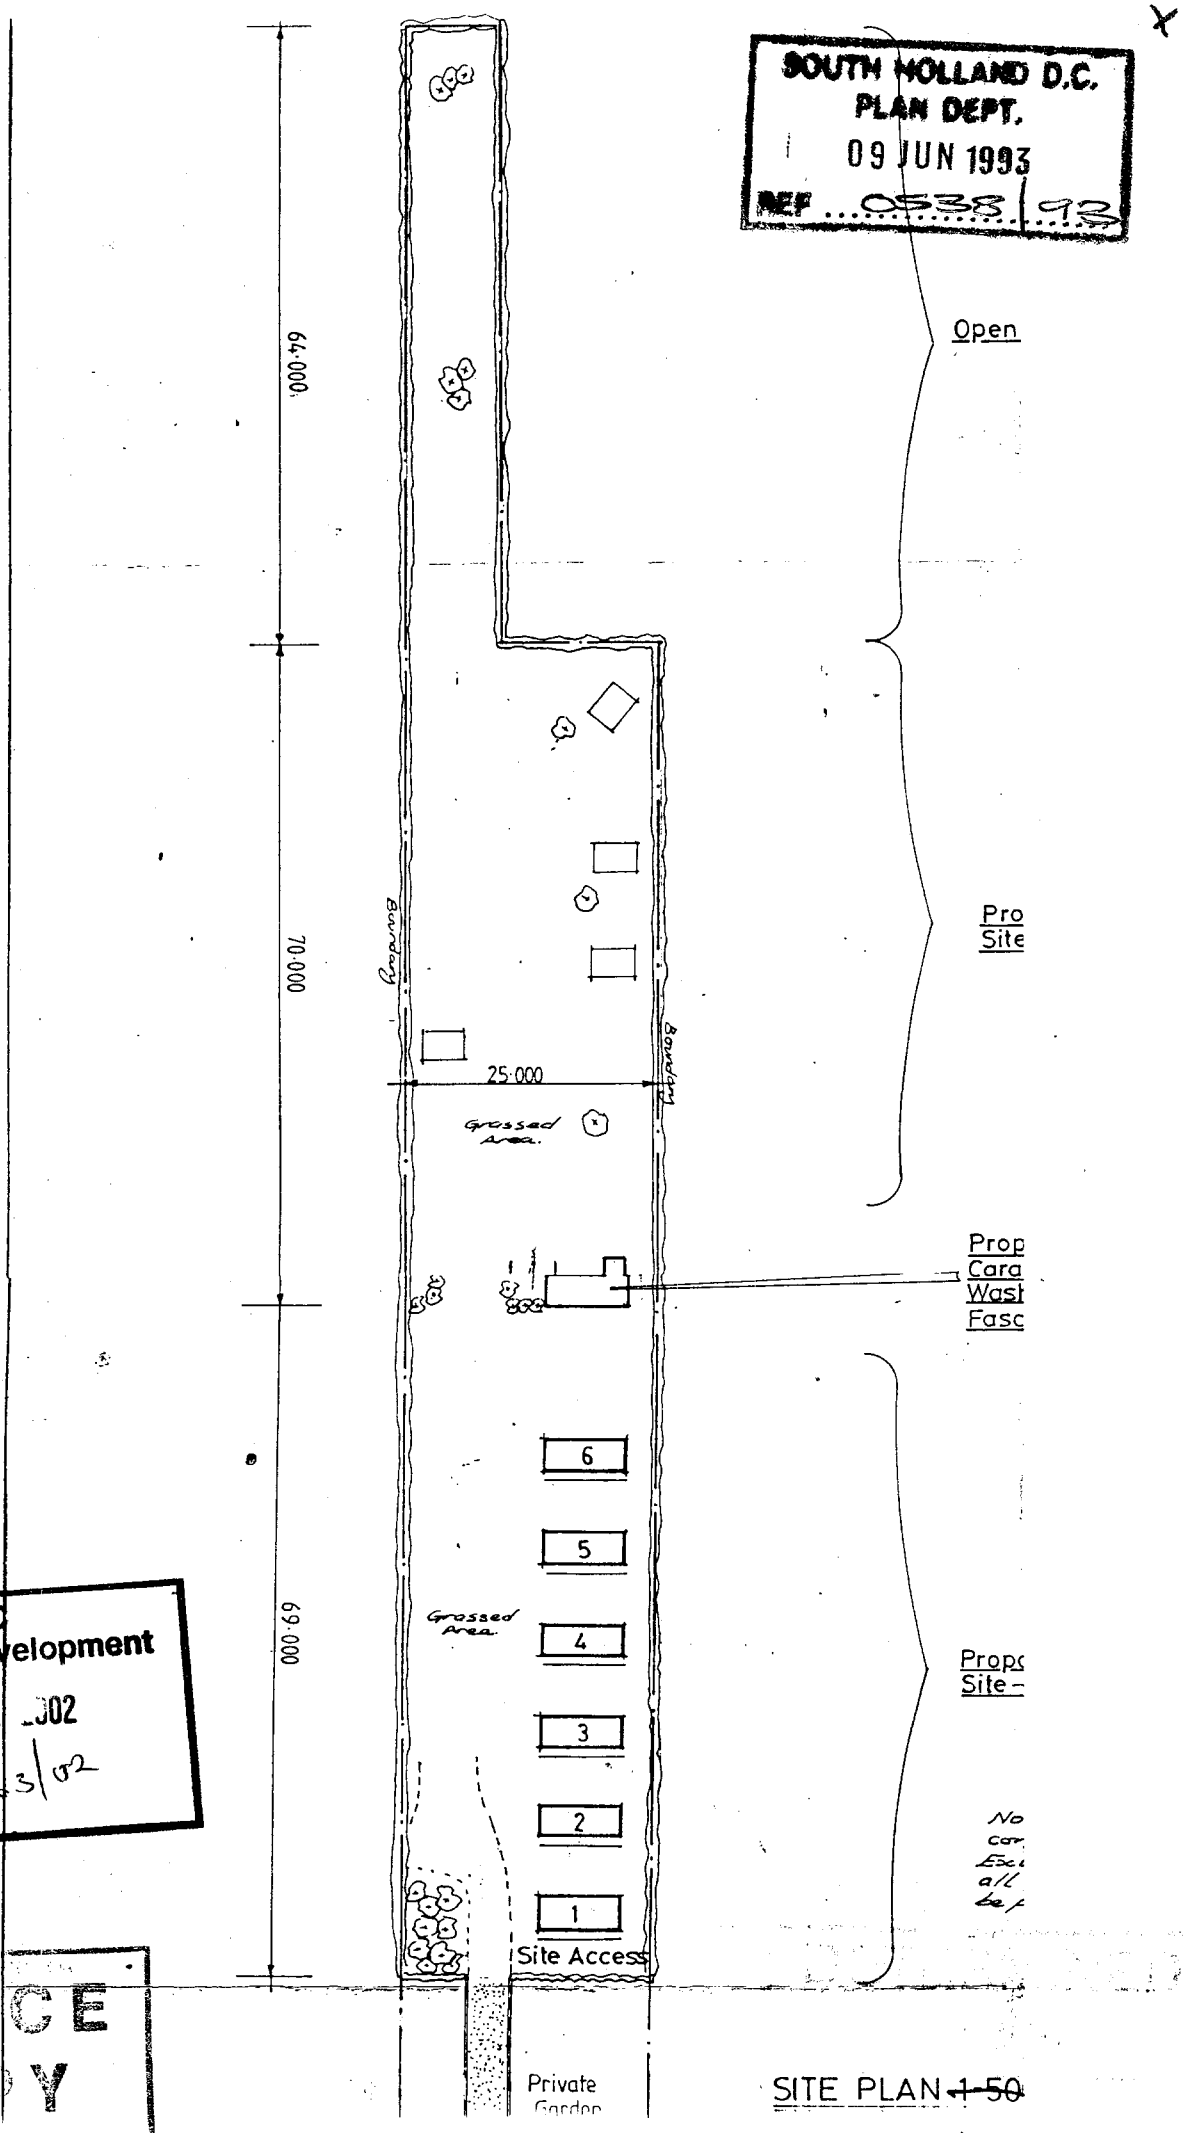

SHDC
Planning & Development
05 M... 002
Ref 0263/02

OFFICE COPY

SITE PLAN ~~1:50~~

1:750.