

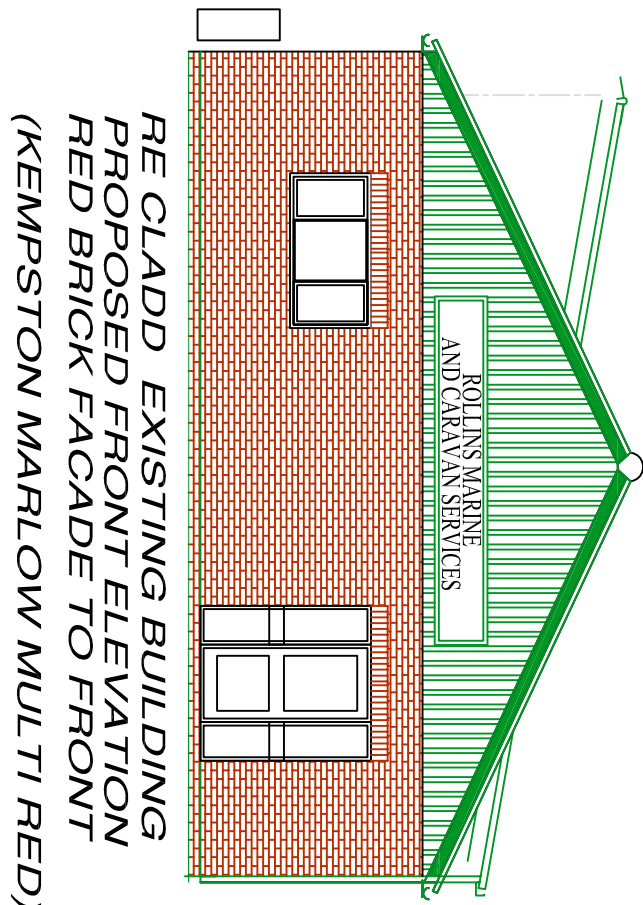
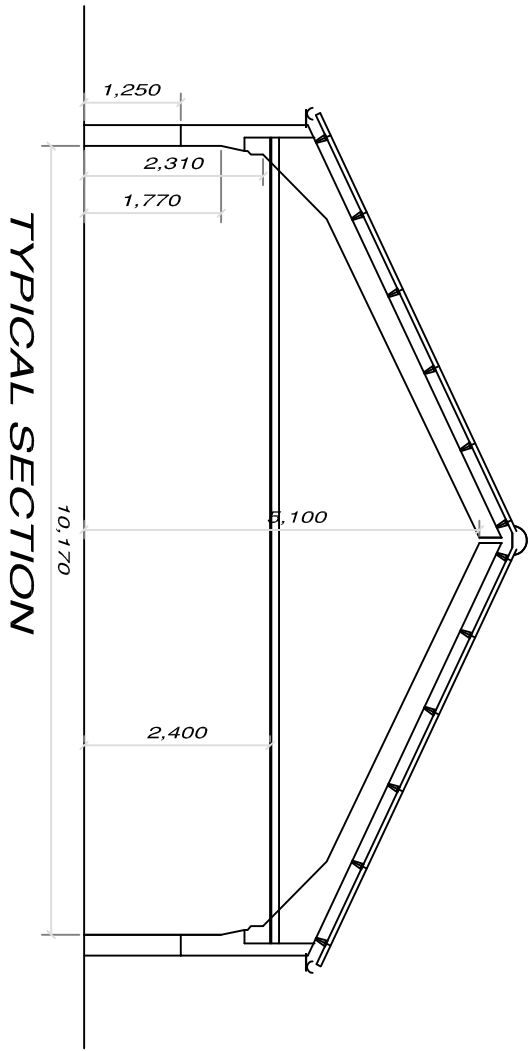


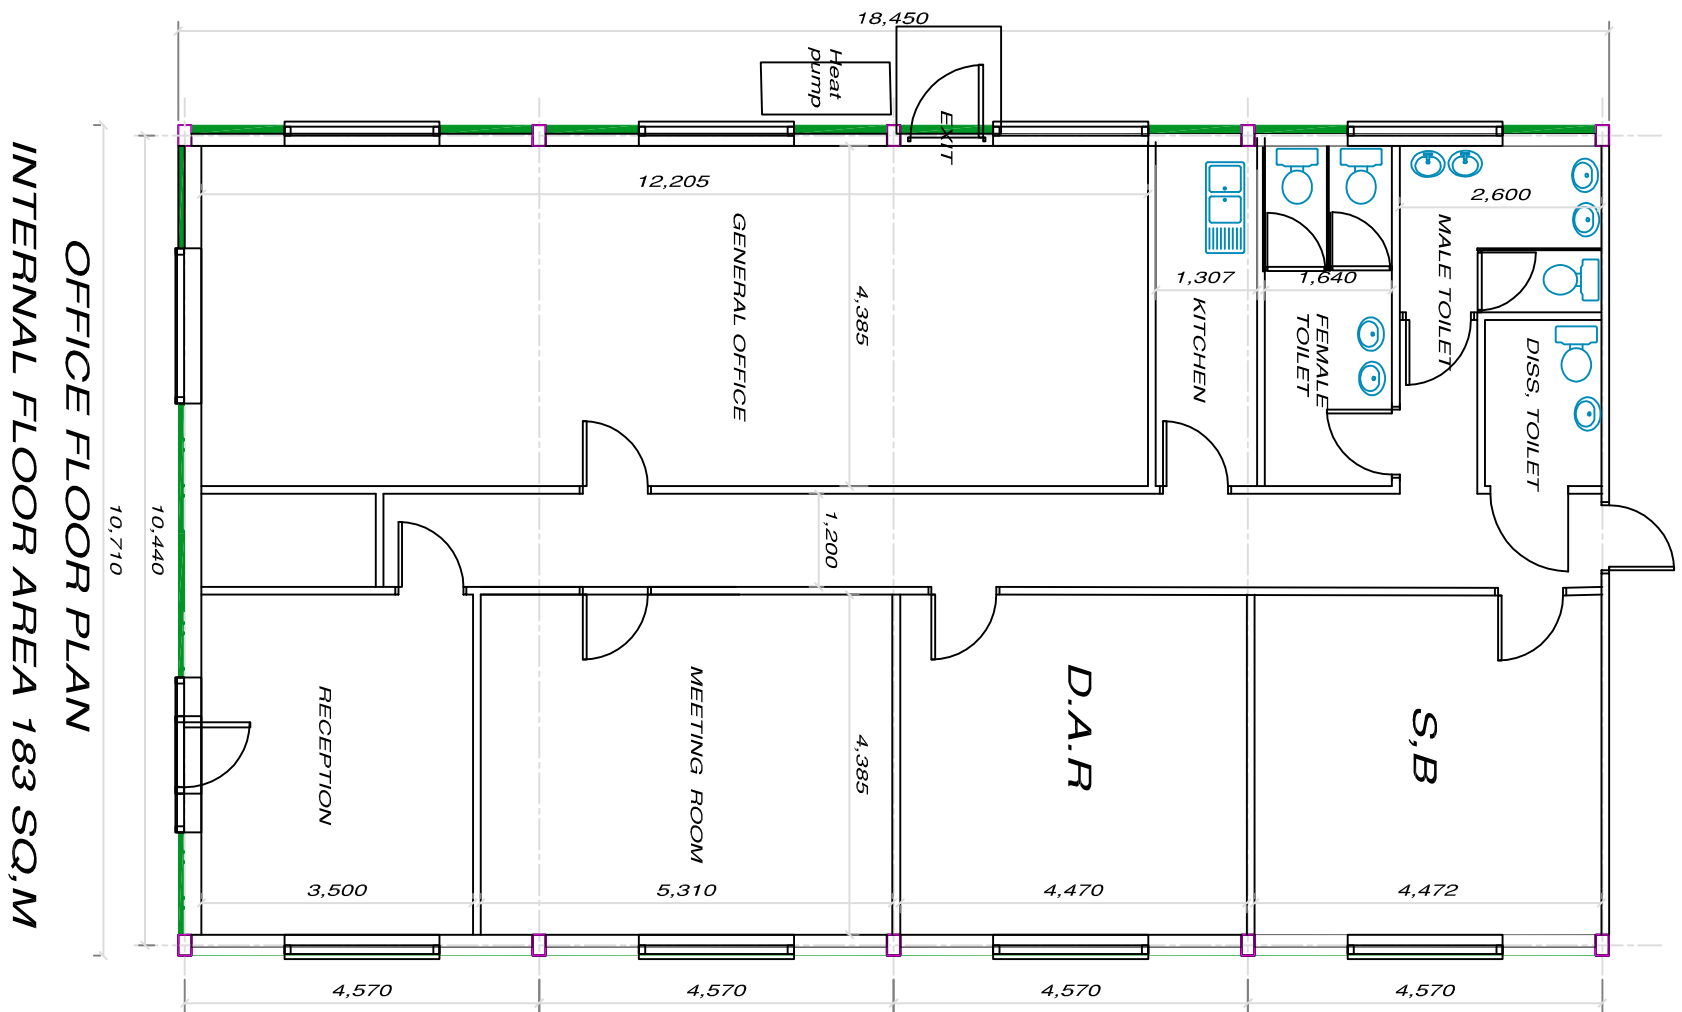

ROOF CLADDING
GOOSE WING GREY PCS SHEETING

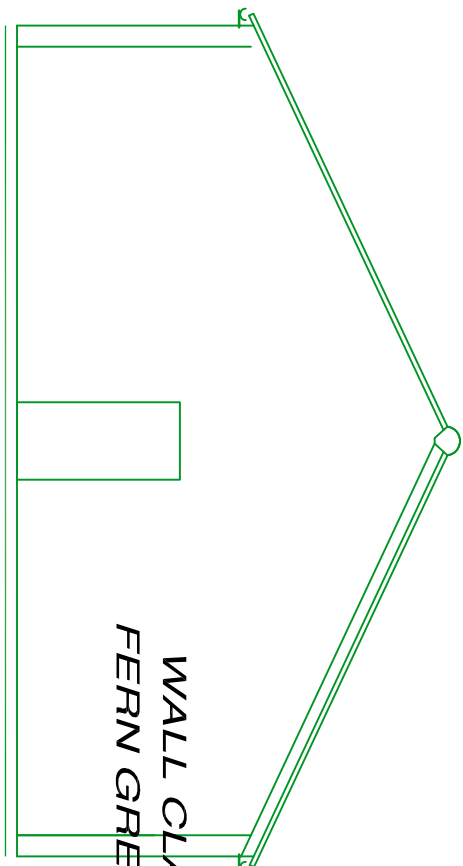

Highly Commended
Borough Council of Kings Lynn
for the design of the new build
a West Norfolk the design award for design in the environment 2011

Winner, New Small Scale
housing development
Highly commended
Commercial category building
Design and Construction award2010

Winner, Heritage award 2010
Highly commended
for conversion of restoration
Highly commended
Heritage award New Build
2009

Web site: www.davidbrookerdesignservices.co.uk
Planning Change from domestic to Hotel Cladding

Rev	Purpose	Rev	Date
1	Issue	1	18-01-16

DAVID BROOKER DESIGN SERVICES	ARCHITECTURAL TECHNICIANS
CONCEPT 2000	DANBROOK HOUSE STATION ROAD
DESIGN AND DEVELOPMENT	WISBECH CAMBS PE13 4BY
ESTABLISHED 1975	Telephone 01954 91023
	Email: info@dbds.co.uk

Issue 1	PLANNING APPLICATION 27-06-2015
Client	D A ROLLINS
Drawing No	1806-21A OFFICES GA PLAN
Project	PROPOSED CHANGE OF USE OF FARM PREMISES PROPOSED NEW FARM ASSEMBLY ELECTRICAL WORKSHOP BUILDING TO FORM OFFICES INCLUDING ALTERATIONS TO EXISTING BUILDING TO FORM STORE SHEED NO ALTERATIONS PROPOSED ACCESS GATES AND SECURITY FENCING PROPOSED ON AND LIGHT GOODS TRUCK PARKING
Site	HOME FIELD JAARVIS GATE SUTTON STAMES
Proposed	Drawn: DB Checked: -
Print Scale	1:50 @ A1 Date: JULY 15 Revision No: -

DO NOT SCALE FROM THIS DRAWING - All dimensions to be verified on site - This drawing and design remains the copyright of David Brooker and may not be reproduced without permission. David Brooker or Concept 2000 will not be held responsible for any construction works undertaken prior to approval of the proposed plans are issued - Any alterations to details or specifications may invalidate the approval and become the responsibility of the client.