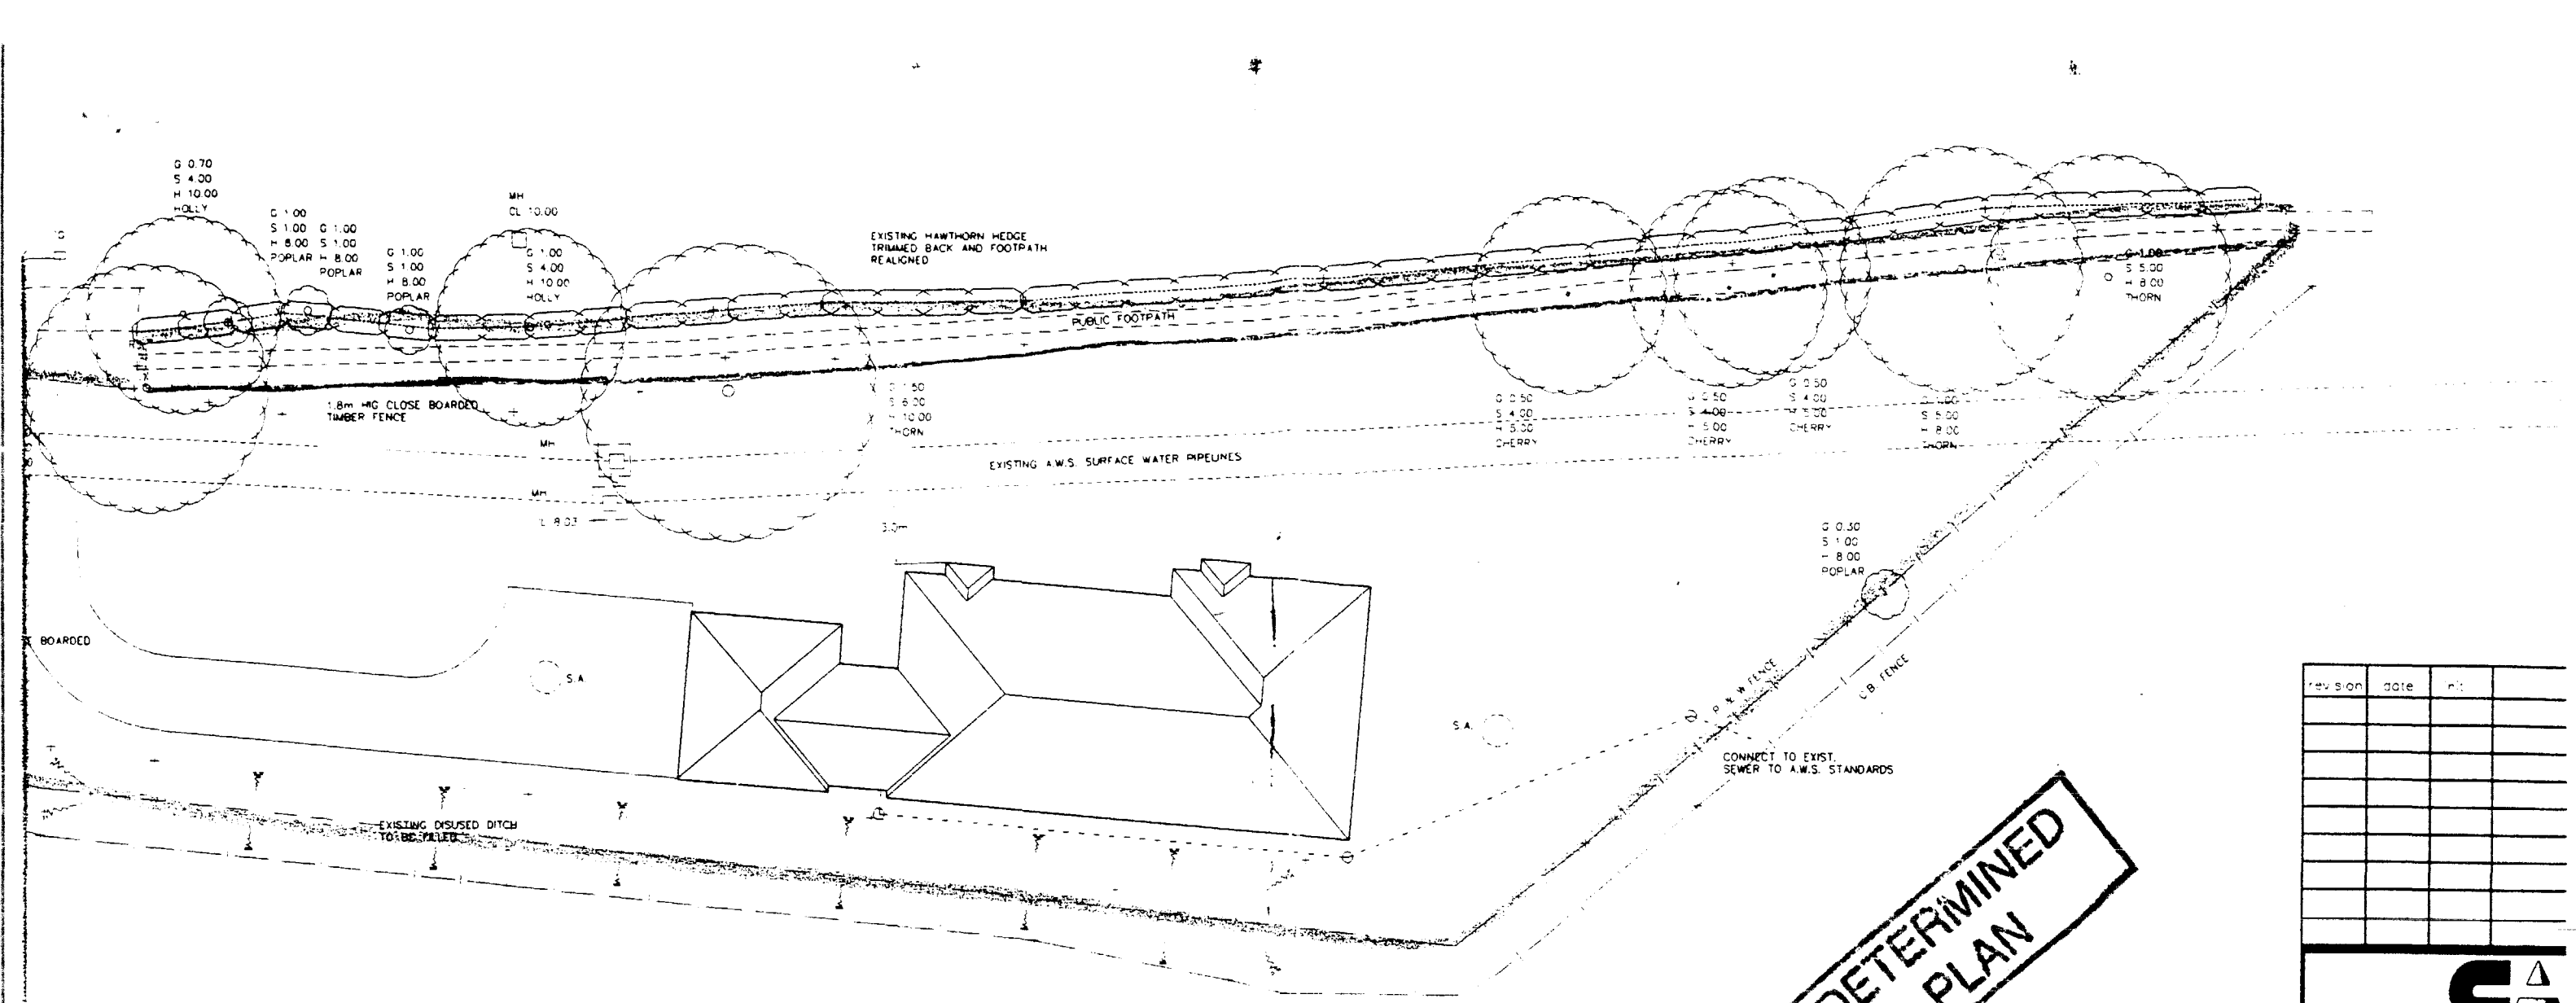


lock Plan.

LEVELS RELATED TO
MANHOLE COVER IN
PRIVATE ROAD
ASSUMED LEVEL 10.00 METRES

DO NOT REMOVE FROM FILE
( PLAN ACCOMPANYING PERMISSION
H 11/0382/97

0264/98

DETERMINED PLAN

0382/97.

| revision | date | init. | |
|---|---|---|---|
| | | | |
| | | | |
| | | | |
| | | | |
| | | | |
| | | | |
| | | | |
| | | | |
| | | | |

COOPER ARCHITEC
BRONAVON, HOCKI
FLEET, SPALDING, LINC
Tel/Fax 01406

Client.
MR & MRS A. WHITELAM

Project.
PROPOSED BUNGALOW & GARAGE
OFF WEST STREET,
LONG SUTTON,
SPALDING,
LINCS

Drawing.
BLOCK PLAN

Scale
1:250

Date.
MARCH '97