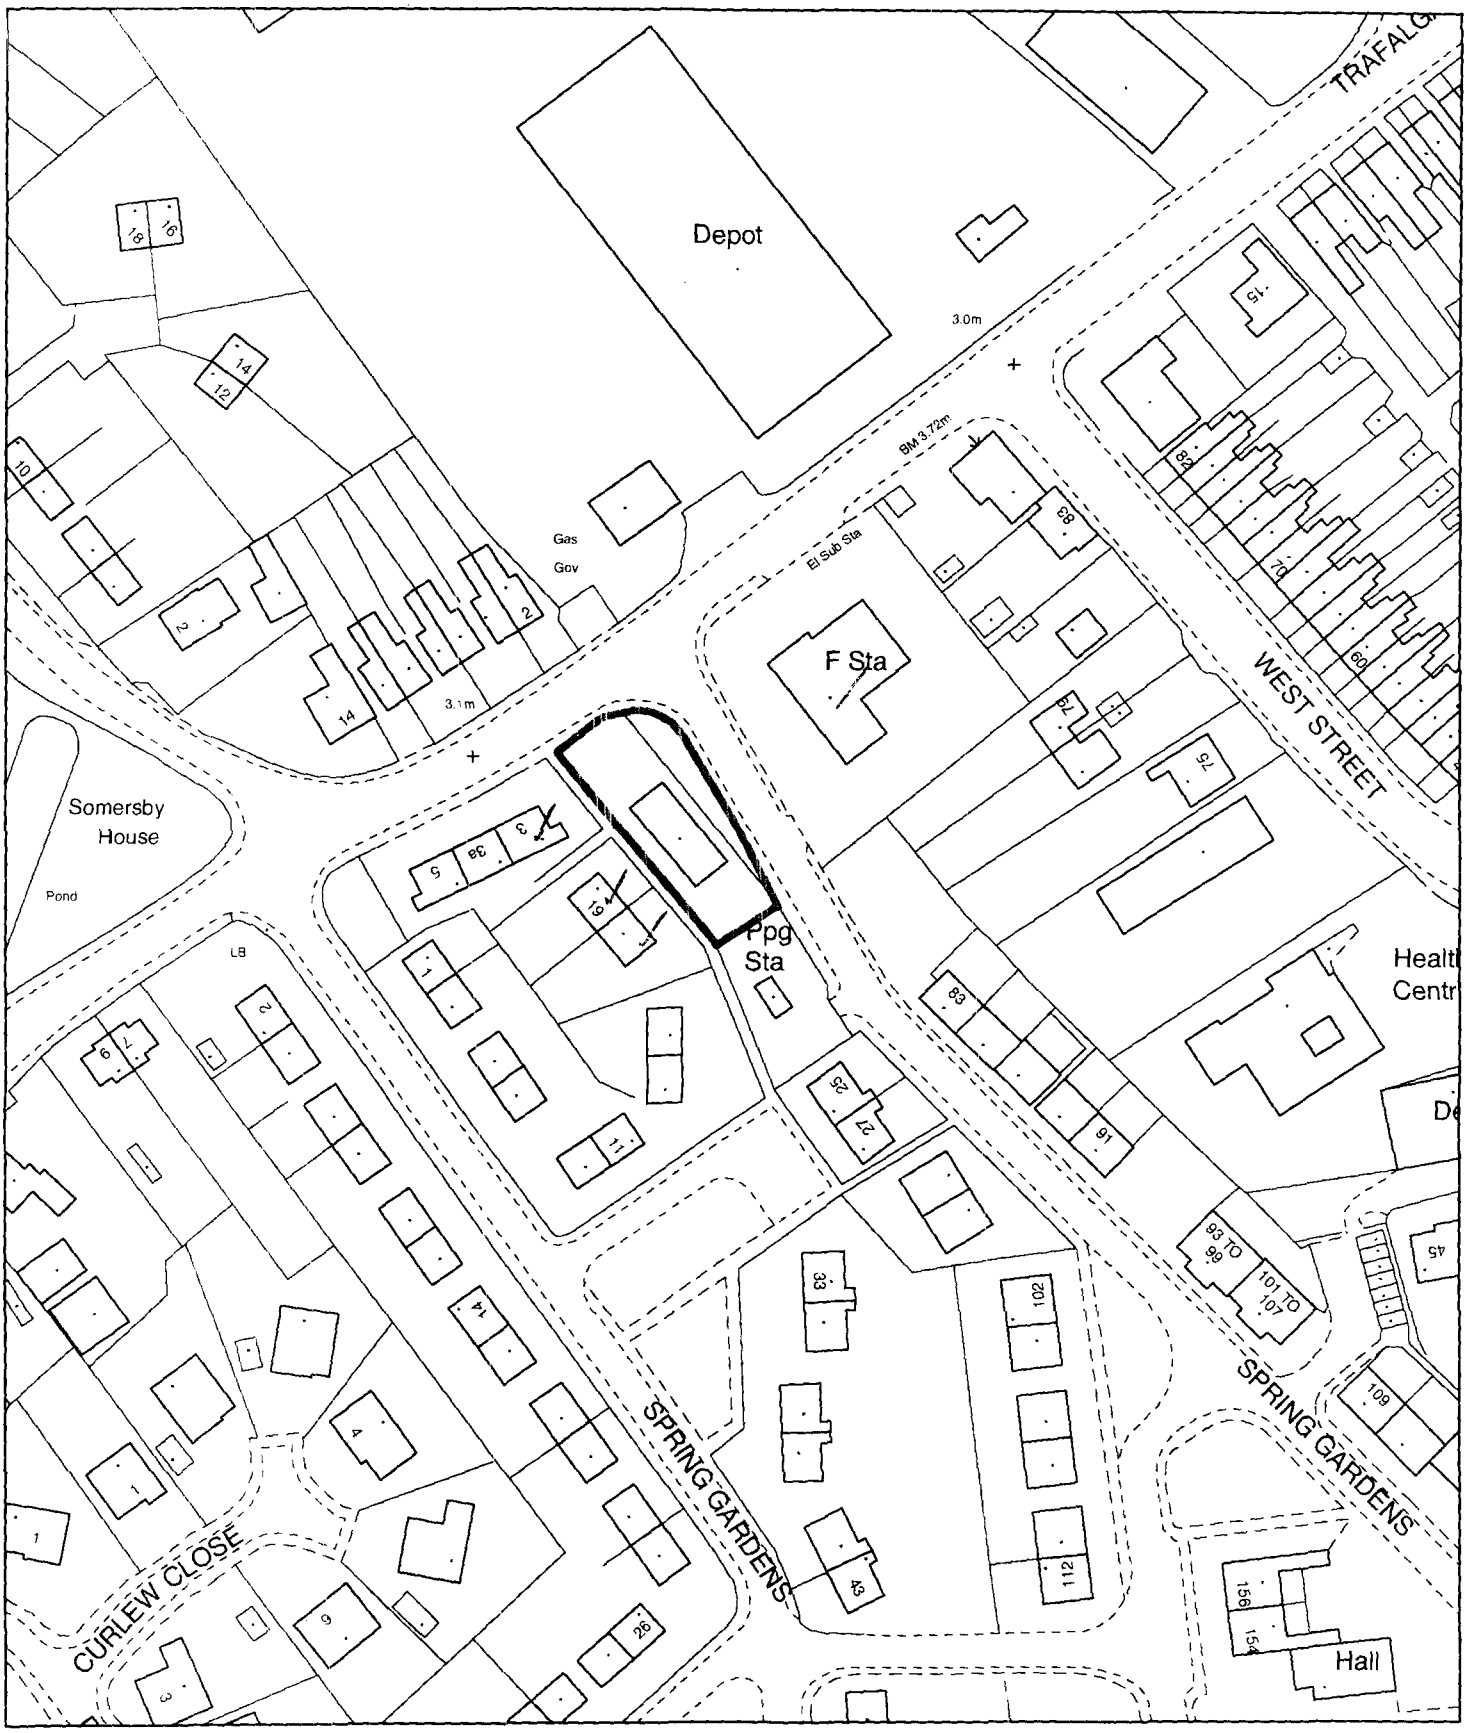


Planning Application Location Plan
Ward Member Notification

H11/0267/02


Scale: 1:1250

FILE COPY

Planning and Development

Council Offices, Priory Road, Spalding, Lincolnshire
PE11 2XE

PLEASE DO NOT COPY THIS PLAN
This map is reproduced from Ordnance Survey material with permission of Ordnance Survey on behalf of Her Majesty's Stationery Office (c) Crown copyright. Unauthorised reproduction infringes Crown copyright and may lead to prosecution or civil proceedings. South Holland District Council LA079413 2002

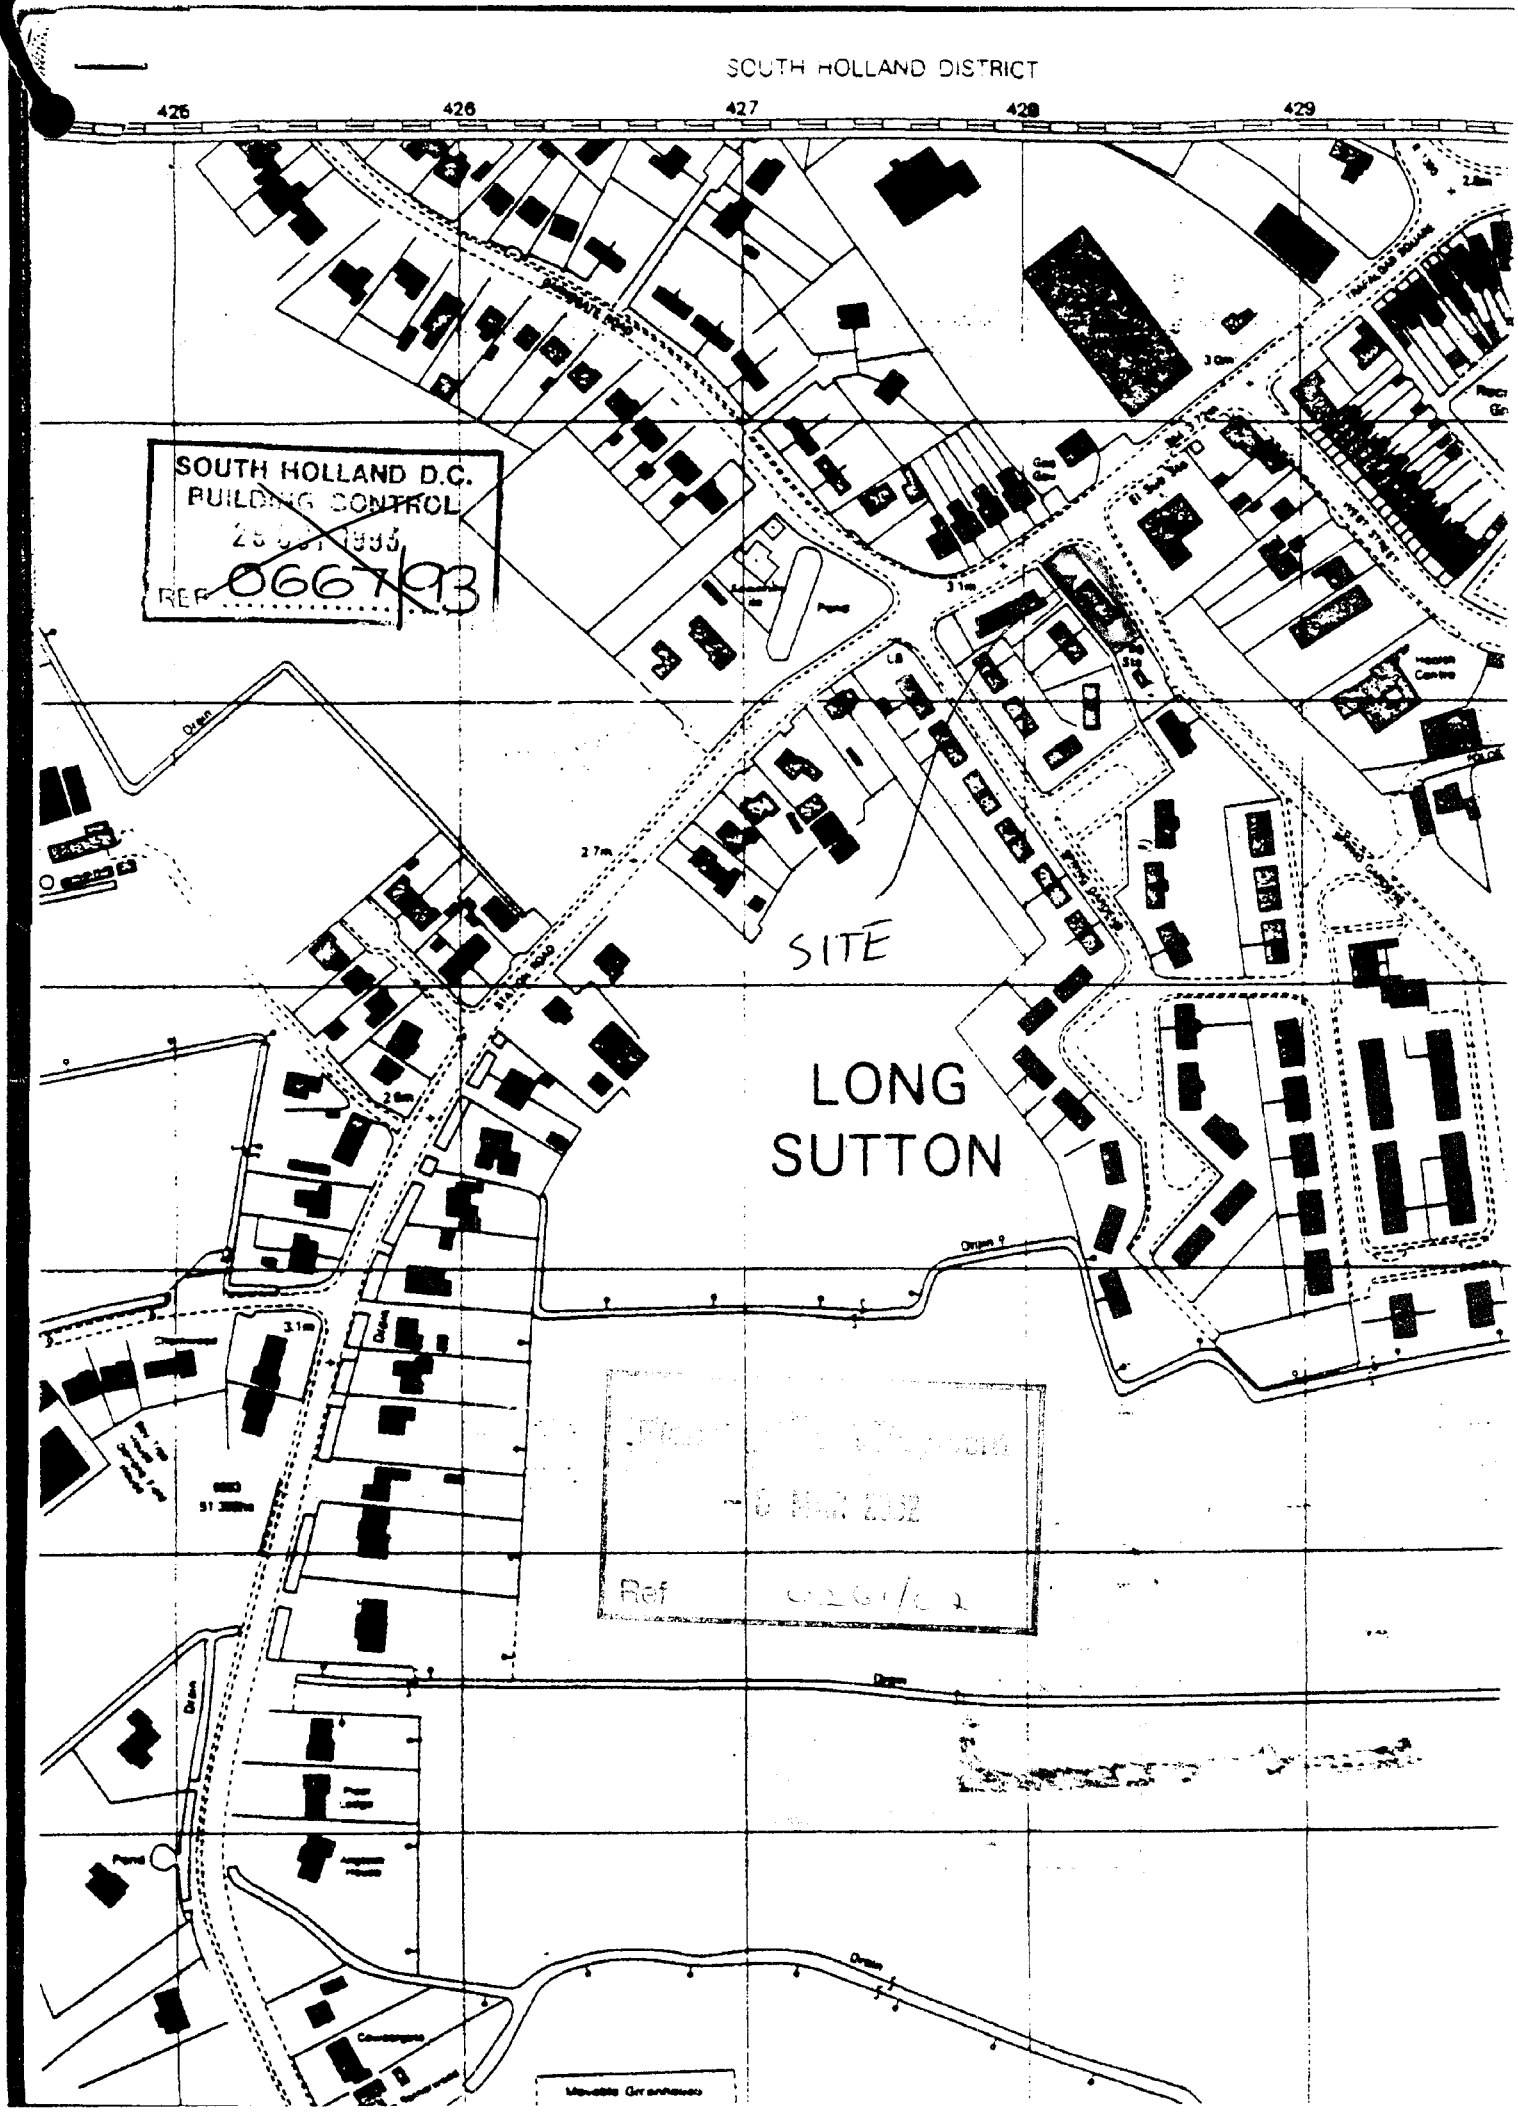
SOUTH HOLLAND DISTRICT
426
426
427
428
429
SOUTH HOLLAND D.C.
BUILDING CONTROL
REF 0667/93
SITE
LONG
SUTTON
Ref