


PLAN LAYOUT AS PROPOSED

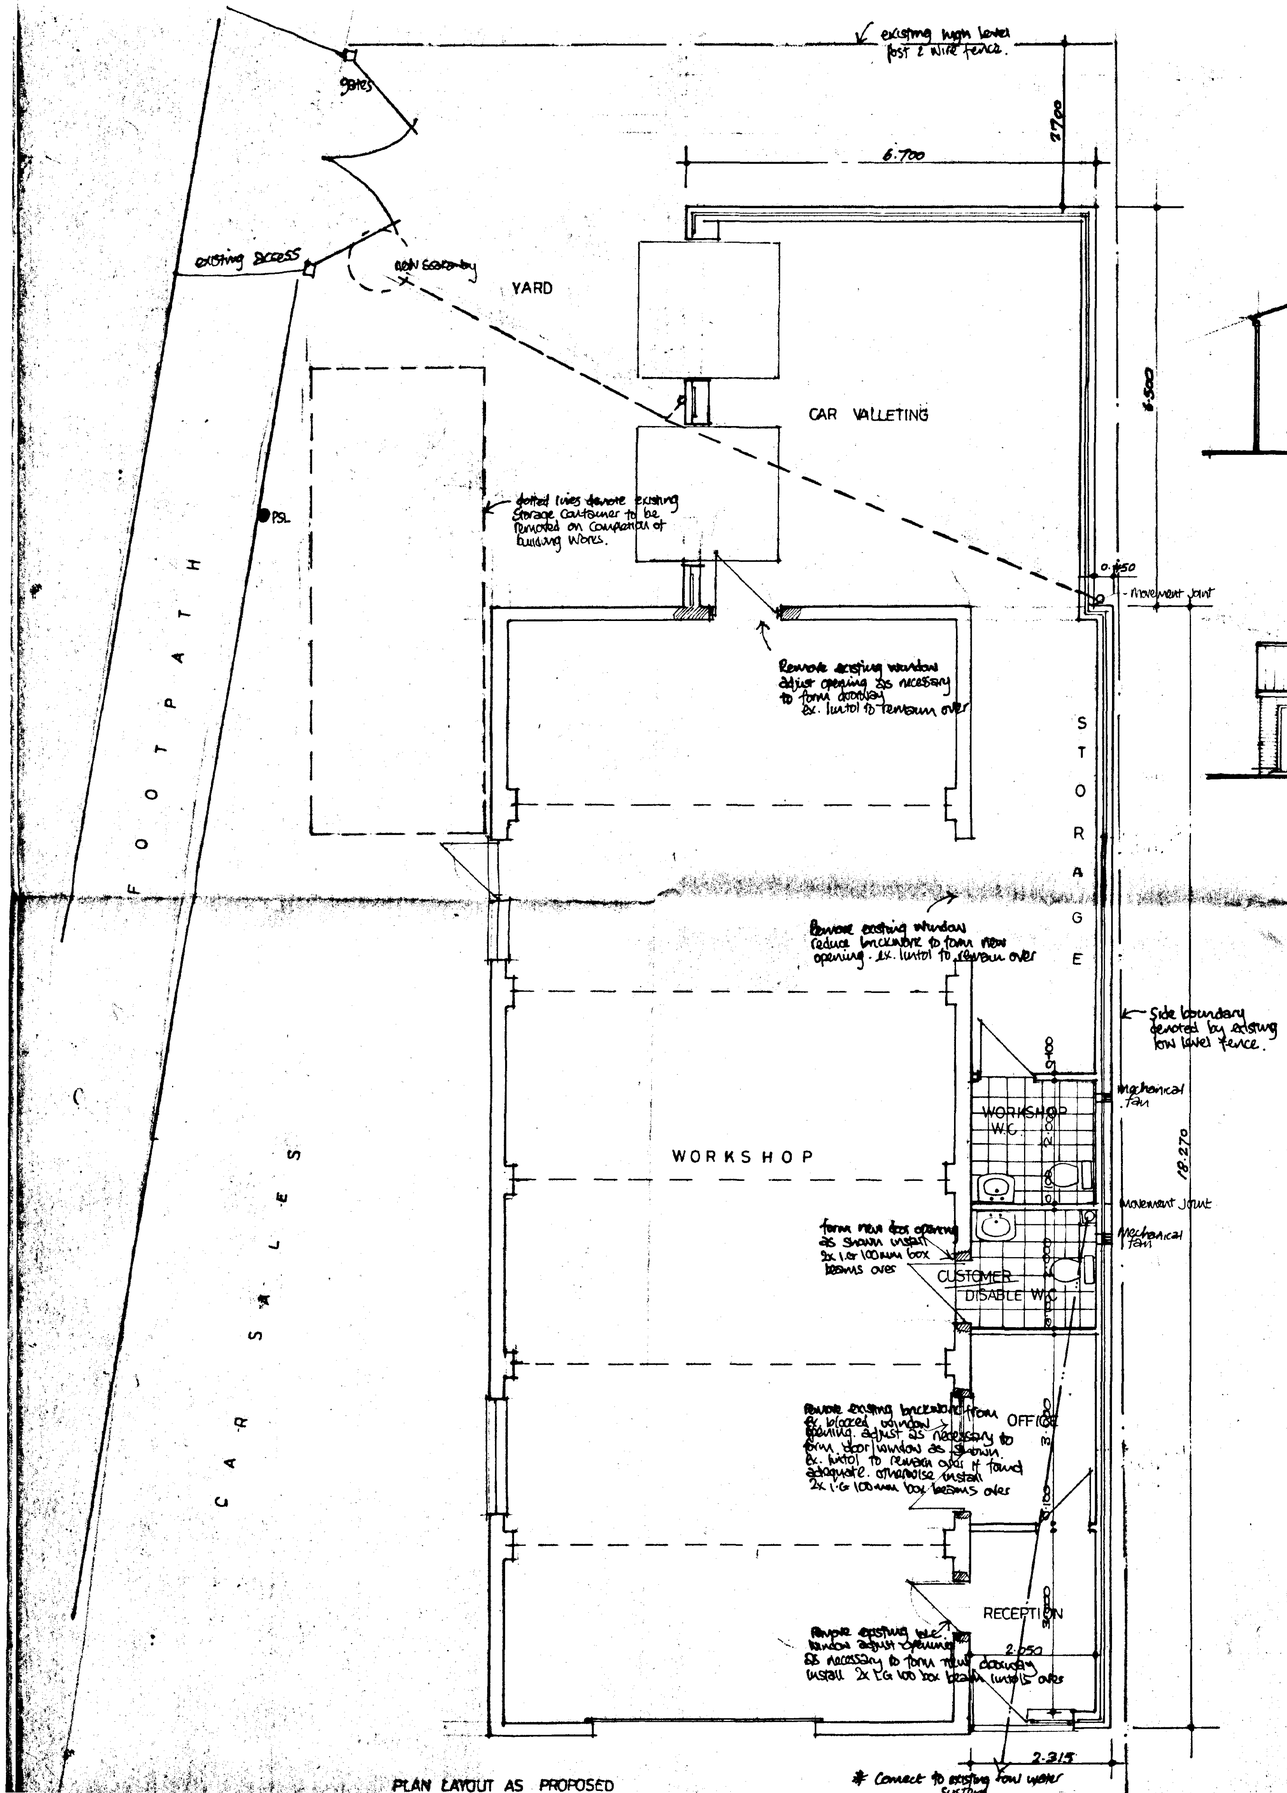


SITE PLAN.
SCALE: 1:200.

SHDC
Planning & Development
- 6 MAR 2002
Ref 0267/02

PROJECT: PROPOSED EXTENSION TO WORKSHOP.
SITE: G.J.R AUTOS LTD. STATION ROAD, LONG SUTTON. LINCS.

CLIENT: Mr G.RAYNOR.

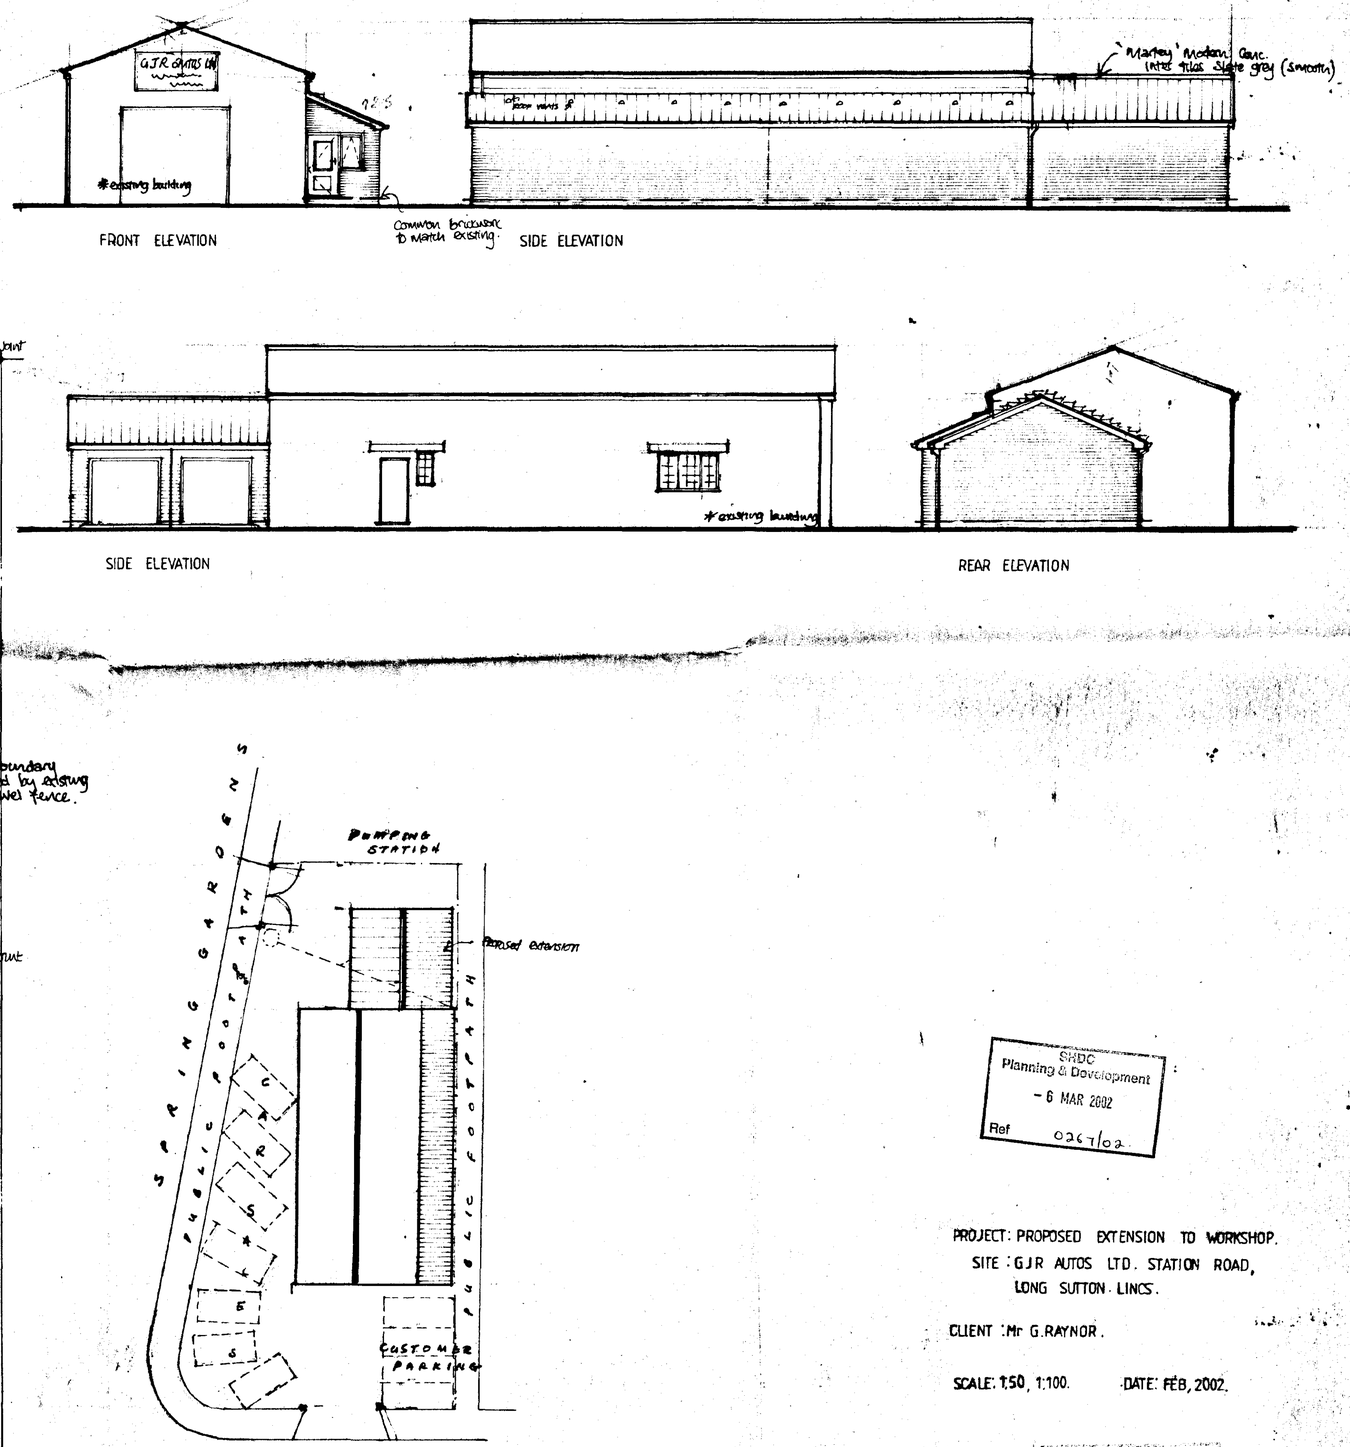SCALE: 1:50, 1:100. DATE: FEB, 2002.

DETERMINED PLAN