

This drawing is copyright and may not be altered, traced, copied, photographed or used for any purpose other than that for which it is issued without consent of Broadgate Homes (Spalding) Ltd.

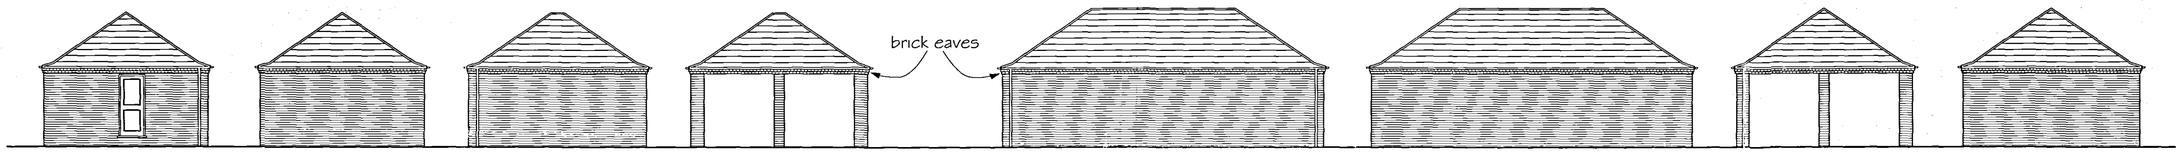

ELEVATION A | ELEVATION B | ELEVATION C | ELEVATION D | ELEVATIONS E | ELEVATIONS F | ELEVATION H | ELEVATION G

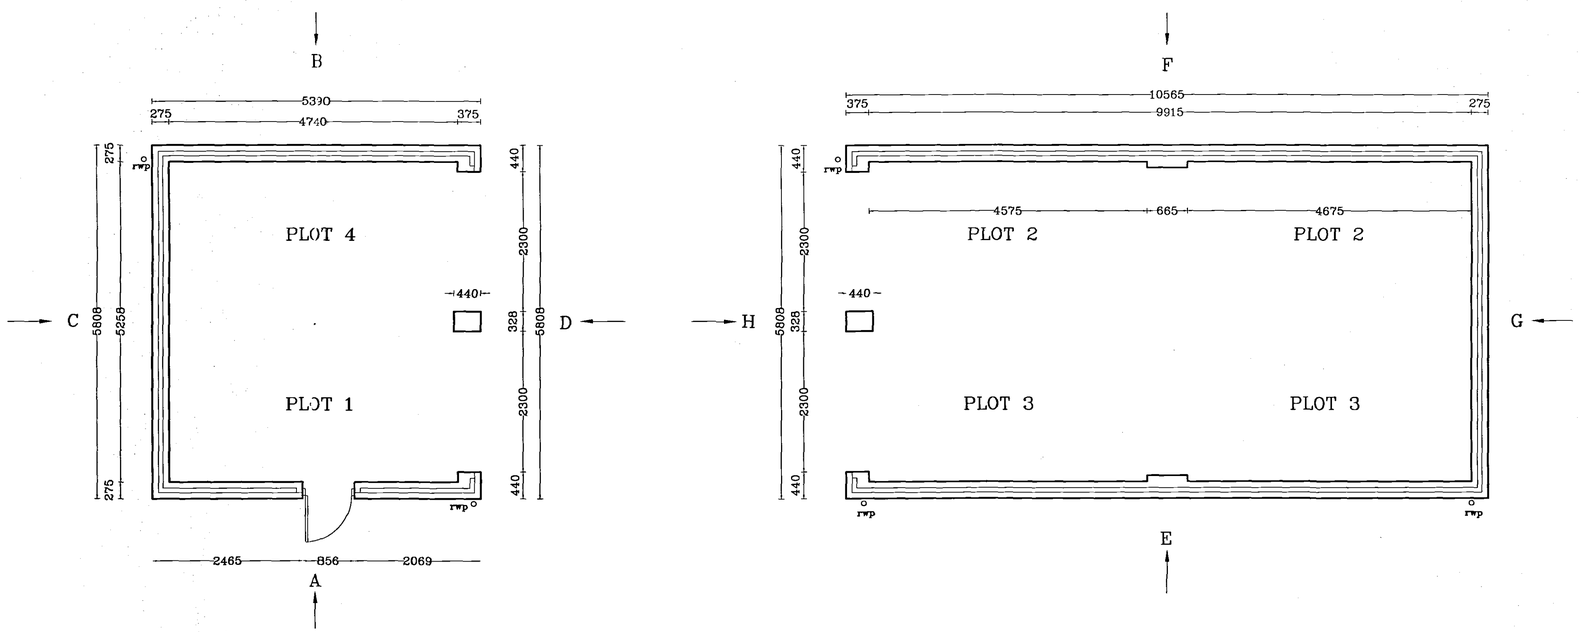

SUPERSEDED

SHDC
Planning & Development
01 MAR 2004
277/04

BROADGATE HOMES
Broadgate Homes Limited
Broadgate House, Weston Hills,
Spalding, Lincolnshire. PE12 6DB.
Telephone: 01406 380532 Fax:01406 380014

PROJECT TITLE

Proposed Residential Development
on land adjacent to
Garthwaite Memorial Hall
PARK LANE,
LONG SUTTON

DRAWING

GARAGE PLANS

REV	DESCRIPTION	DATE	BY

SCALE 1:50 1:100

DRAWN ASZ

DATE AUG 2003

DRAWING No. 0322-03