


SECOND FLOOR

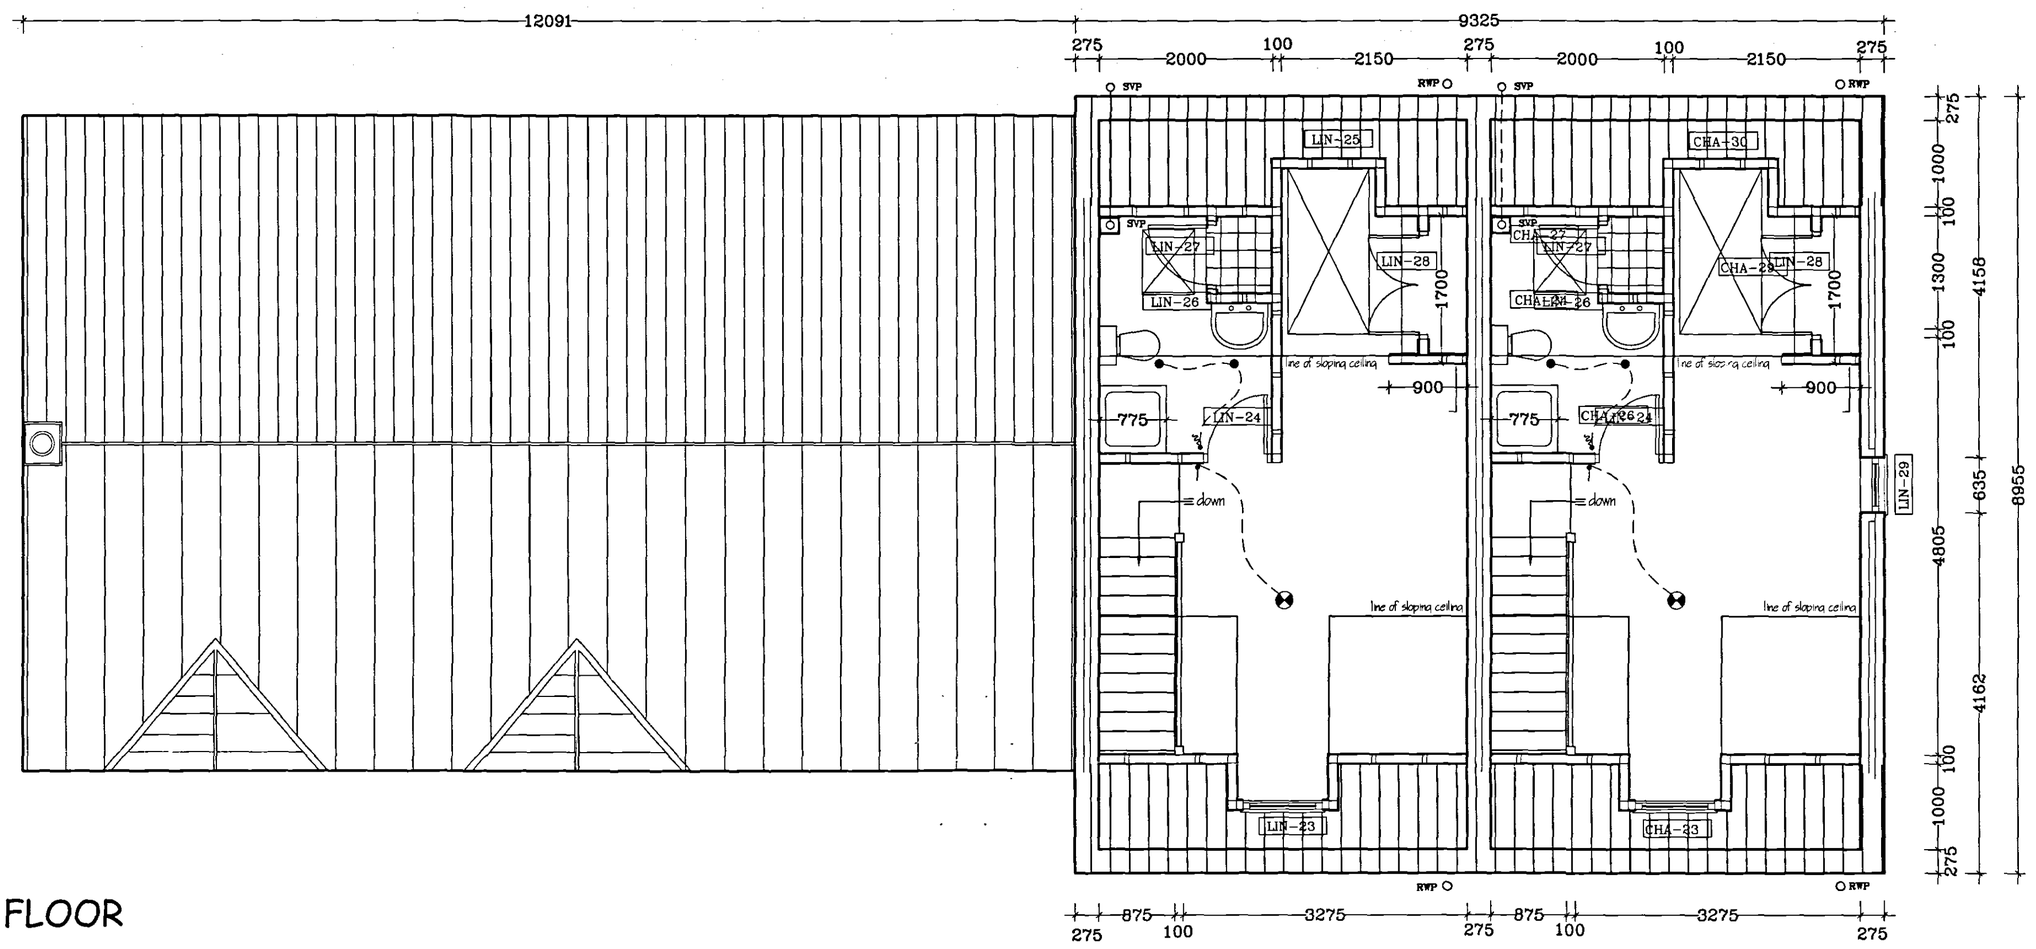

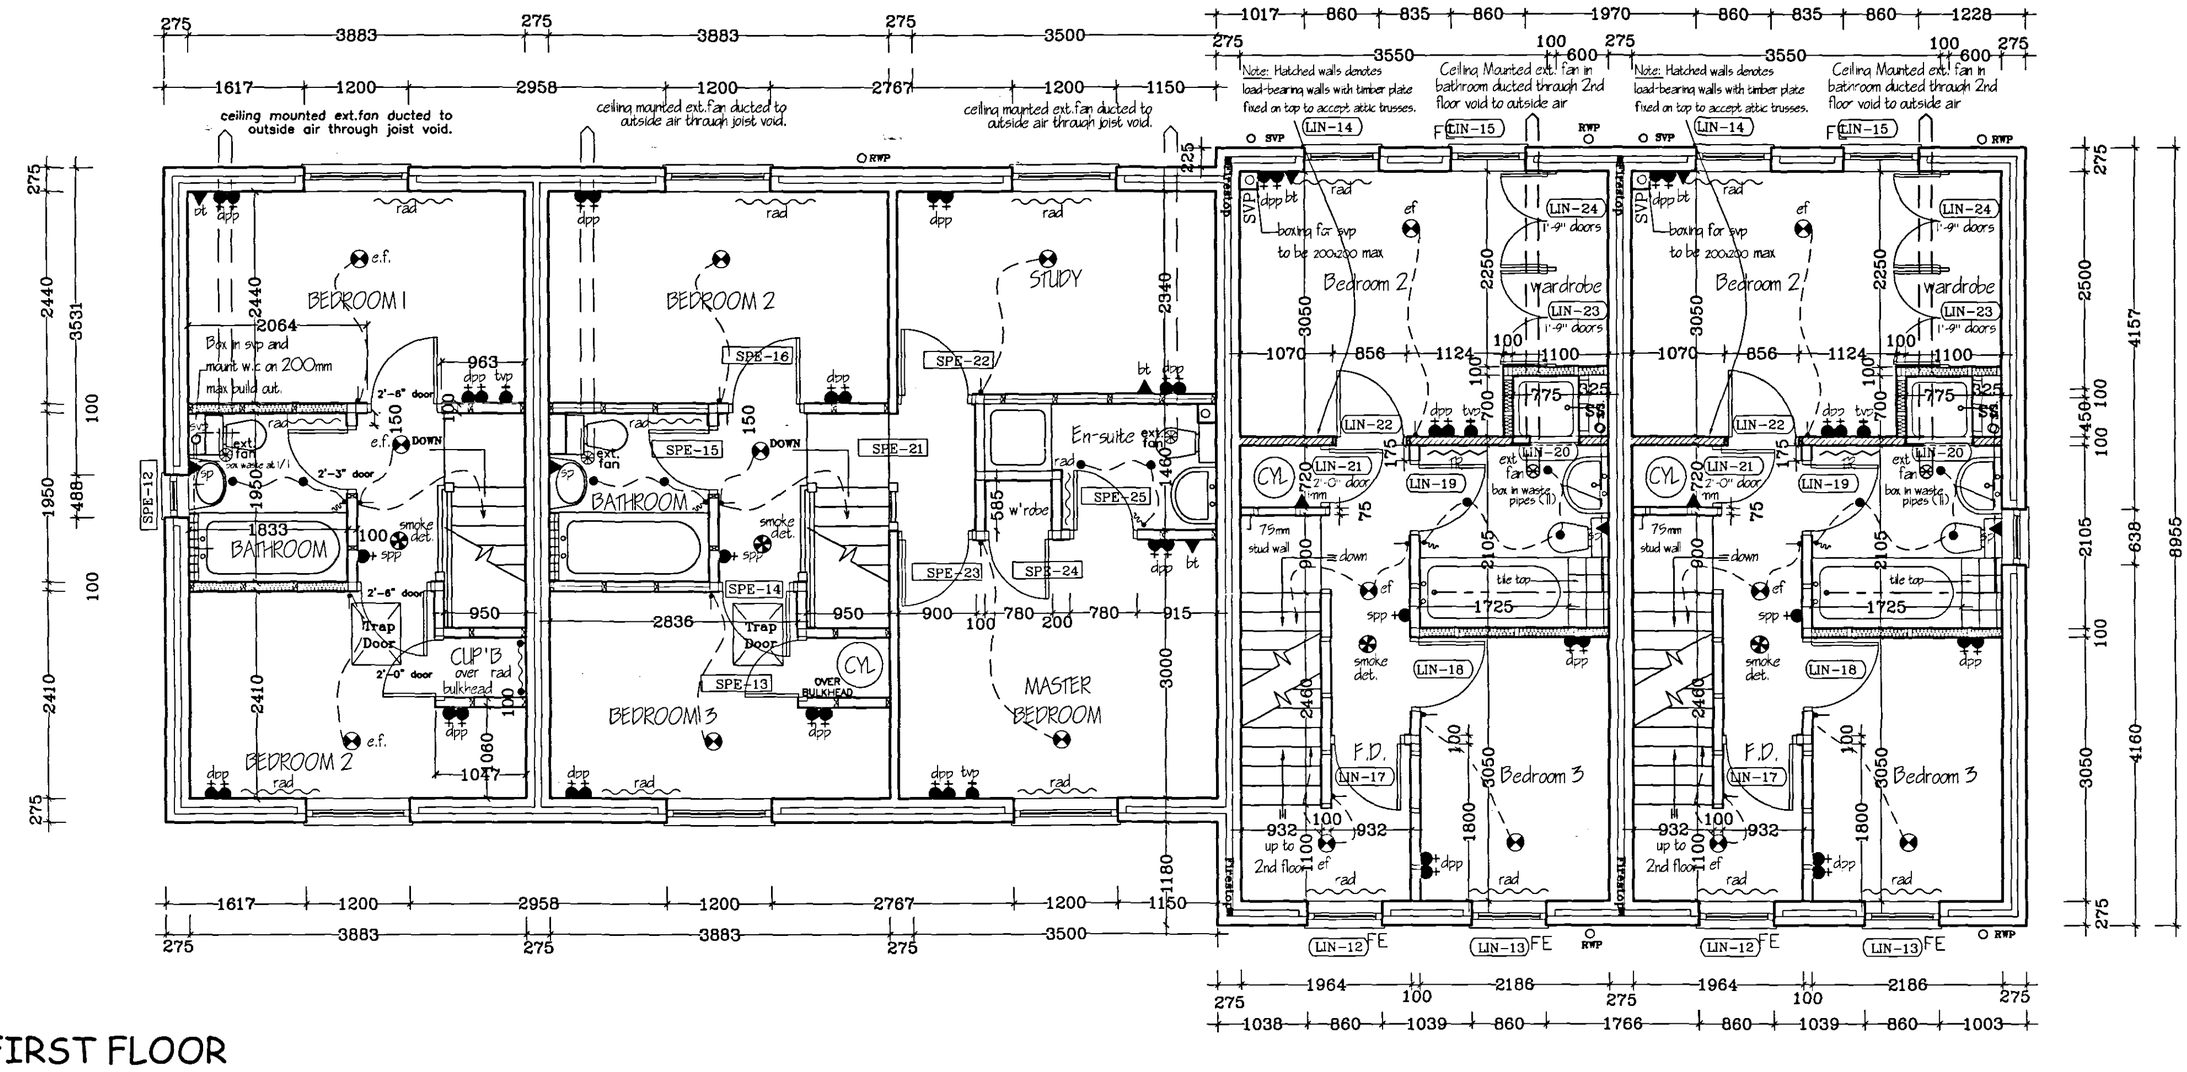

FIRST FLOOR

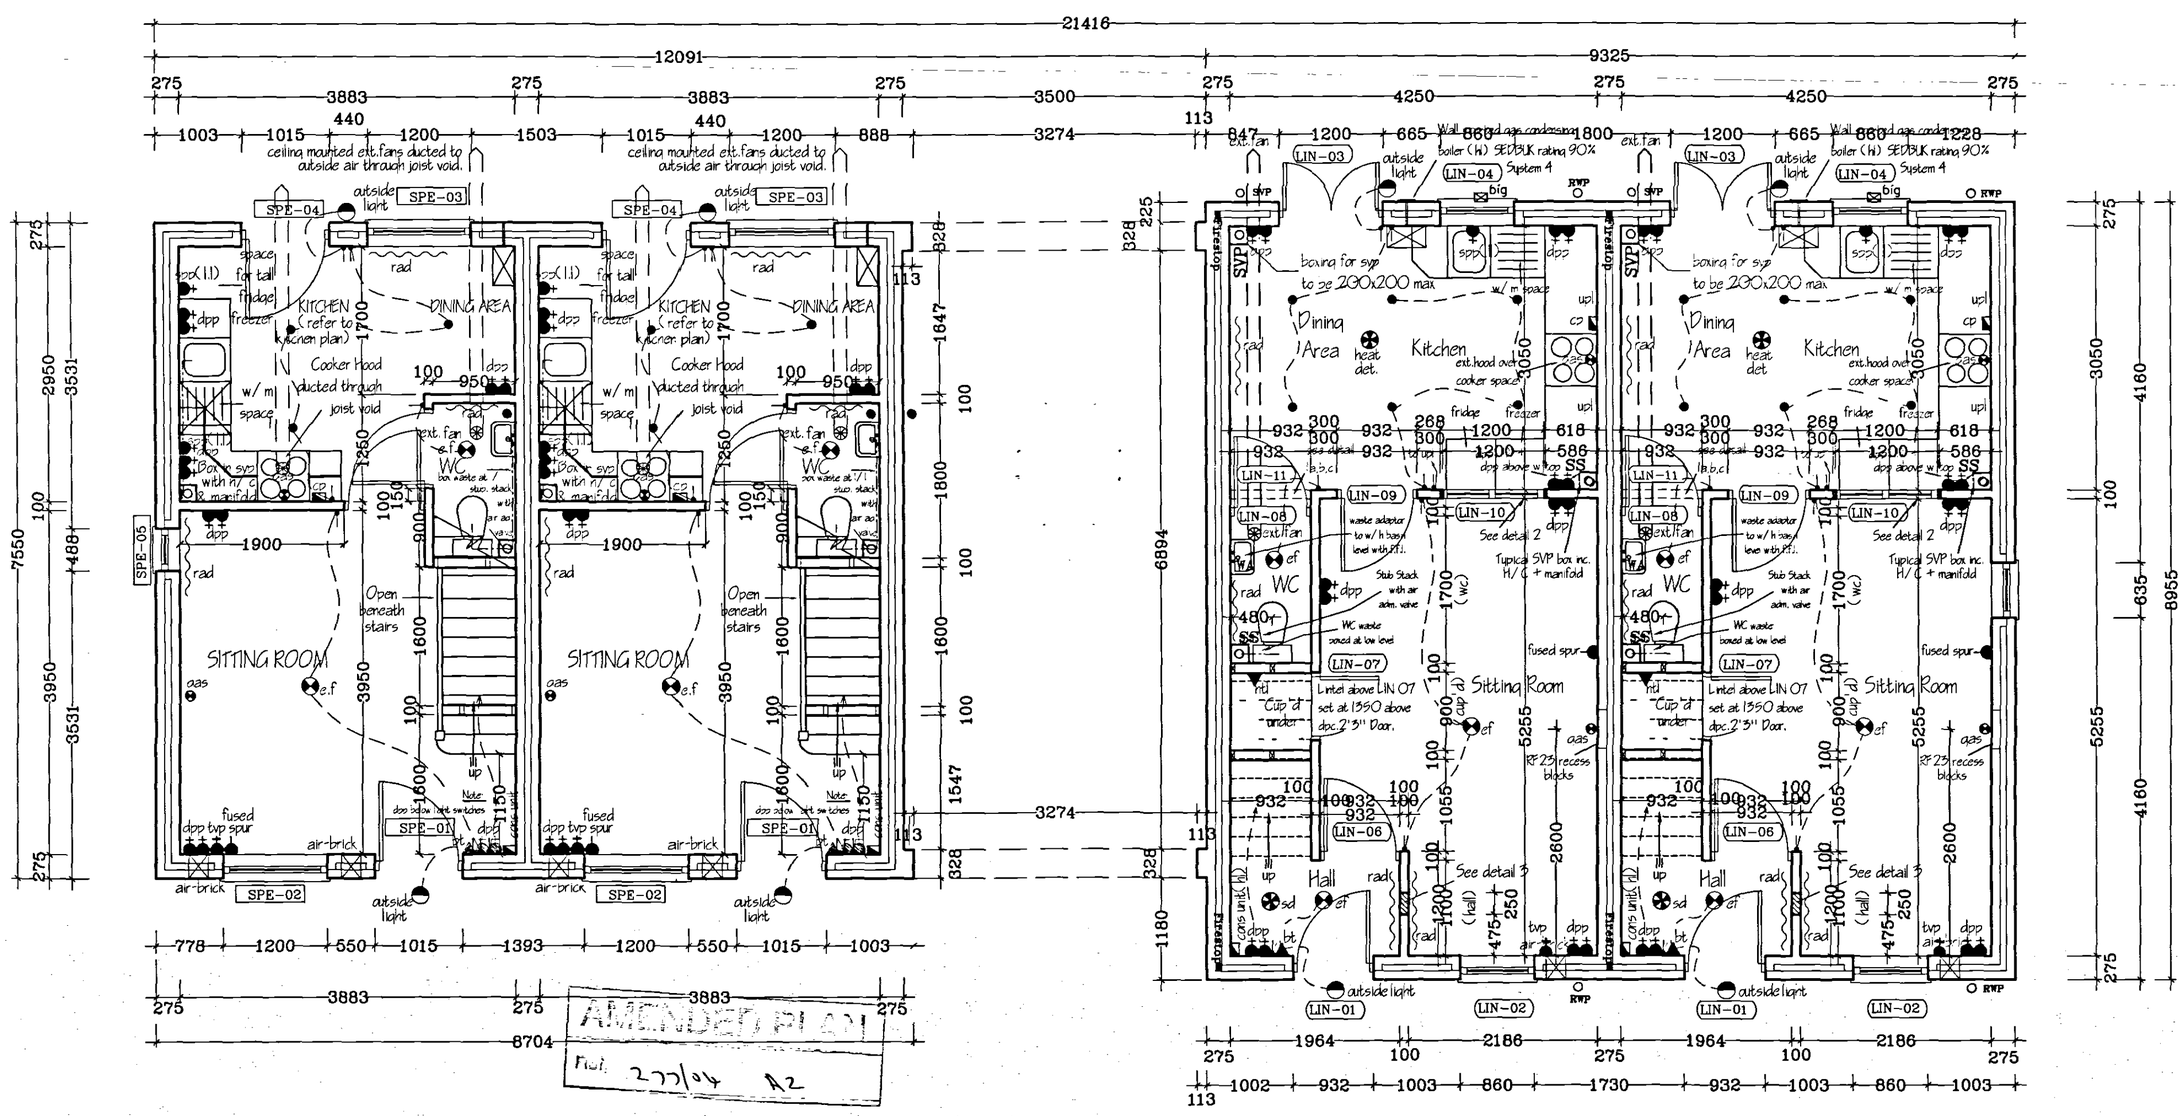

GROUND FLOOR

REV	DESCRIPTION	DATE	BY
A	MINOR AMENDMENTS FOR PLANNING REVISION	DEC 04	SS
B	MINOR AMENDMENTS FOR PLANNING REVISION	Sept 05	PM

Broadgate Homes Limited
Broadgate House, Weston Hills, Spalding, Lincolnshire. PE12 6DB
Telephone: 01406 380532
Fax: 01406 380014

This drawing is copyright and may not be altered, traced, copied, photographed or used for any purpose other than that for which it is issued without consent from

PROJECT TITLE: Plots 1-4 on land adjacent to Garthwaite Memorial Hall, PARK LANE, LONG SUTTON

DRAWING: FLOOR LAYOUT

SCALE: 1:50

DRAWN BY: L.B.

DATE: JUNE 2004

DRAWING No: 0322/FL/01