

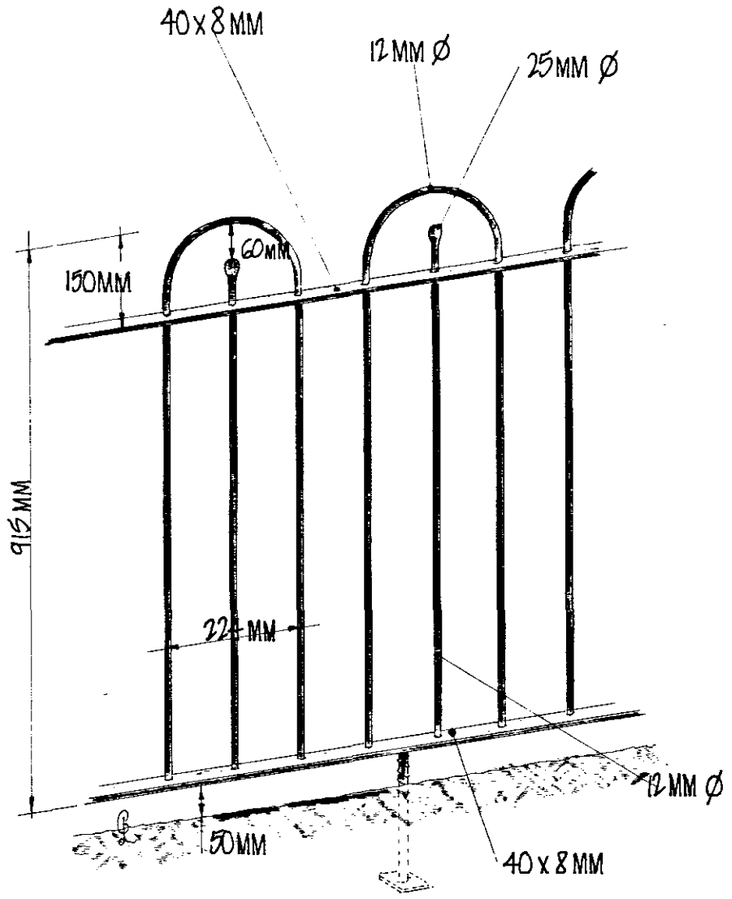


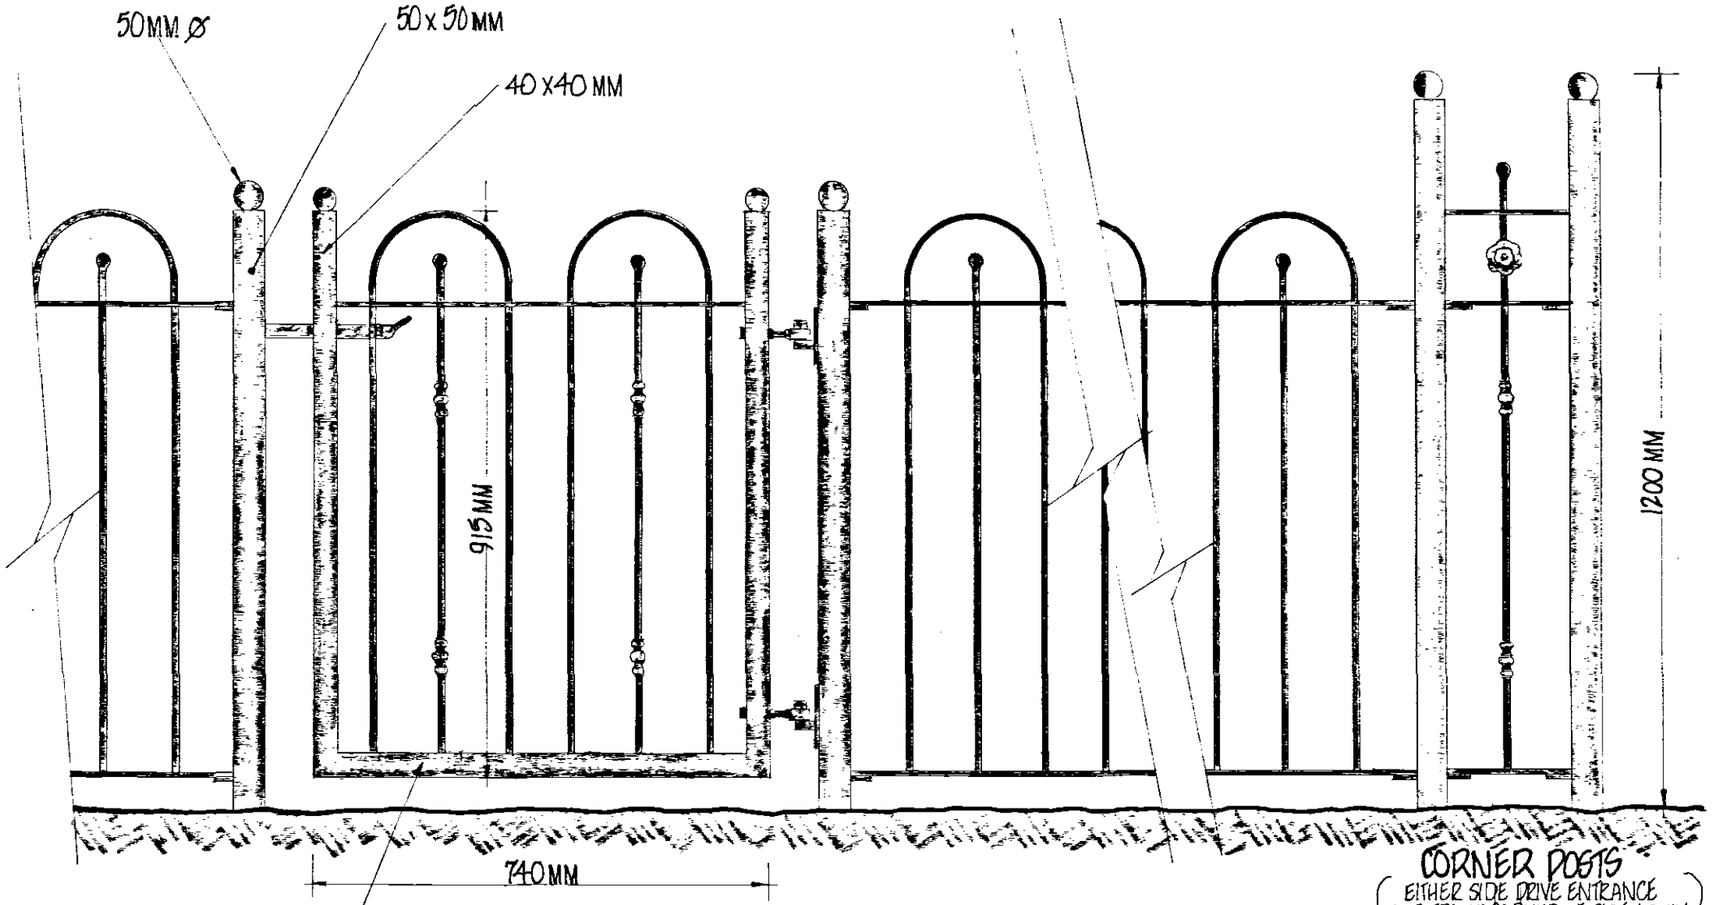


HAND GATES

SCALE 1:100


CORNER POSTS
(EITHER SIDE DRIVE ENTRANCE AND FRONT CORNER OF PLOT 4 ONLY)

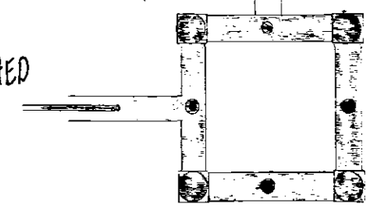

HANDGATES AND RAILINGS IN STEEL, PRIMED AND FINISHED WITH A 'BLACK' METAL PAINT.

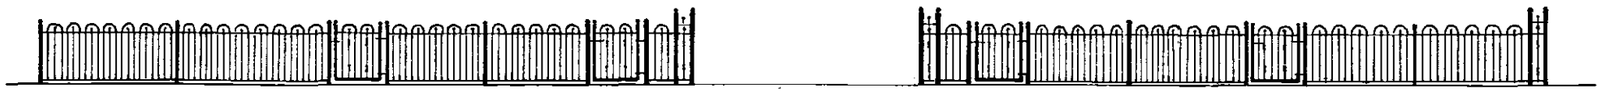

VIEW FROM PARK LANE

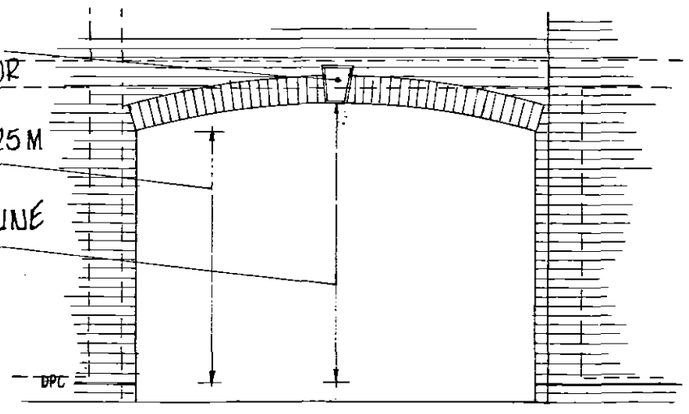

VEH. ACCESS ARCHWAY ELEVATION (FRONT)
BETWEEN PLOTS 2 & 3

AMENDED PLAN
Ref. 277/04 A2

BROADGATE HOMES

Broadgate Homes Limited
Broadgate House, Weston Hills,
Spalding, Lincolnshire. PE12 6DB.
Telephone: 01406 380532 Fax:01406 380014

ARCHWAY ABOVE VEHICULAR ACCESS AND PERIMETER RAILING DETAILS PARK LANE, LONG SUTTON. LINCOLNSHIRE

DRG SHEET 0322-6A