
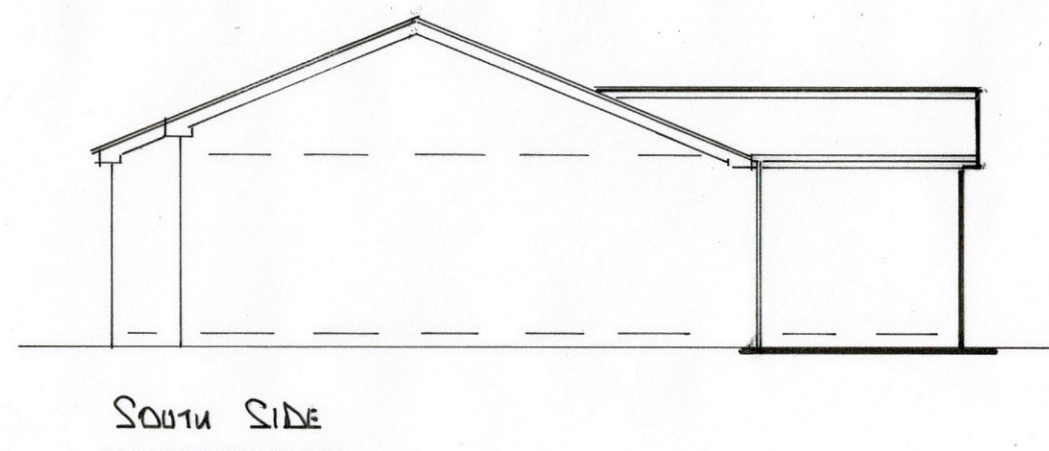
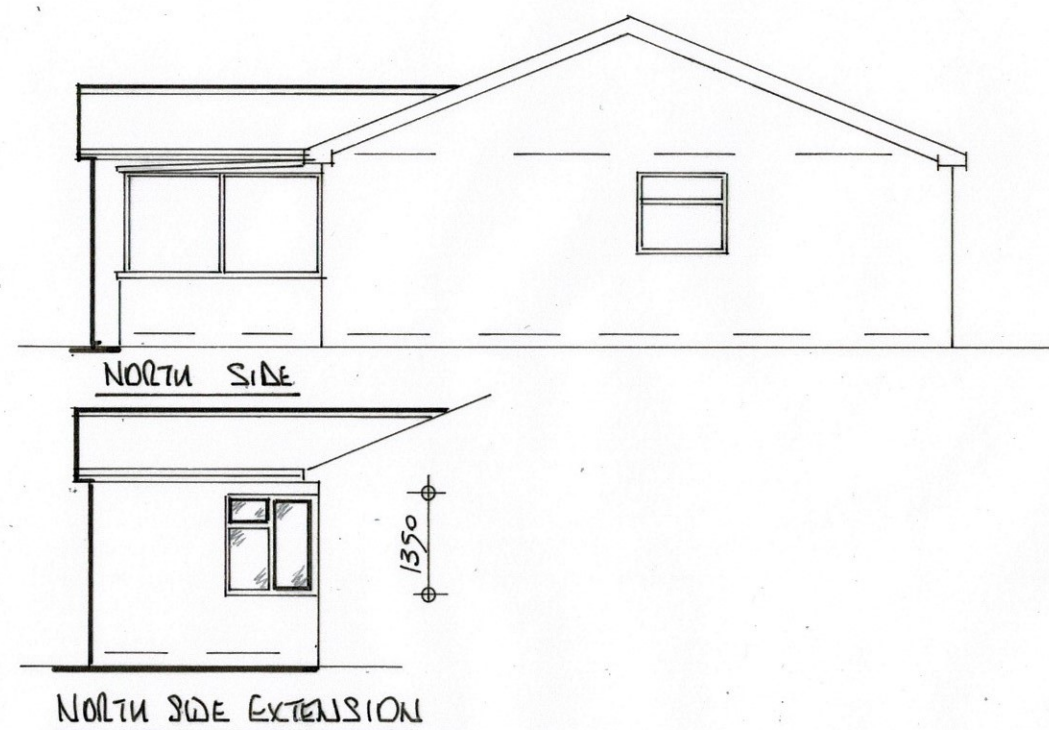


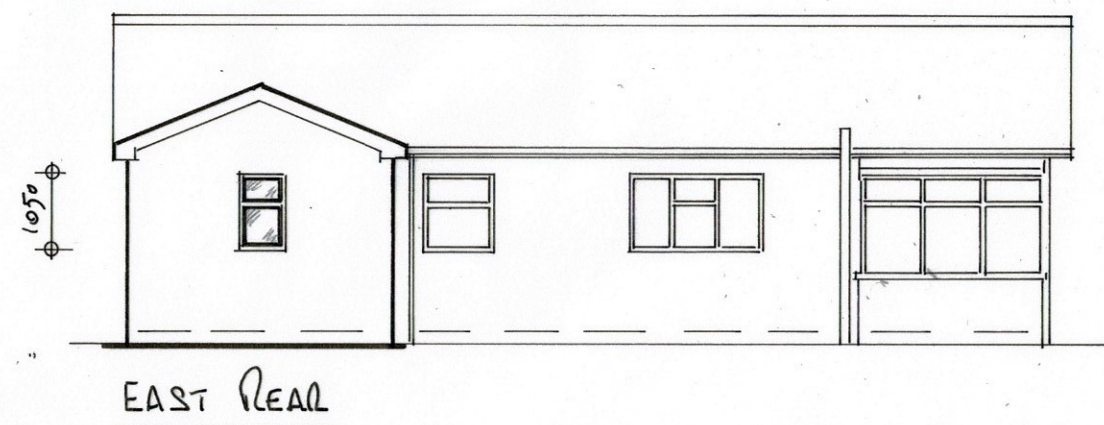

- ⇒Scaling plans is not recommended.
- ⇒Existing Dimensions taken without intrusive survey and may therefore vary from those shown.
- ⇒All dimensions verified on site before commencement.
- ⇒Existing dimensions will be from finished surface whilst new dimensions before plaster.
- ⇒Plans and Construction notes to be read in conjunction with Structural engineers calculations.

THICKENED OPEN LIGHT DENOTES OPEN

85, Woodlands,
Long Sutton.
Lincolnshire
PE12 9LZ

Dwg No: A **CLOSED**
Scale: 1:100 **ELEVATIONS**

Malcolm Clark Associates
+44 (0)1427 667151
+44 (0)7802 832984
mcassociates2@gmail.com.