
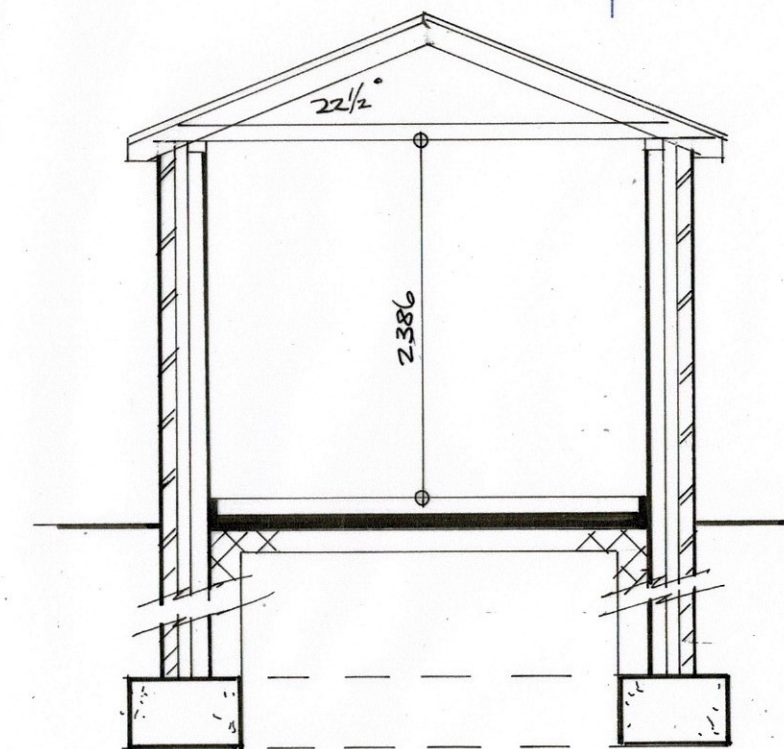


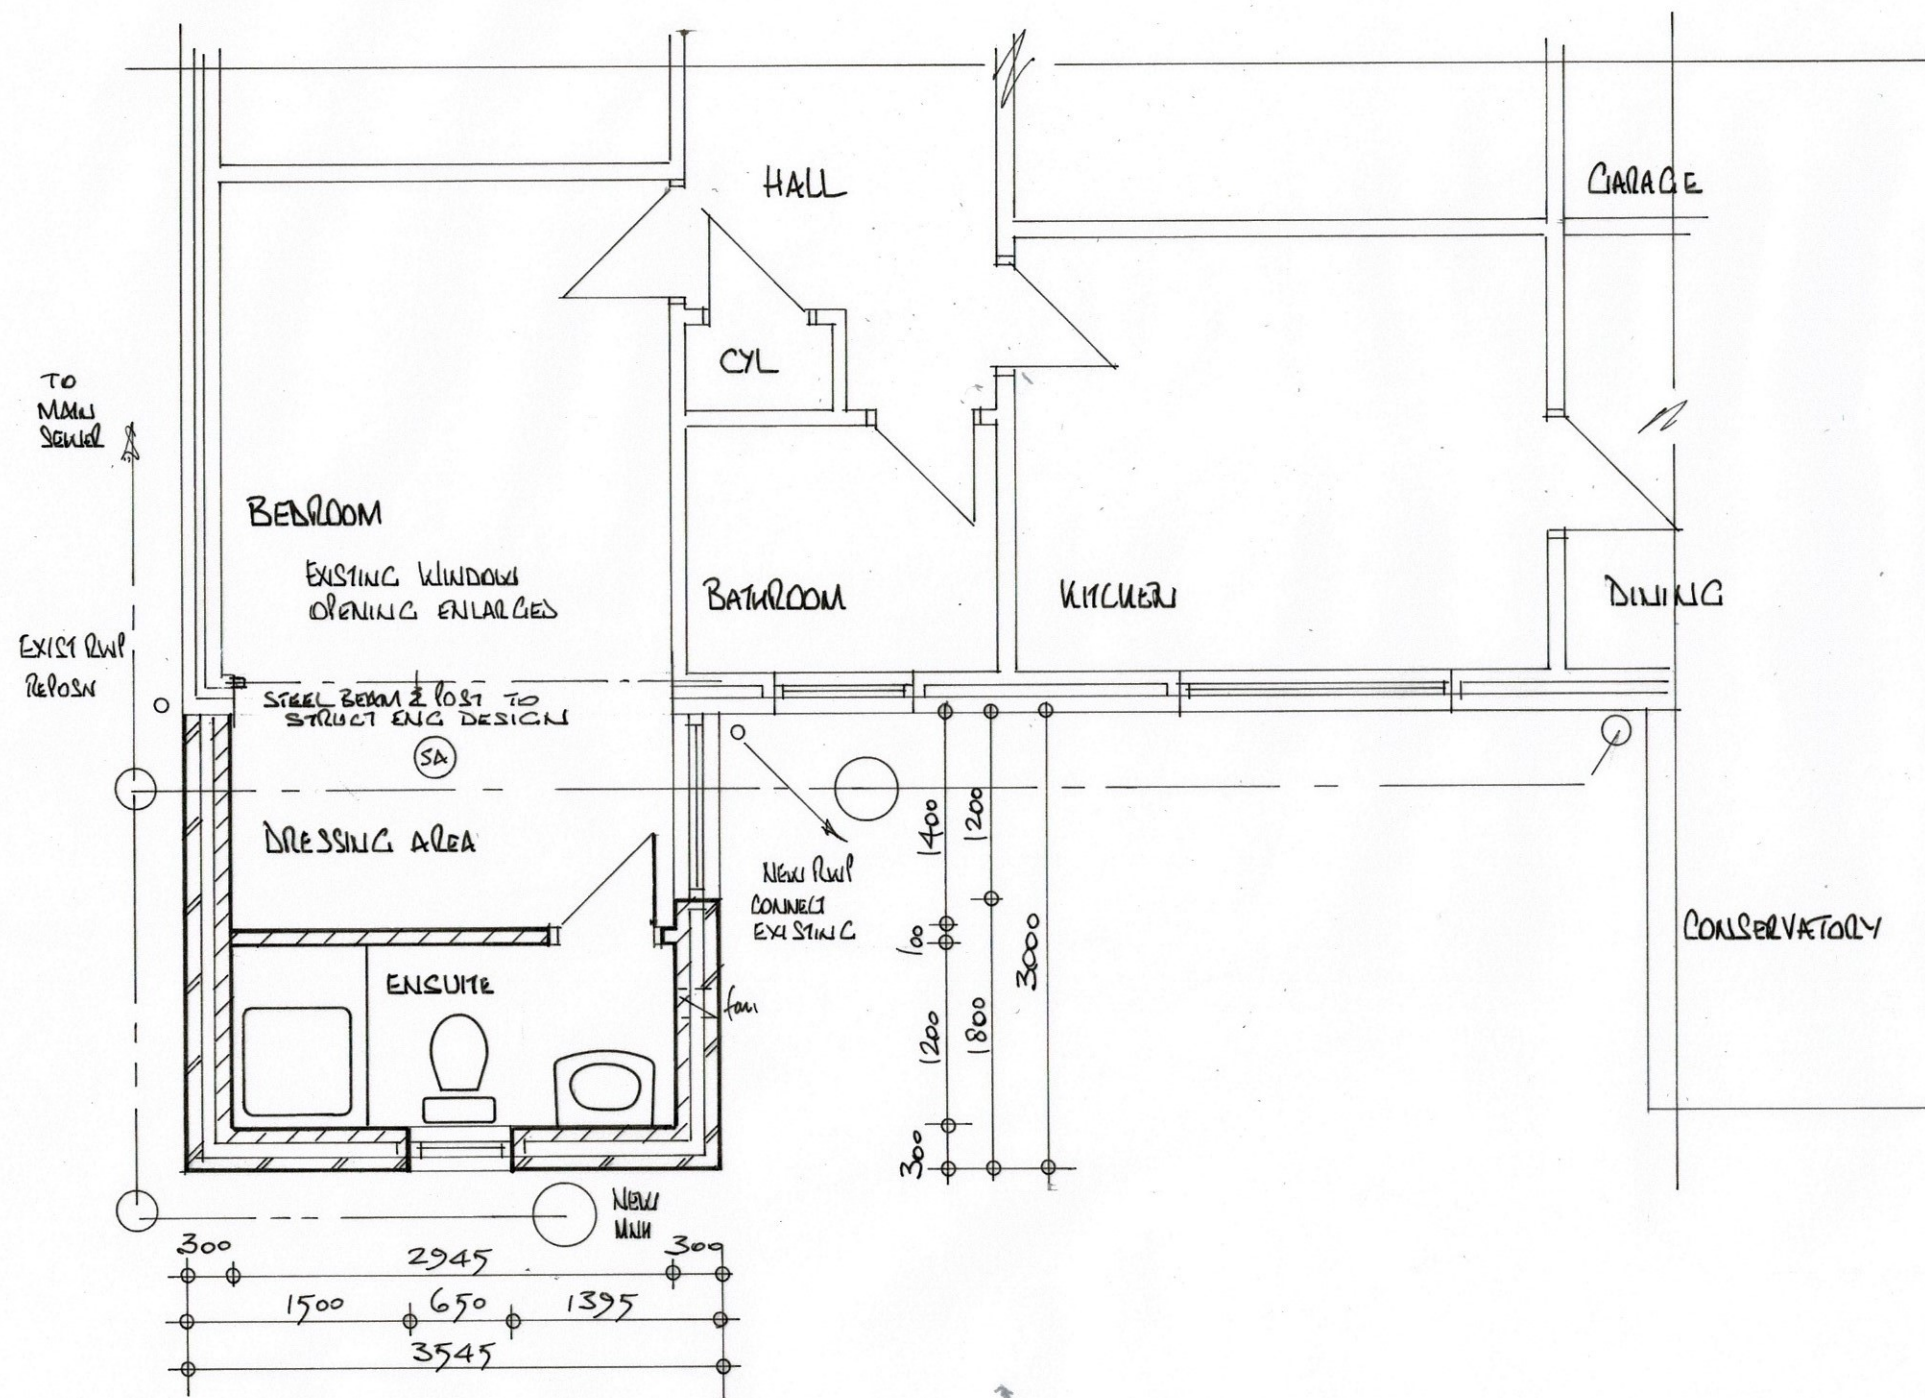

SECTION

/// FACE BRICK
 /// BLOCKWORK
 (SA) SMOKE ALARM

- ⇒ Scaling plans is not recommended.
- ⇒ Existing Dimensions taken without intrusive survey and may therefore vary from those shown.
- ⇒ All dimensions verified on site before commencement.
- ⇒ Existing dimensions will be from finished surface whilst new dimensions before plaster.
- ⇒ Plans and Construction notes to be read in conjunction with Structural engineers calculations.

85, Woodlands,
 Long Sutton.
 Lincolnshire
 PE12 9LZ

Dwg No: BA PROPOSED
 Scale: 1:50 PLAN &
 SECTION

Malcolm Clark Associates
 +44 (0)1427 667151
 +44 (0)7802 832984
 mcassociates2@gmail.com