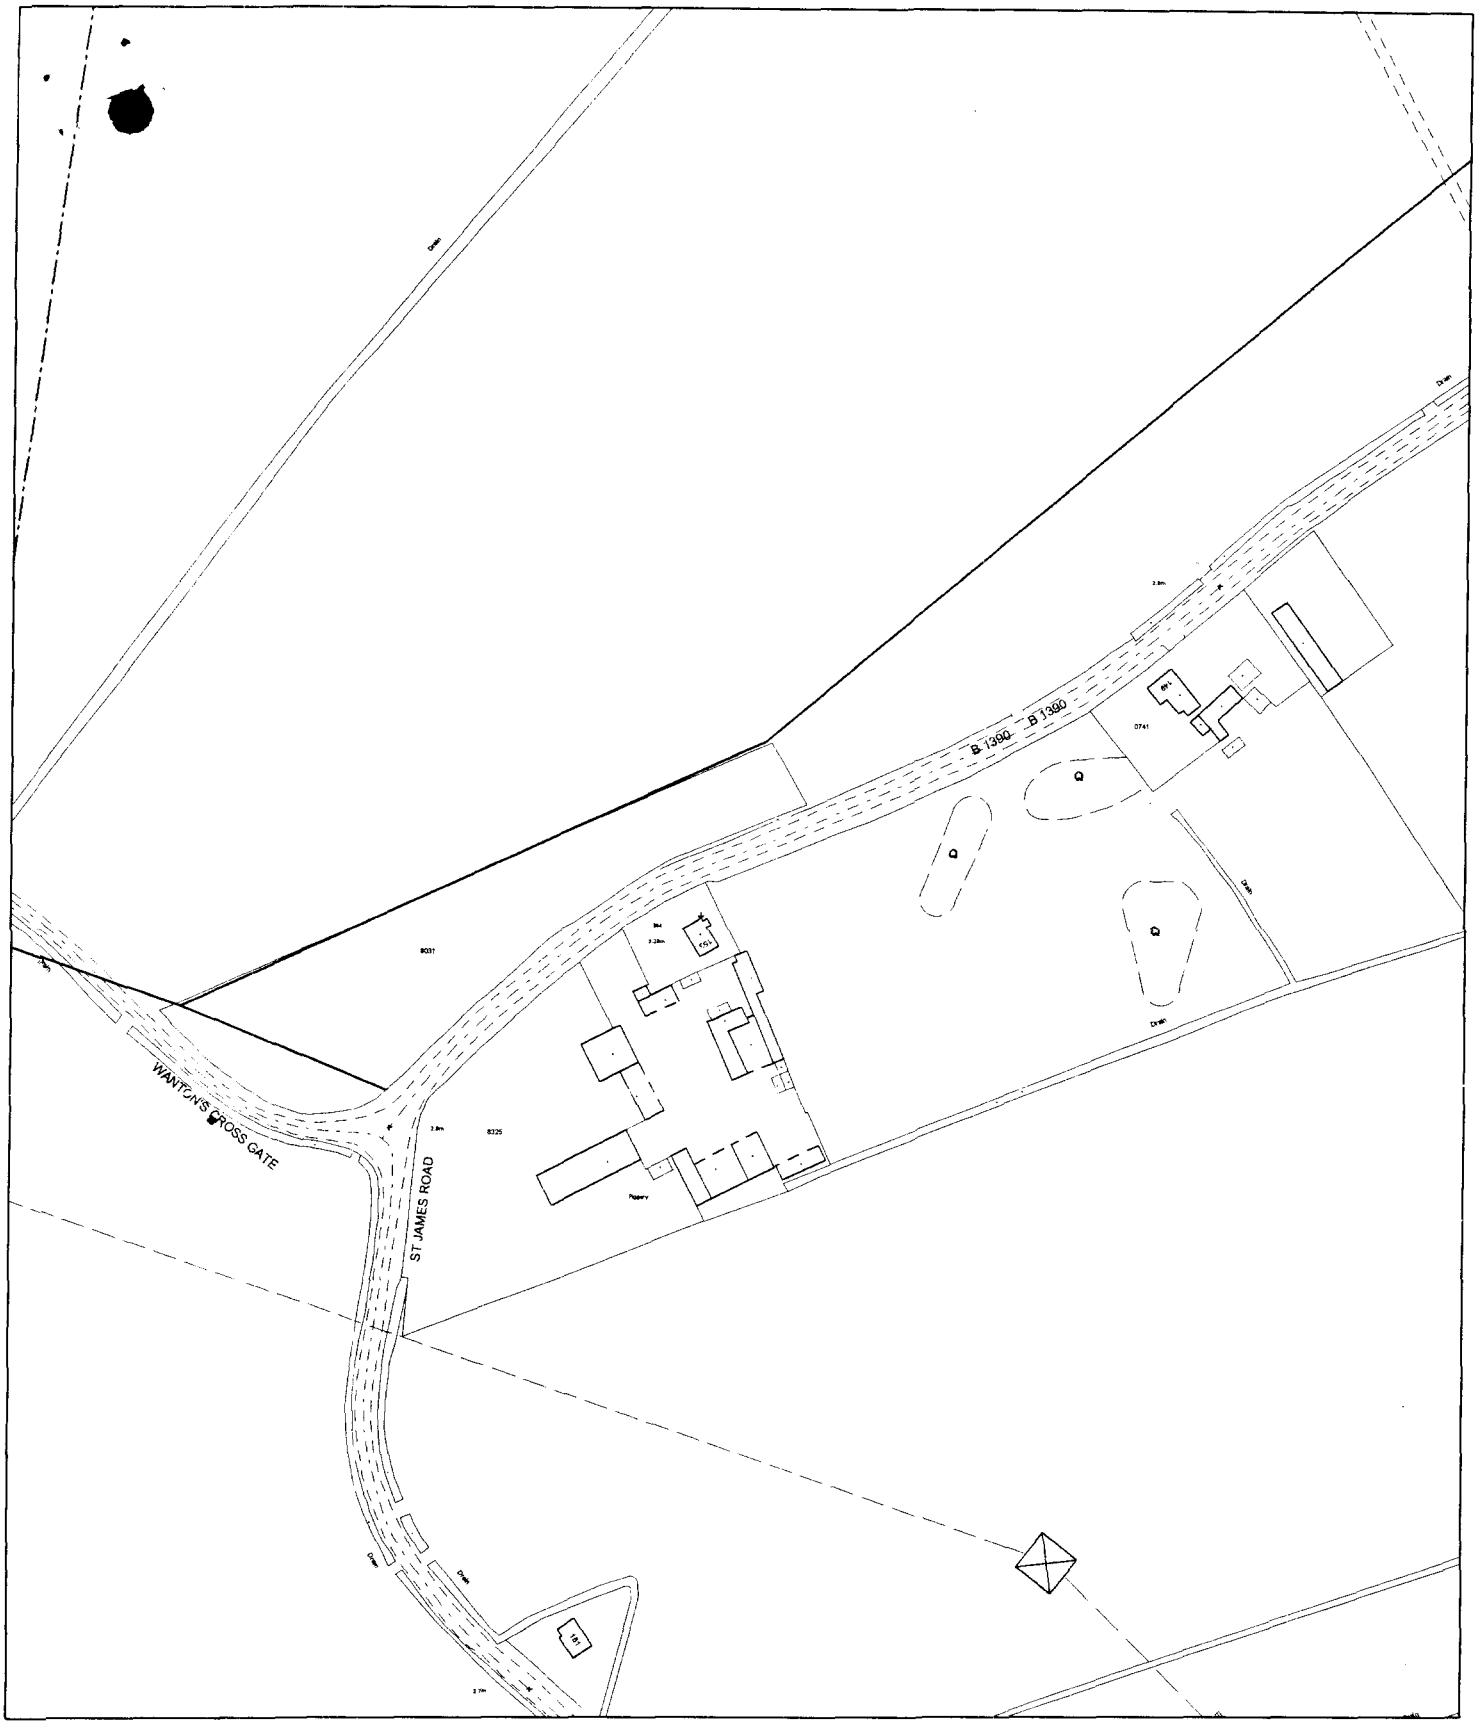


Planning Application Location Plan
Ward Member Notification

Scale: 1:2500

Planning and Development

Council Offices, Priory Road, Spalding, Lincolnshire
PE11 2XE


PLEASE DO NOT COPY THIS PLAN
This map is reproduced from Ordnance Survey material with permission of Ordnance Survey on behalf of Her Majesty's Stationery Office (c) Crown copyright. Unauthorised reproduction infringes Crown copyright and may lead to prosecution or civil proceedings. South Holland District Council LA079413 2001

Ordnance Survey®

Siteplan®

1:1250 Scale

Planning & Development
22 JUL 2002

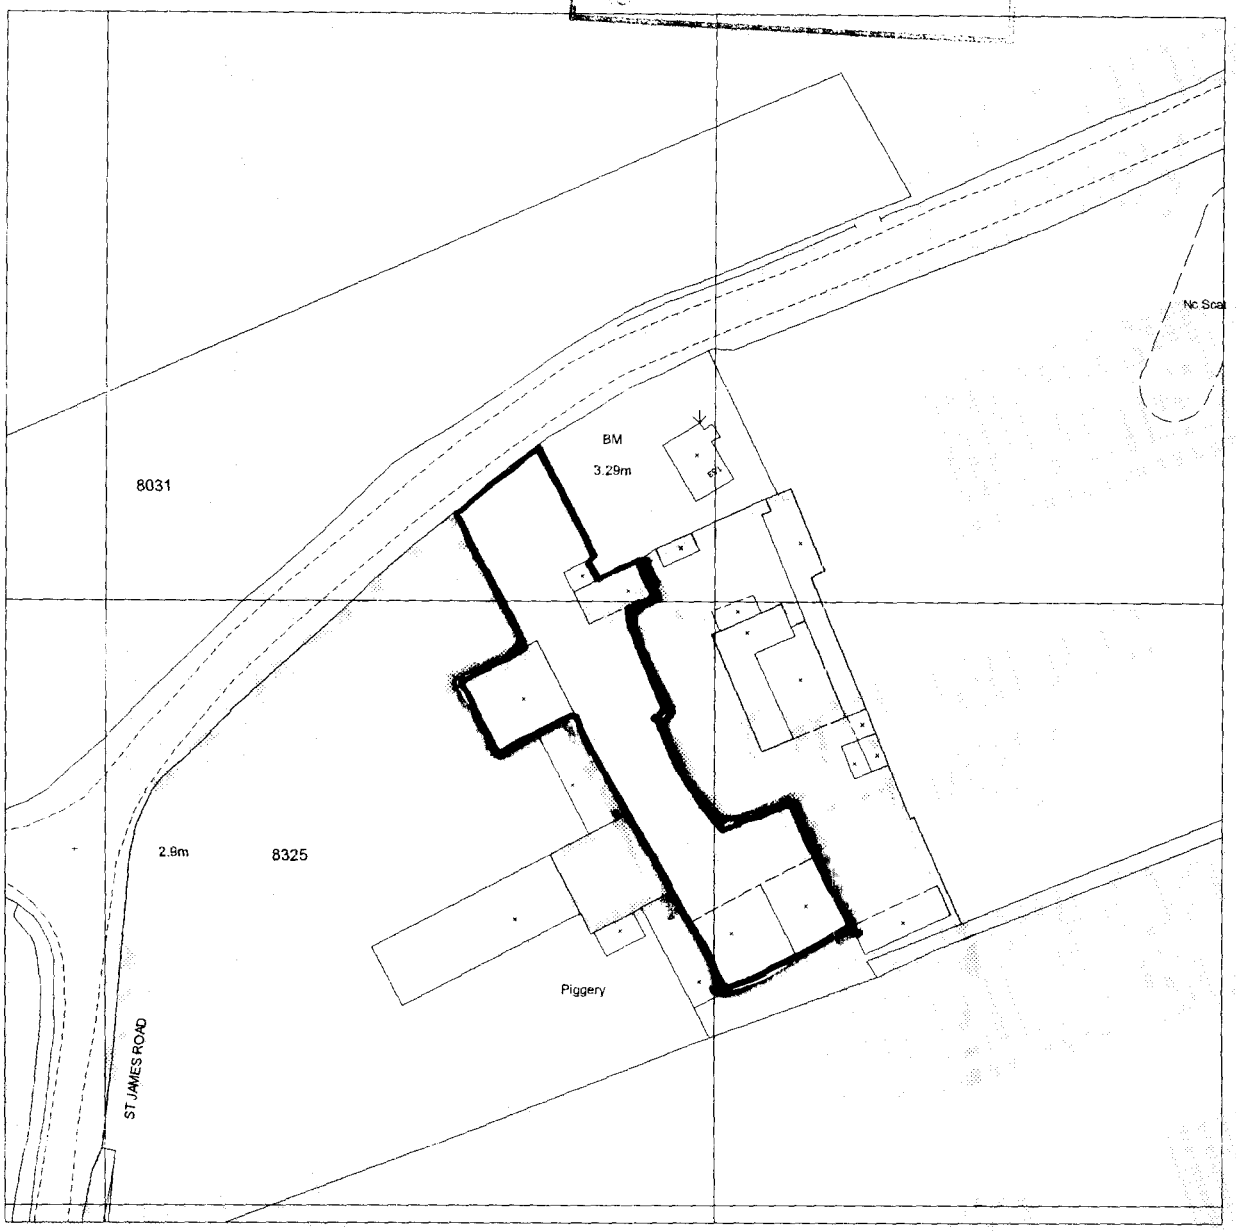

Produced 13 Feb 2002 from Ordnance Survey digital data and incorporating surveyed revision available at this date. © Crown copyright 2002.

Part or all of this Siteplan is enlarged from mapping produced at one or more of the following scales 1:1250, 1:2500, 1:10000.

Reproduction in whole or in part is prohibited without prior permission of Ordnance Survey.

Ordnance Survey and the OS symbol are registered trade marks and Siteplan a trade mark of Ordnance Survey, the national mapping agency of Great Britain.

20 0 20 40 60 80

Metres

PEARTREE FARM
153 ST JAMES ROAD
LONG SUTTON
SPALDING
PE12 9BA

SHDC
Planning & Development
19 JUL


Centre coordinates : 540883mE 320297mN

National Grid sheet reference at centre of this Siteplan: TF4020SE.

Supplied by : Trident, Norwich
Serial Number : 4064

Ordnance Survey

This document has been security printed for Ordnance Survey to prevent unauthorized copying

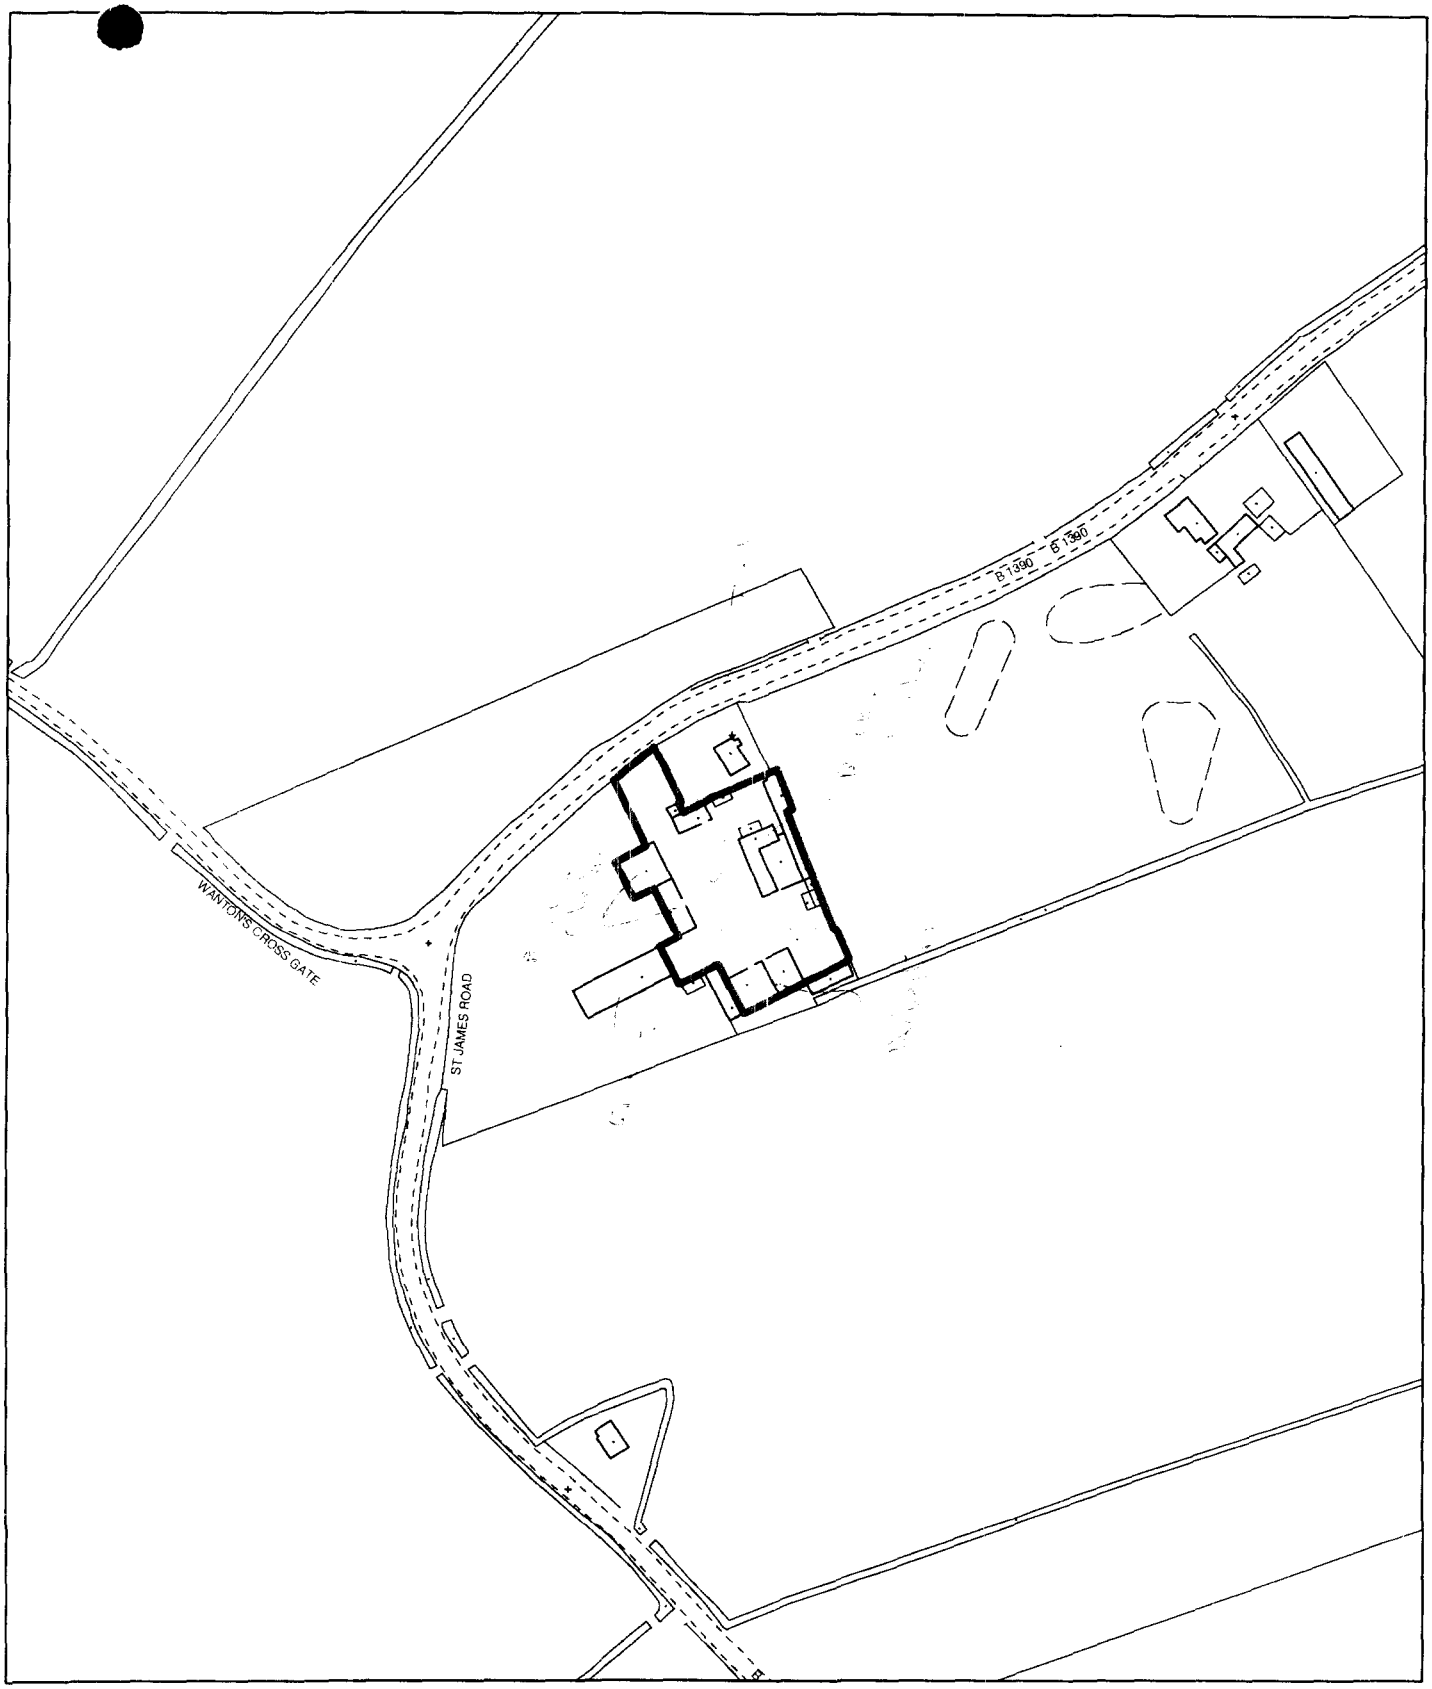

Planning Application Location Plan
Ward Member Notification

H11/0280/02

Scale: 1:2500

Planning and Development

Council Offices, Priory Road, Spalding, Lincolnshir

PLEASE DO NOT COPY THIS PLAN
This map is reproduced from Ordnance Survey material with permission of Ordnance Survey on behalf of Her Majesty's Stationery Office (c) Crown copyright. Unauthorised reproduction infringes Crown copyright and may lead to prosecution or civil