


NOTES

This drawing and all the information shown is the property of Stace LLP and shall not be copied in whole, or in part, or used for any other purpose without written permission of the company.
 All figured dimensions are to take precedence over scaled dimensions. All dimensions are to be checked on site. Any discrepancies must be reported to the Architect / Designer for verification prior to commencement of the affected works.
 If the Auto CAD drawing is being read by any system other than Auto CAD it should be checked against an original hard copy printed by Stace LLP. Stace LLP cannot accept liability for omissions.
 Original measured survey by

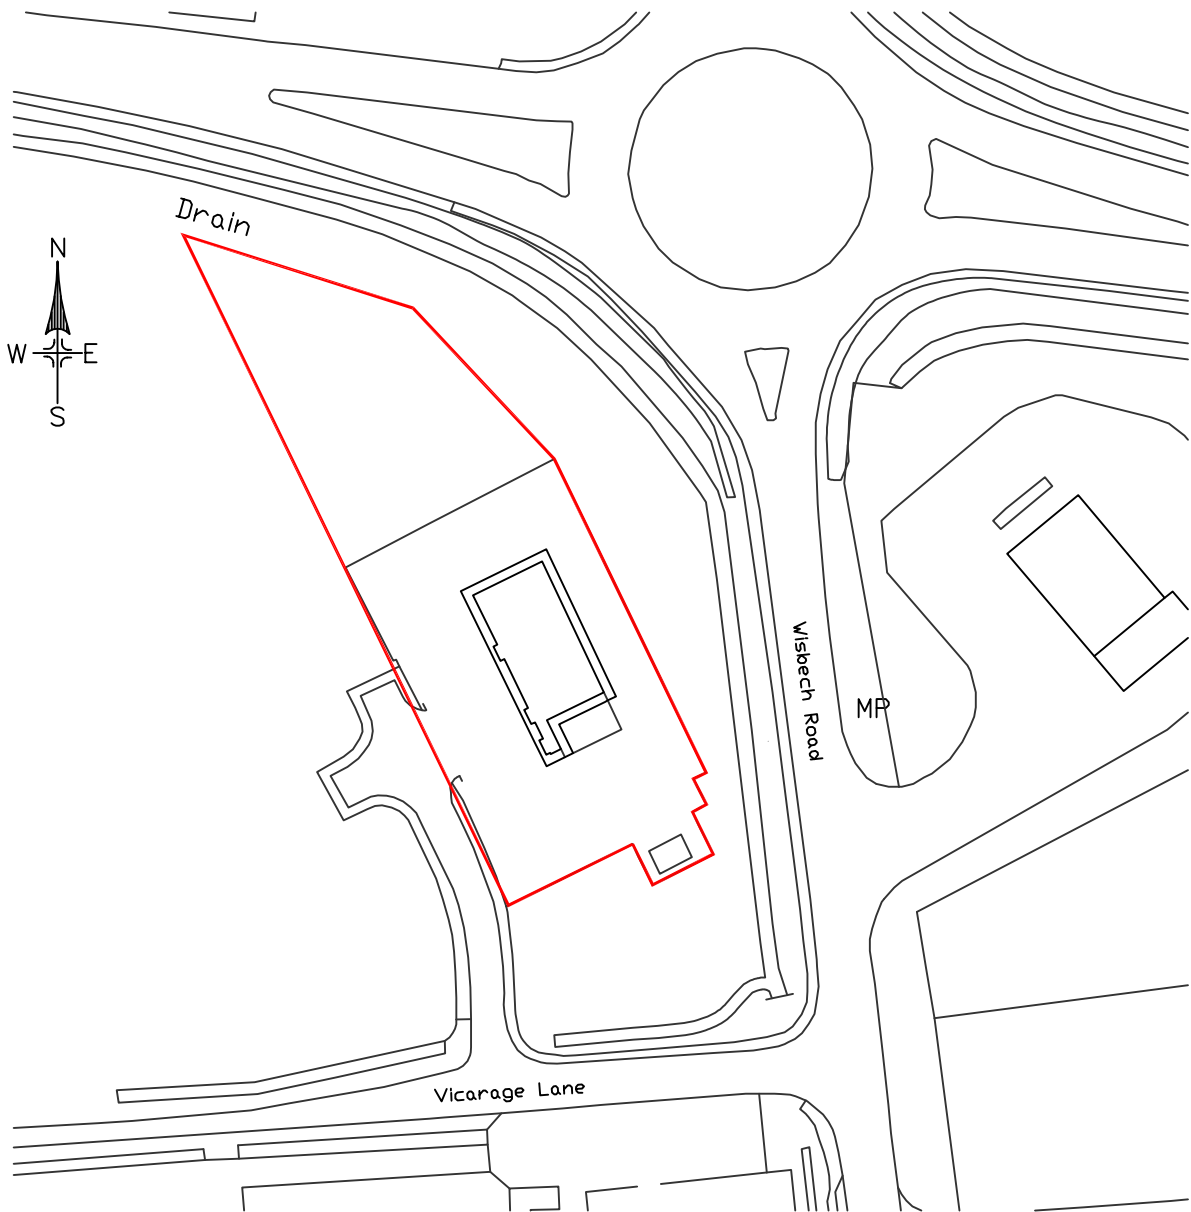

Ordnance Survey, (c) Crown Copyright 2011. All rights reserved. Licence number 100020449



BUILDING SURVEYING
 273 High Street
 Epping
 Essex CM16 4DA
 email: epping@stace.co.uk
 tel: 01992 565565
 fax: 01992 560597

Rev	Date	Description	Drm

Client
McDonalds
 Project Name
McDonalds Restaurant Long Sutton

Drawing Title
Location Plan

Scale 1:1250	Sheet Size A4
Date June 2011	Drm by KP
Drawing No. 11/0976/001	
Rev	