


LIME WALK, LONG SUTTON

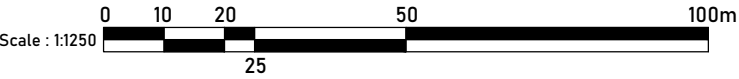


NOTES:

The details depicted on this drawing are the copyright to Seagate Homes and may not be reproduced without permission. This drawing must not be re-issued, loaned or copied without the consent. Errors omissions and discrepancies should be reported to the originator immediately.

All dimensions to be checked on site prior to construction or off-site fabrication by the Contractor, his Sub-contractor or Supplier.

Do not scale plans - use figure or grid dimensions where given. Any deviation from the drawing is to be reported to the originator immediately.

IF IN DOUBT ASK !

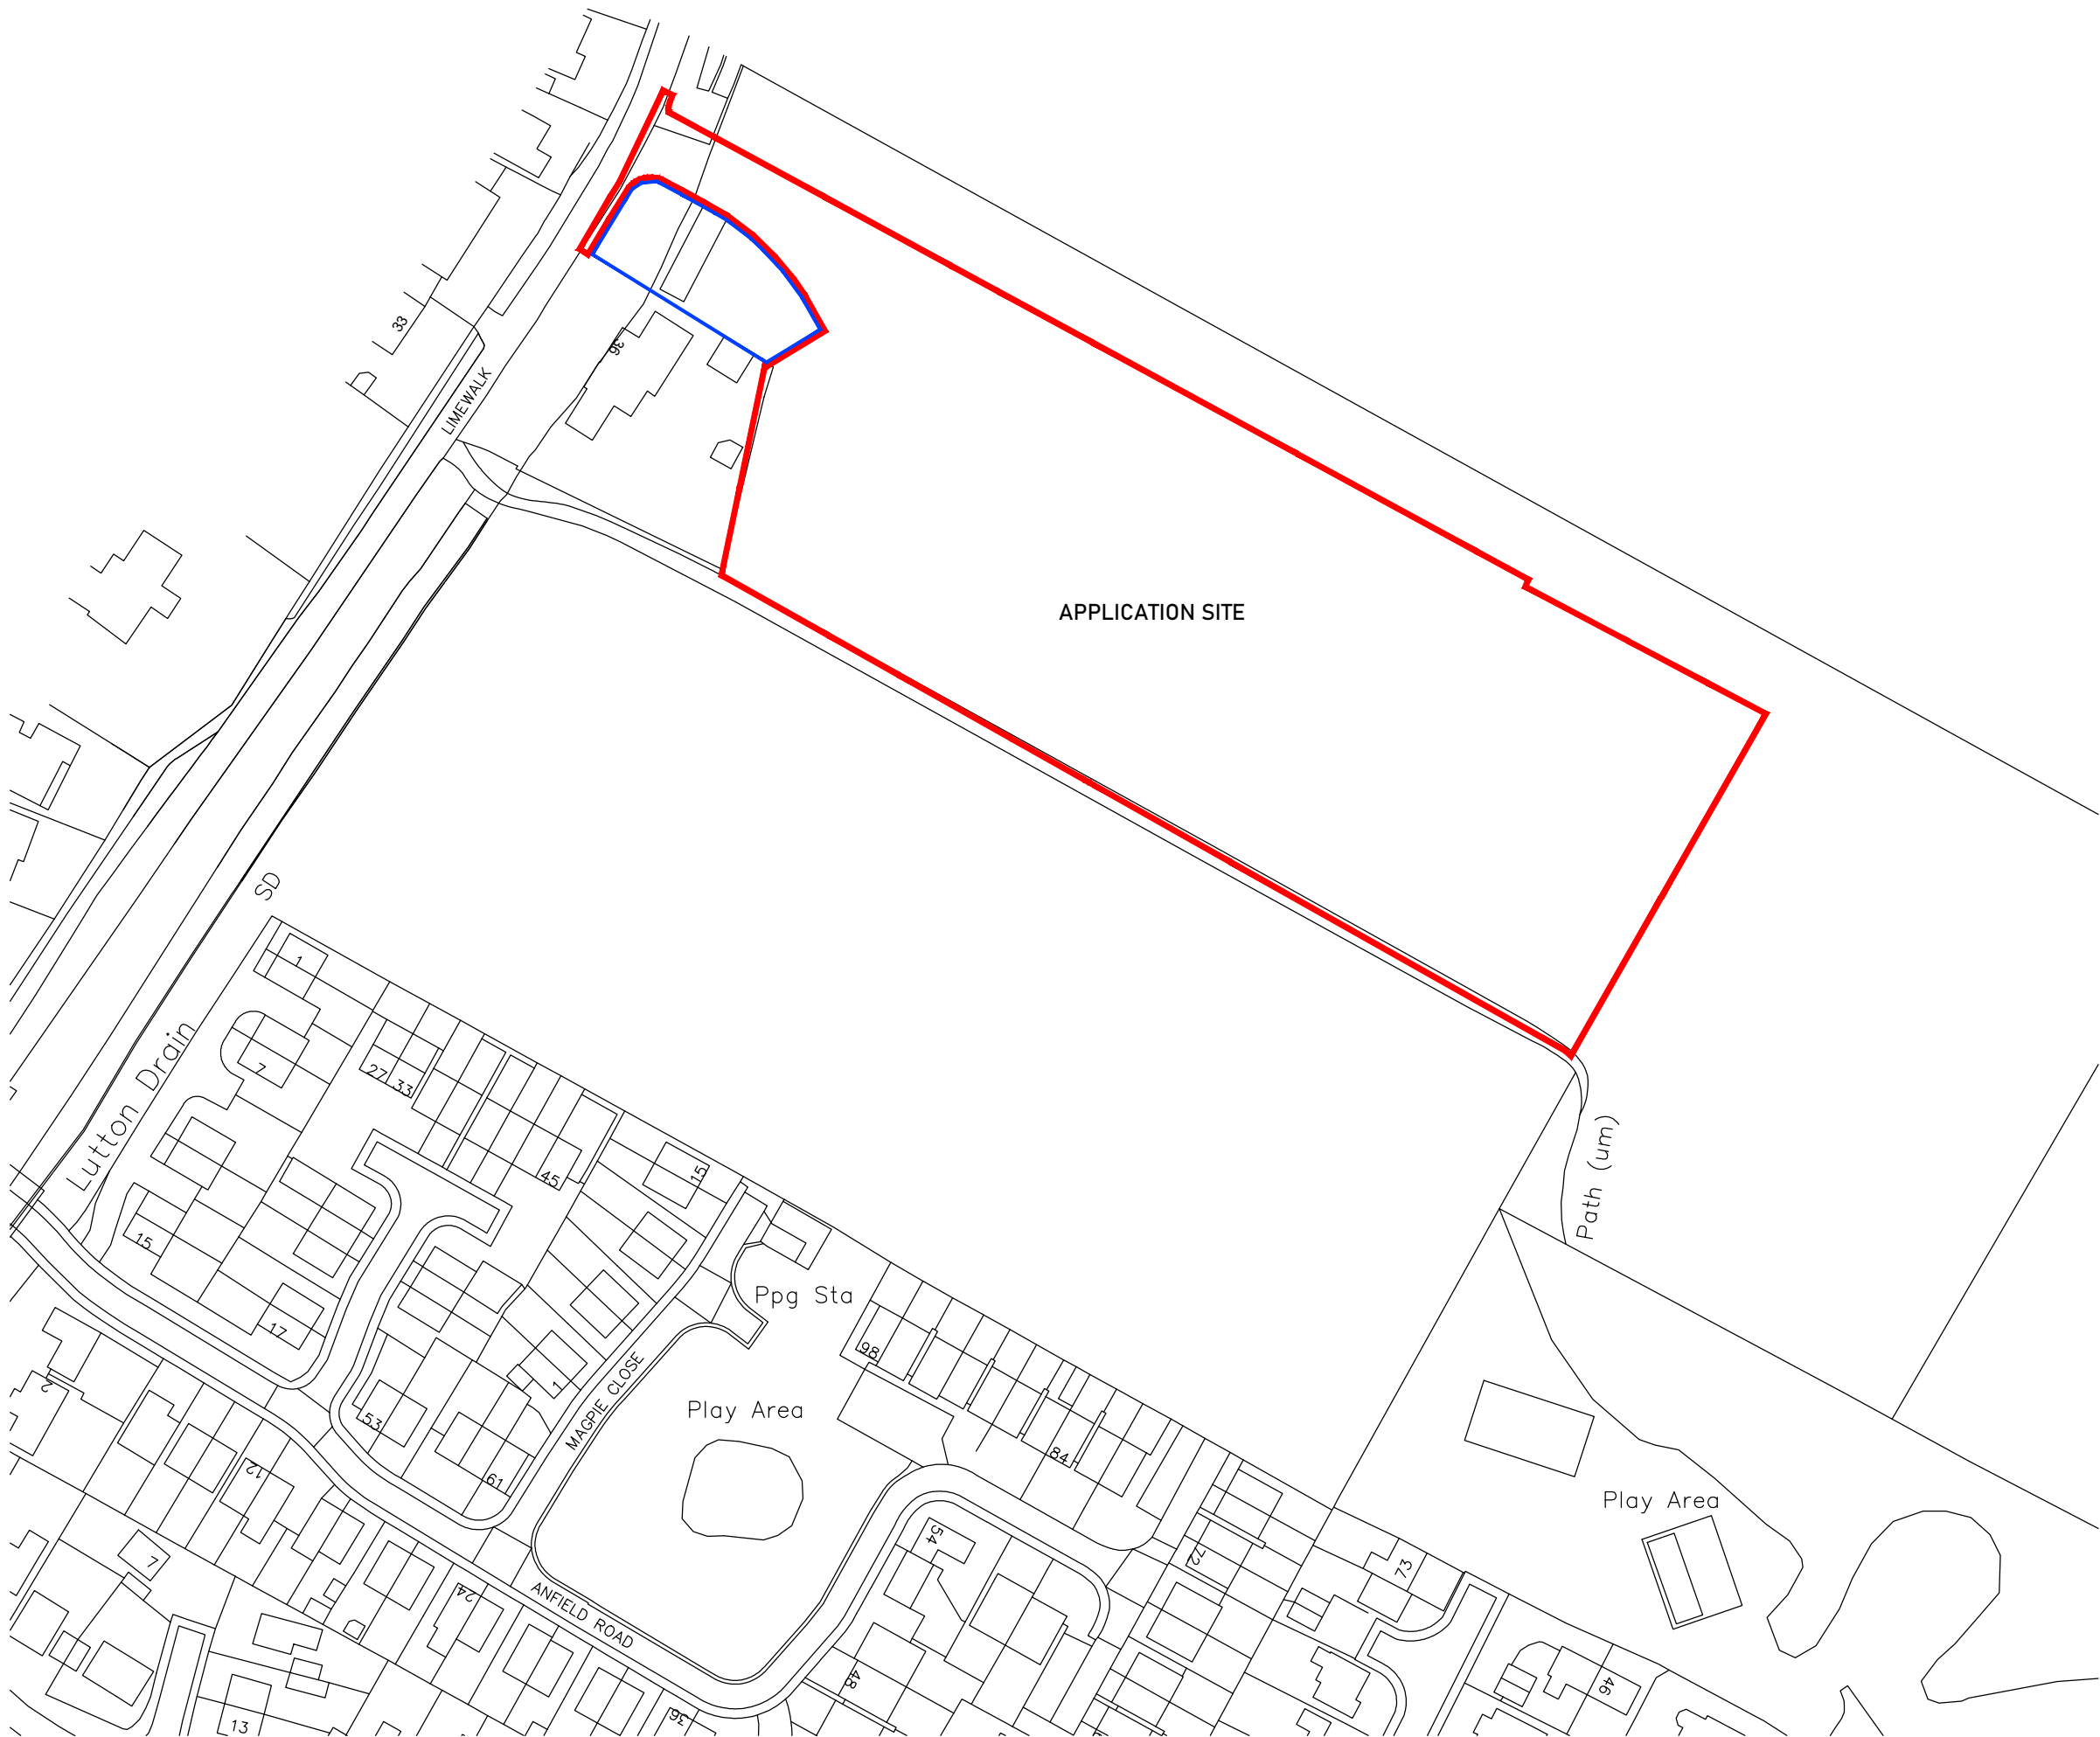

A	Plan & title block updated	20.9.23
Revision	Notes	Date



Project:		PROPOSED RESIDENTIAL DEVELOPMENT, LIME WALK, LONG SUTTON, Lincs. PE12 9HG.
Drawing:		LOCATION PLAN
Drawn: MD	Date:	15.08.2023
Status: PLANNING	Scale:	1:1250 @ A3
Drawing Number:		LWLS-SH-PD-LP-1000 A