




A - A
Scale 1:150



B - B
Scale 1:150



C - C
Scale 1:150

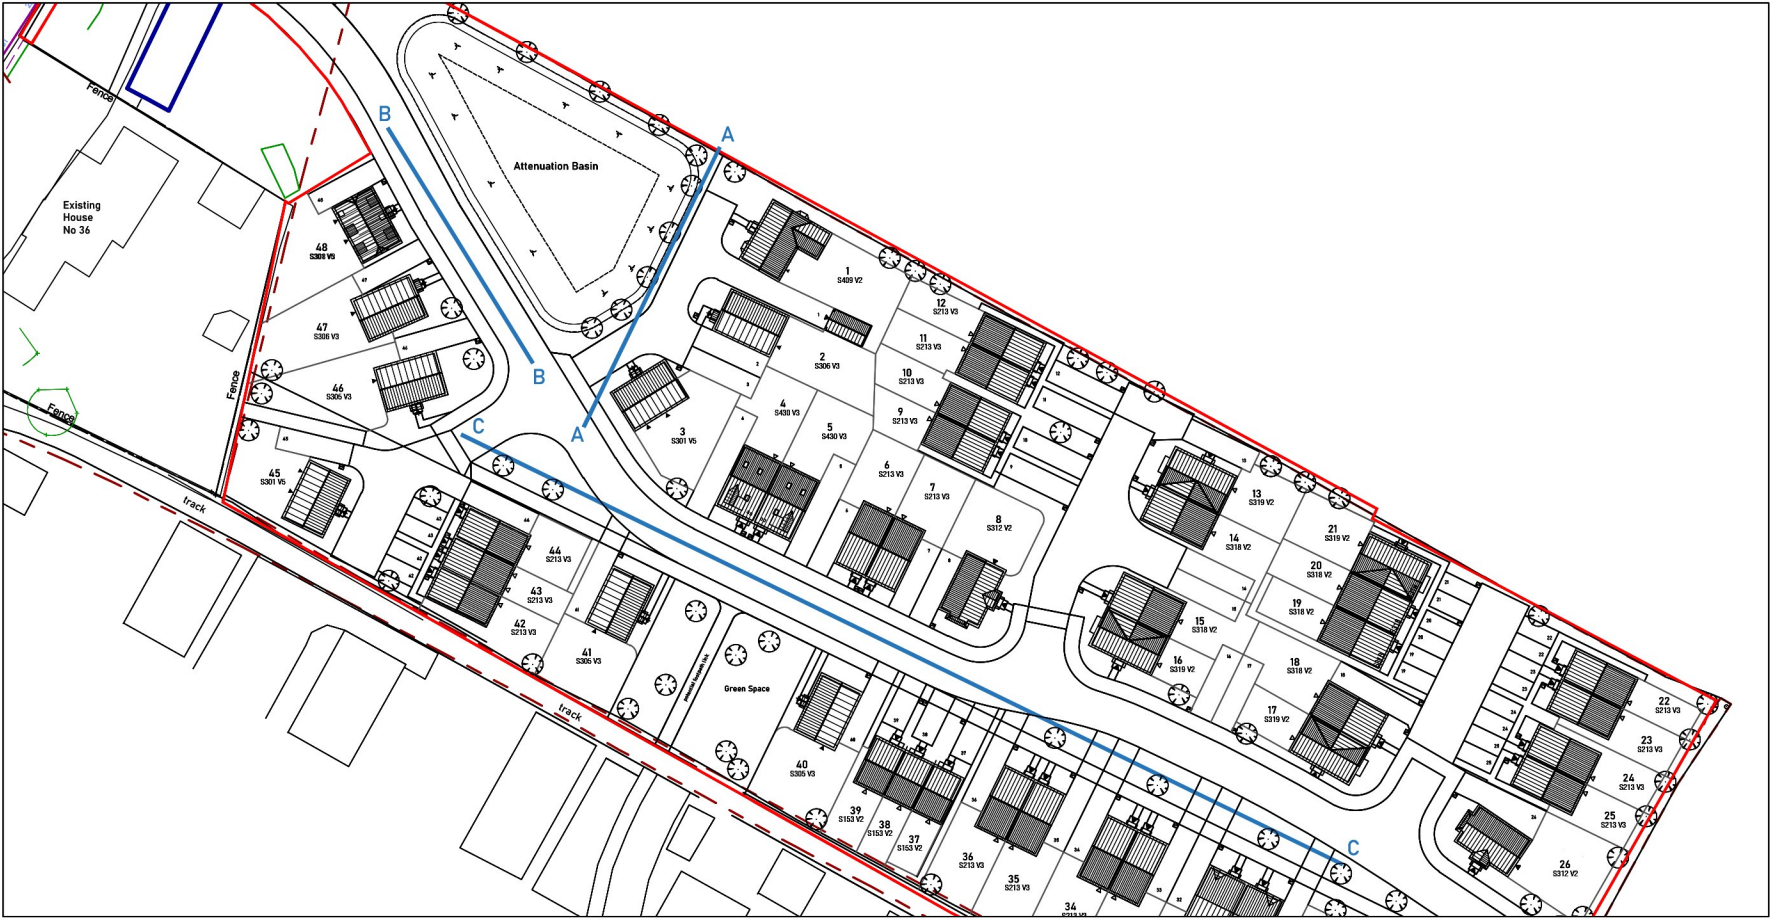

STREET SCENE KEY
Scale 1:1000

Lime Walk, Long Sutton

Street Scene Elevations

Street Scene - 01 - Elevation 1:100 @A0 March 2025 DL

