

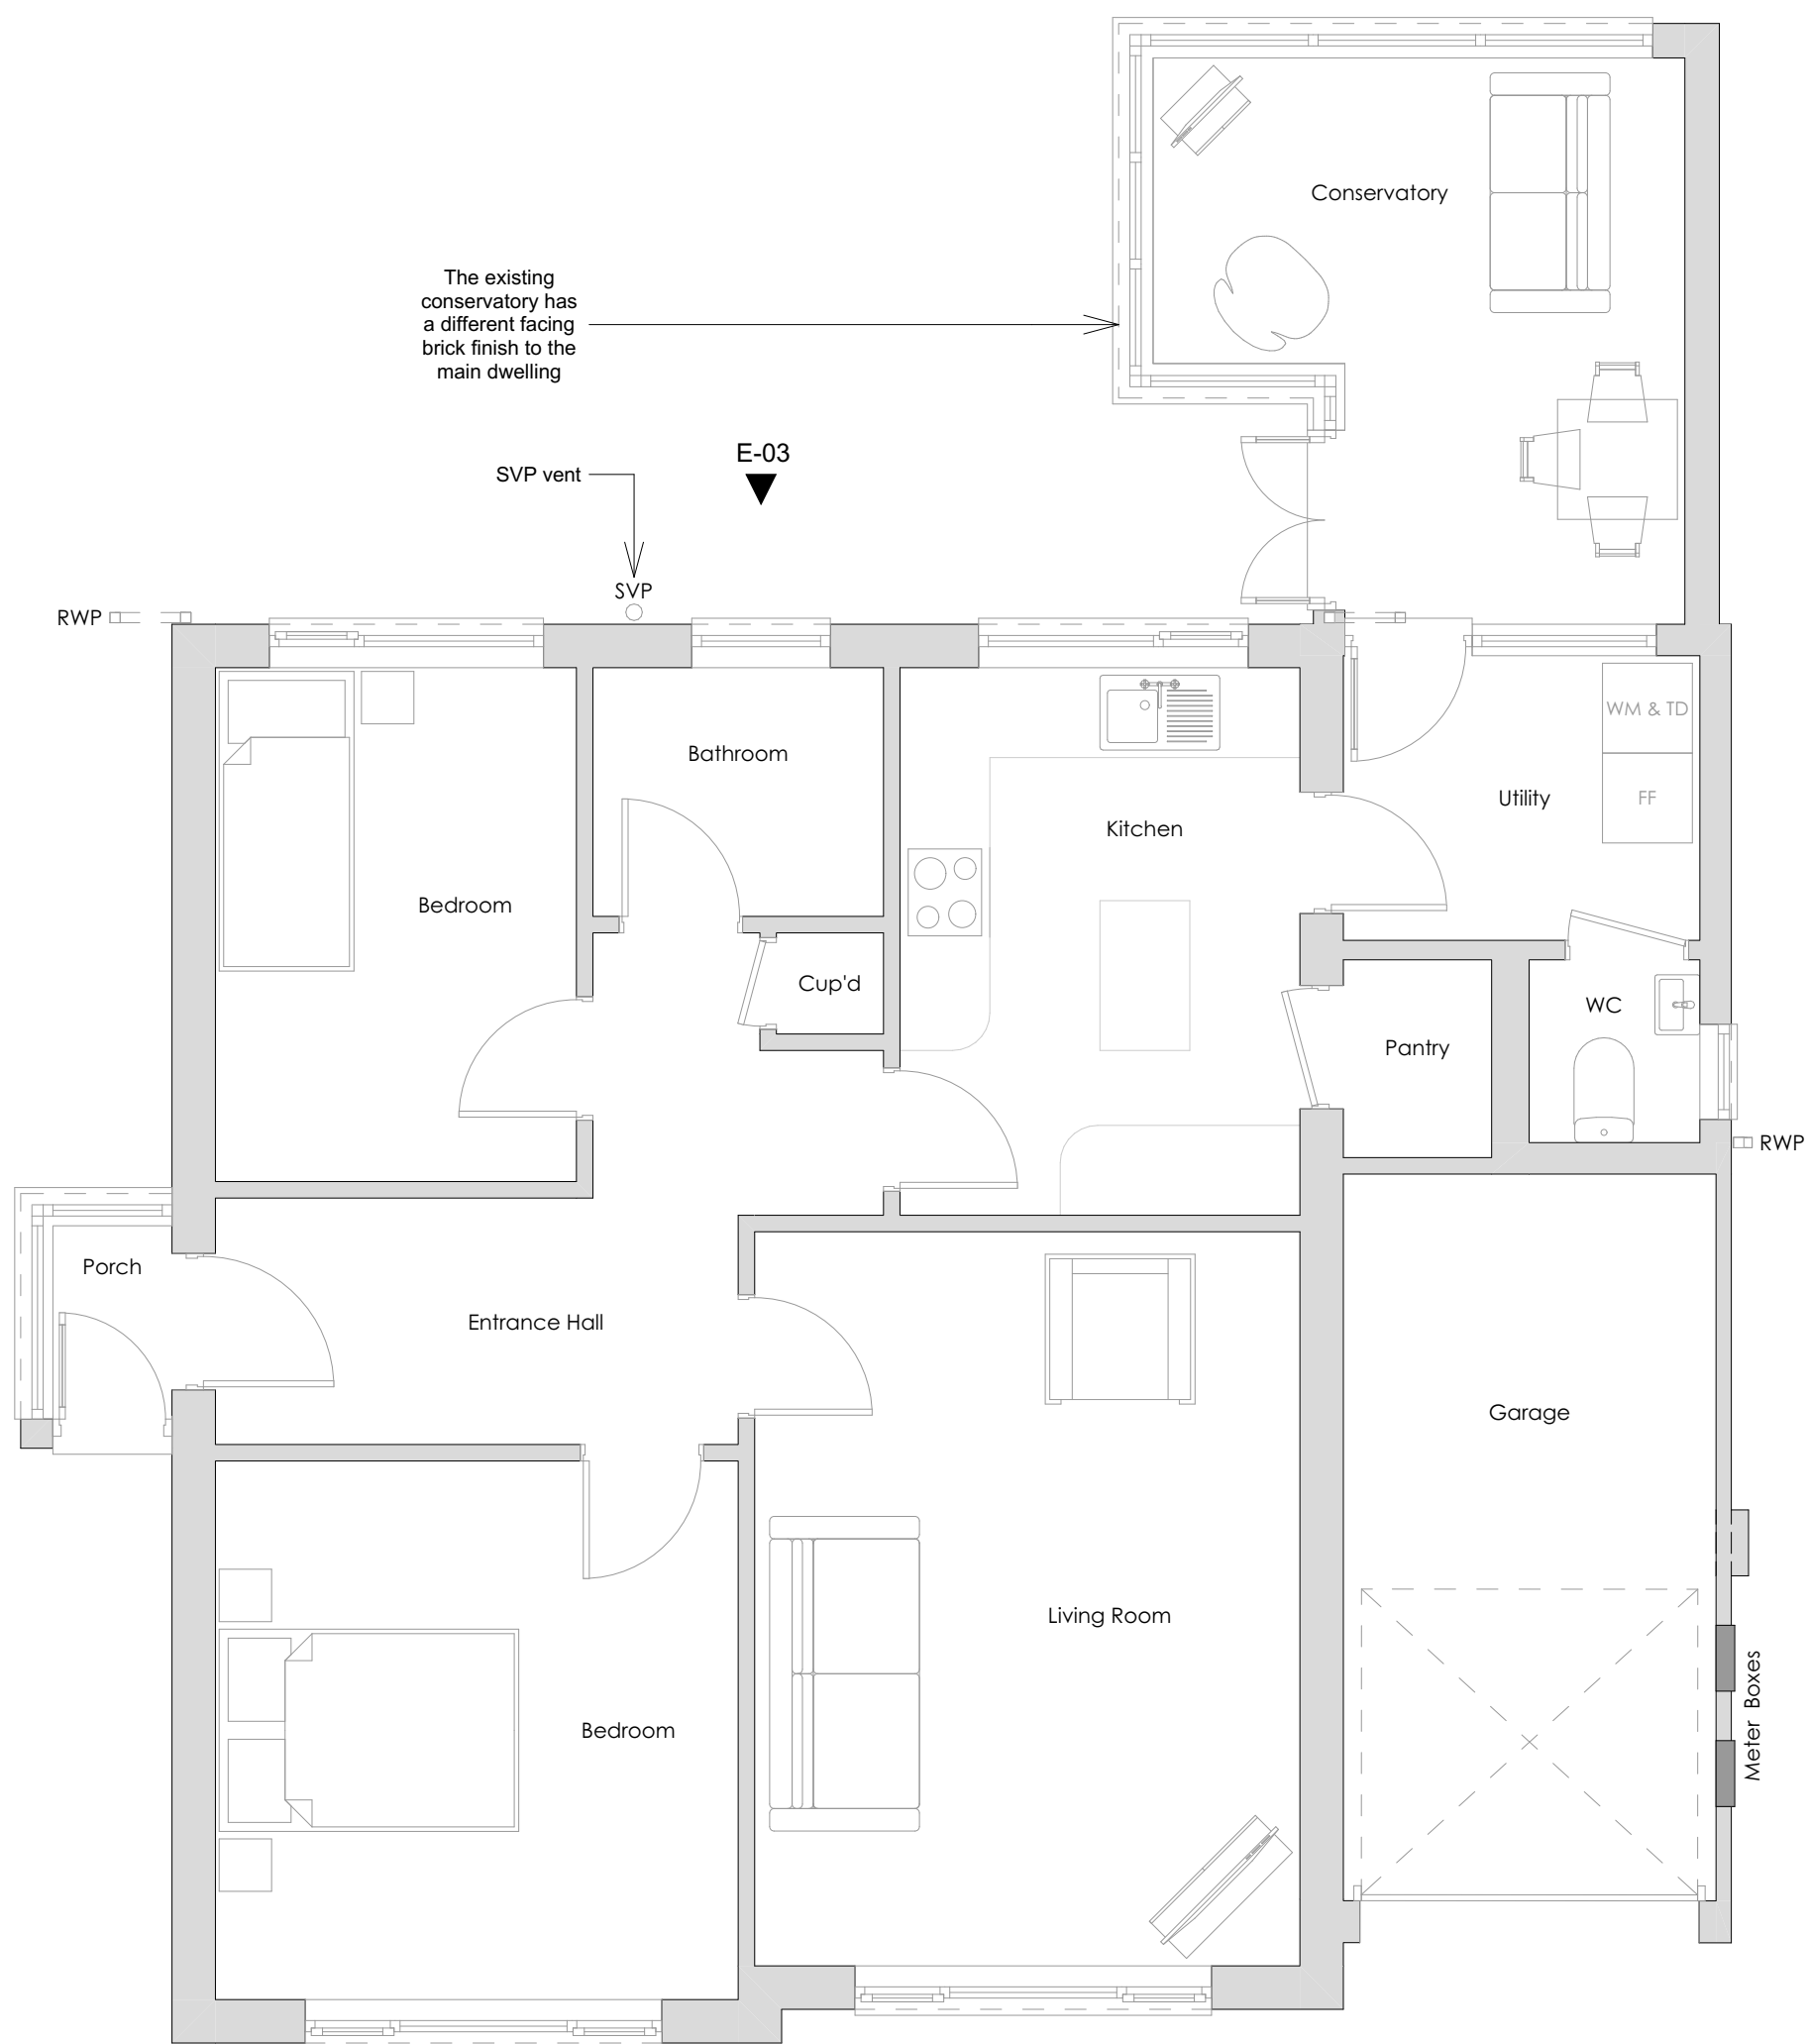
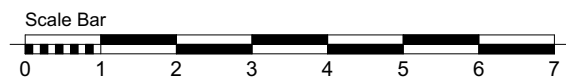
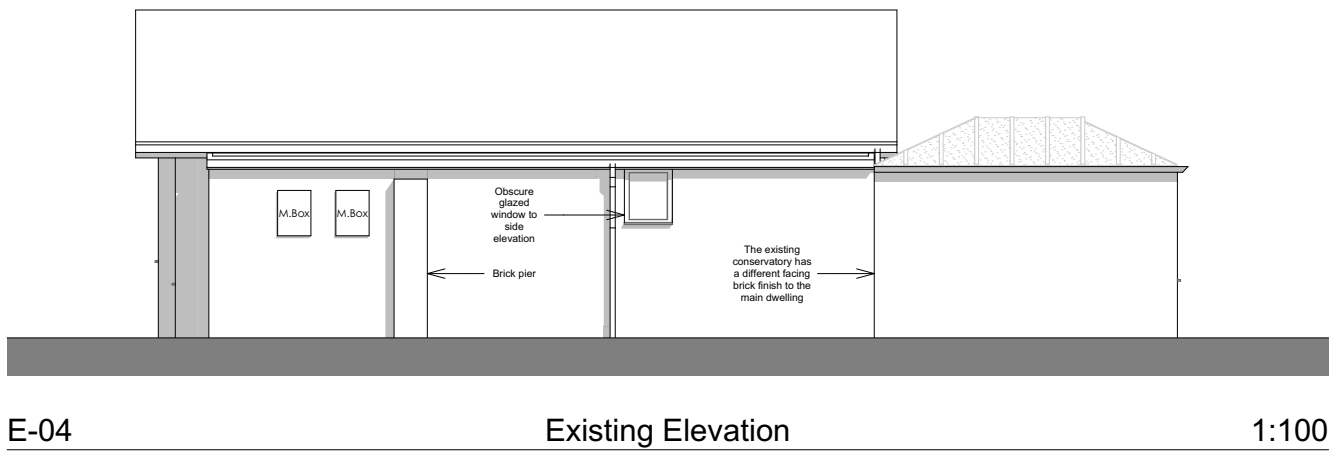
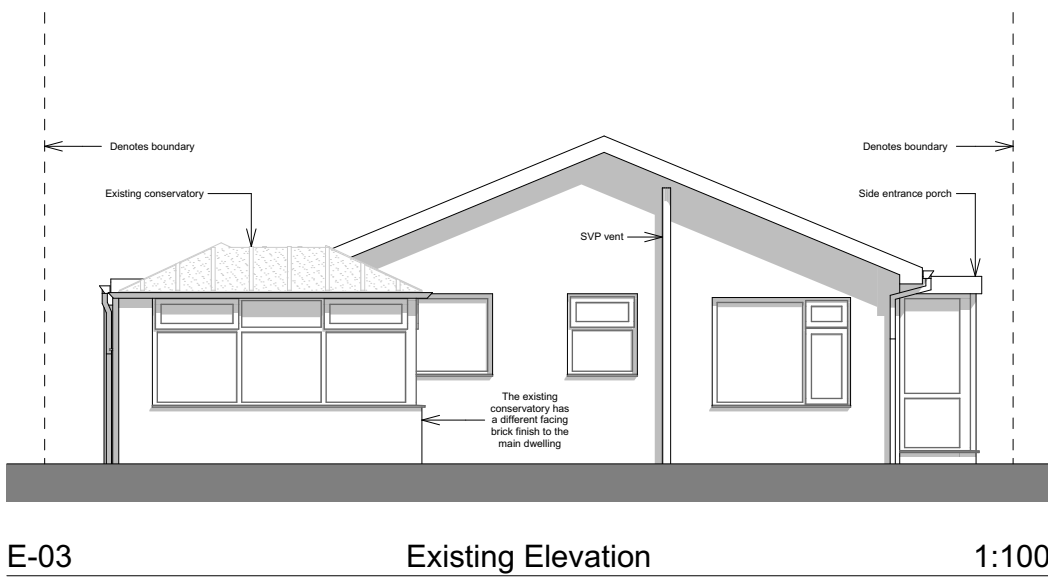
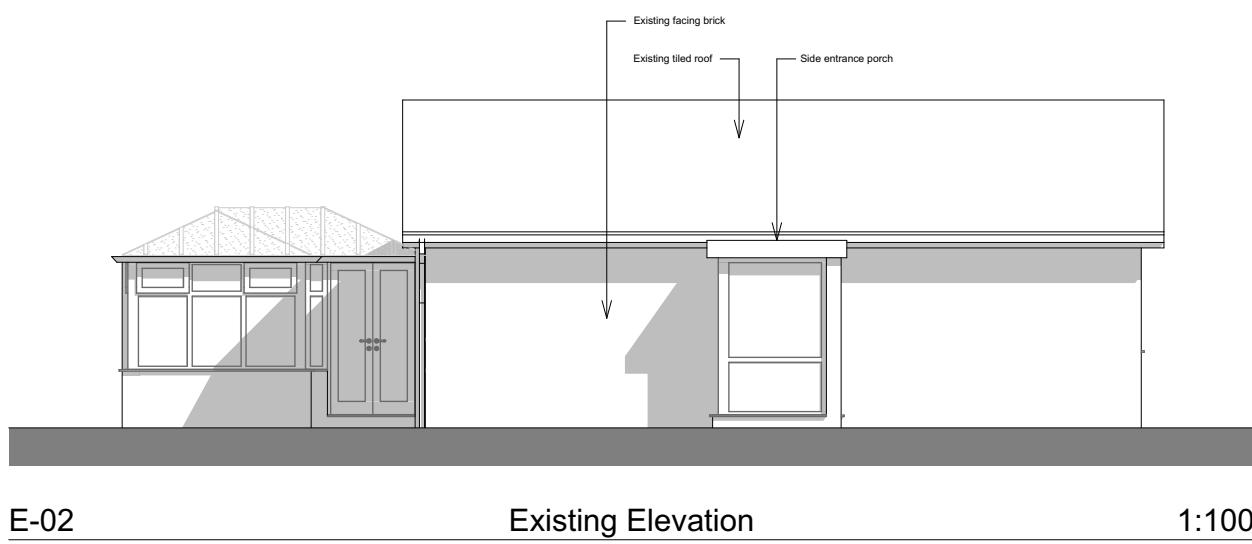
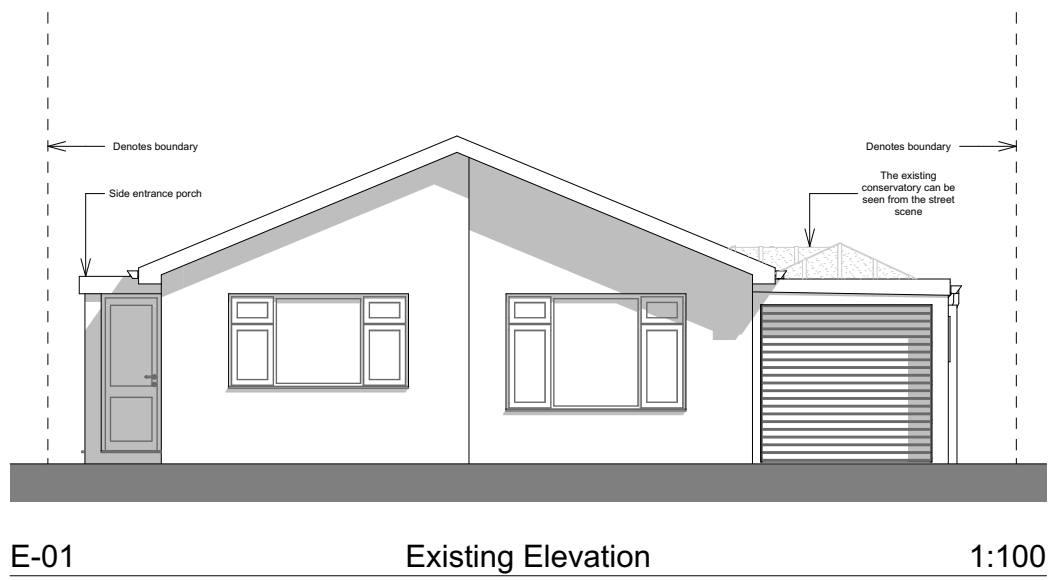


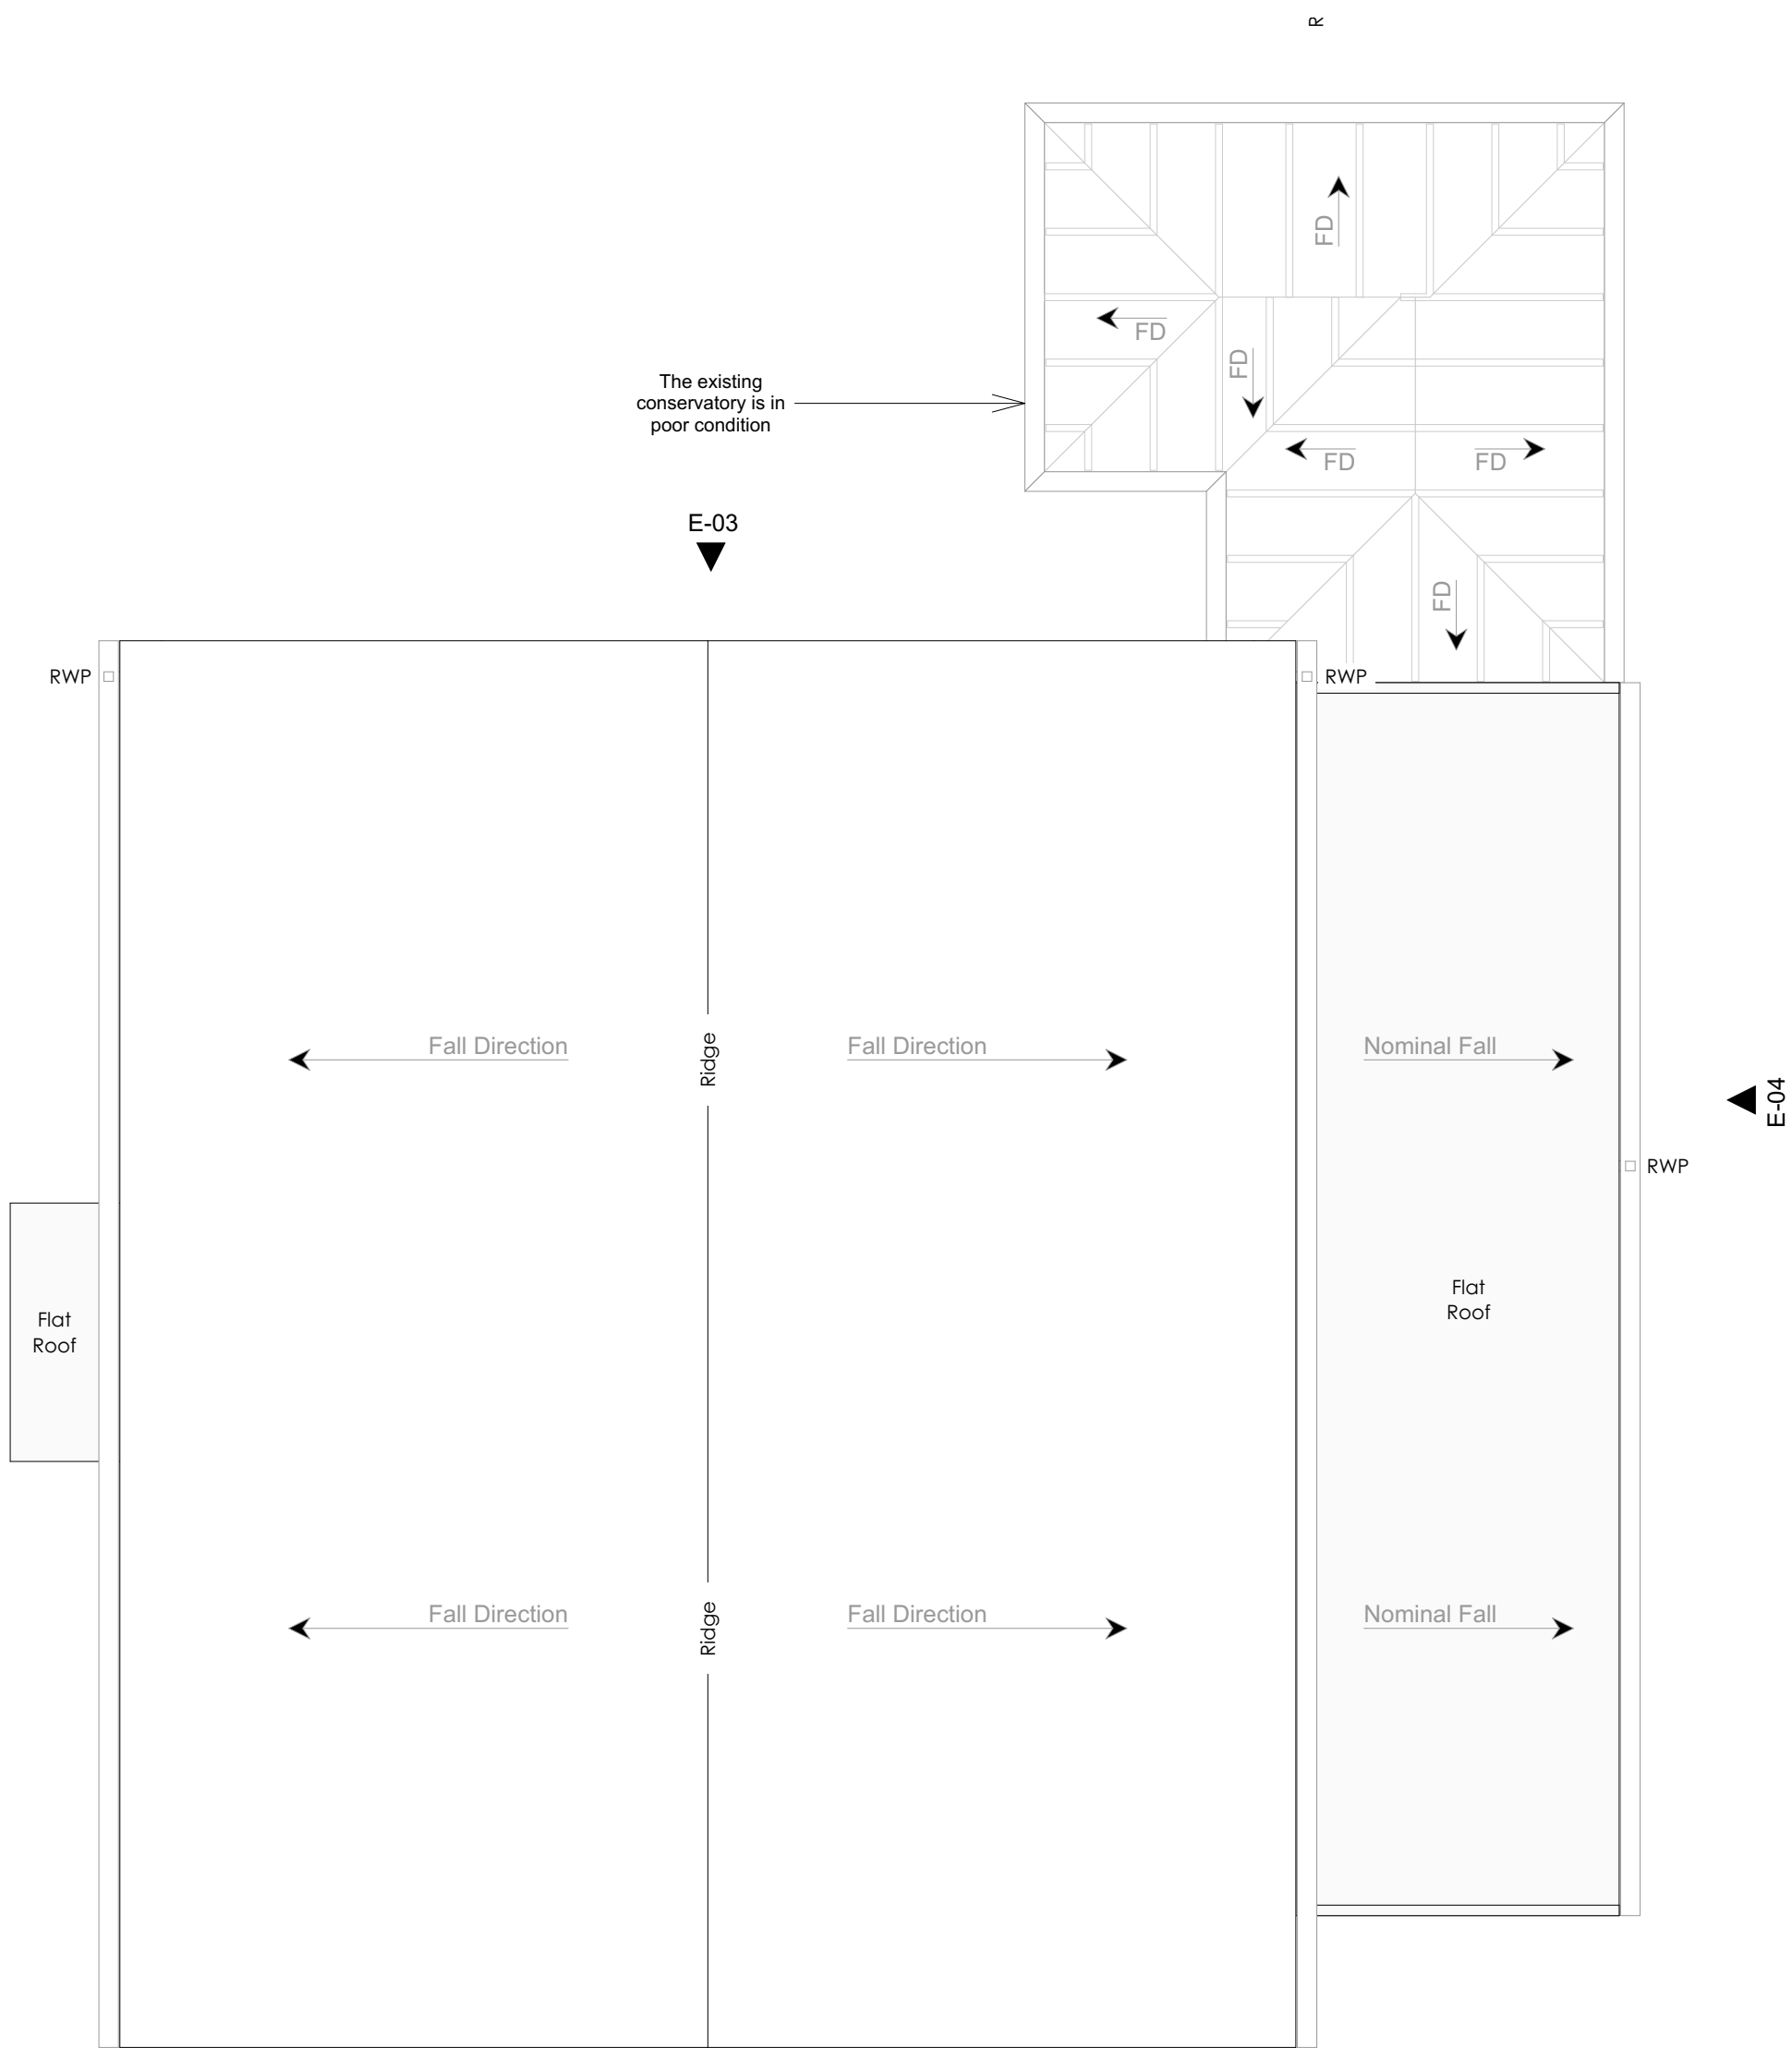

GA Existing Ground Floor Plan 1:50

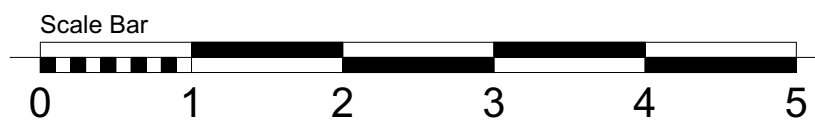

GA Existing Roof Level Plan 1:50