


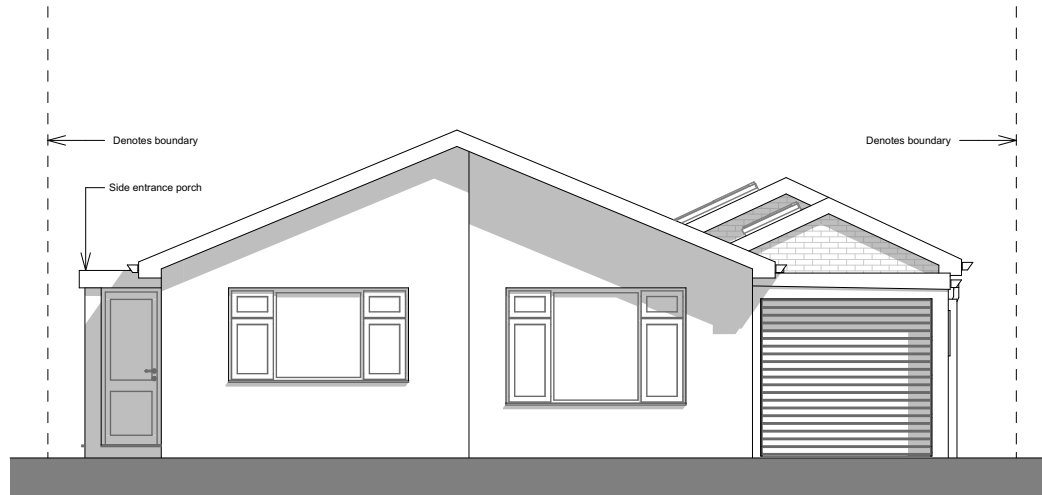


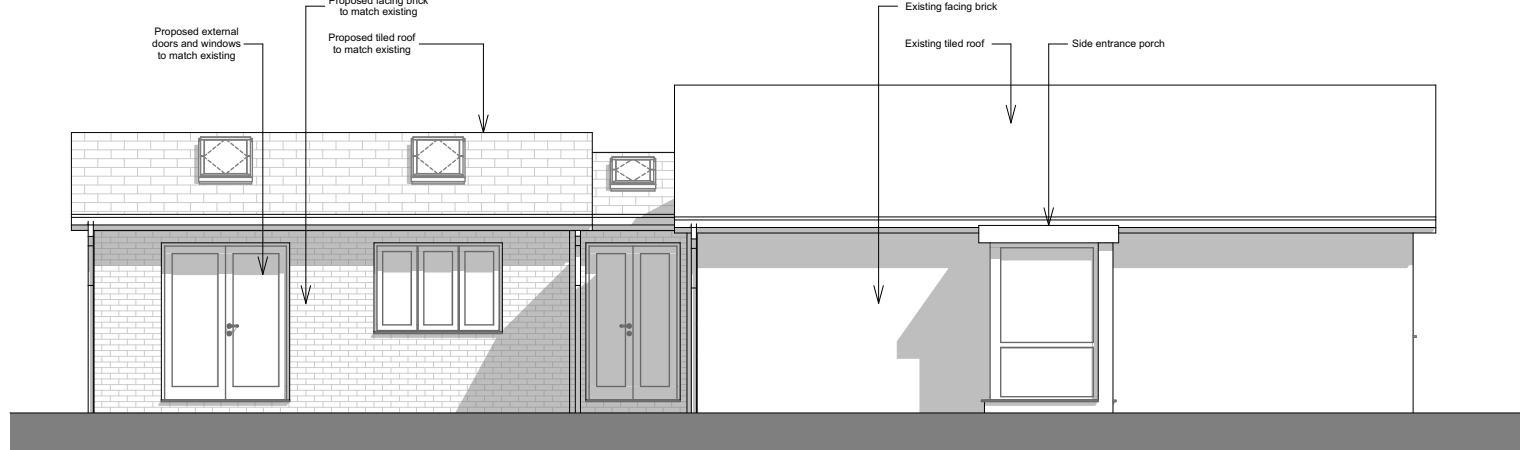


E-01 Proposed Elevation 1:100

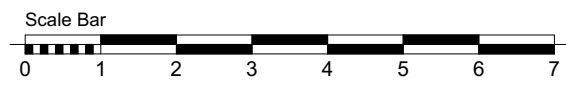


E-02 Proposed Elevation 1:100

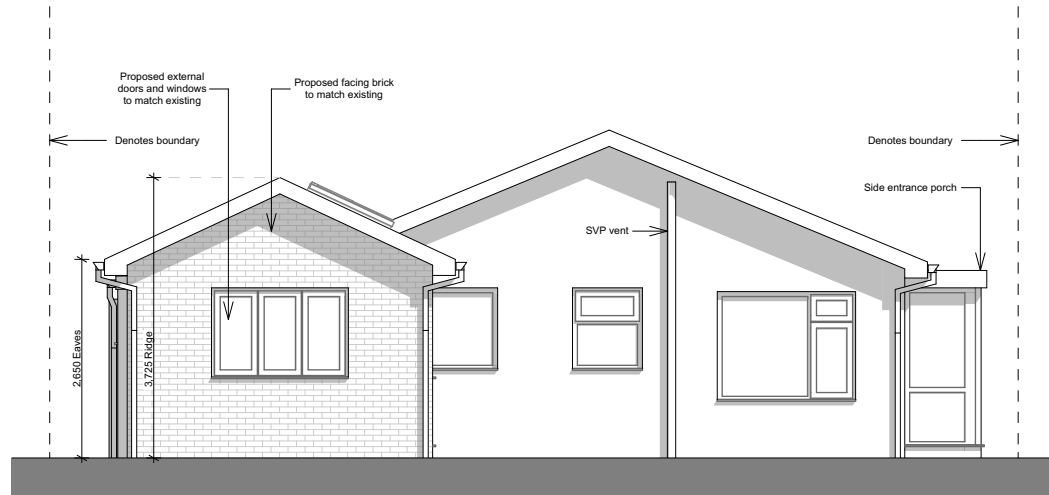



E-03 Proposed Elevation 1:100

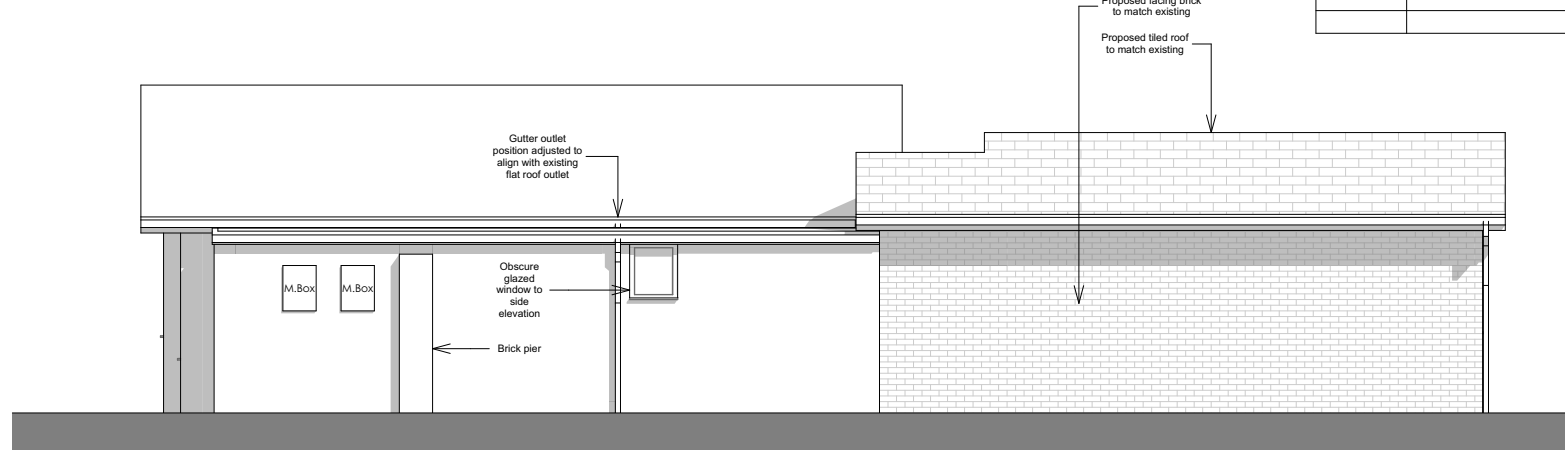

E-04 Proposed Elevation 1:100

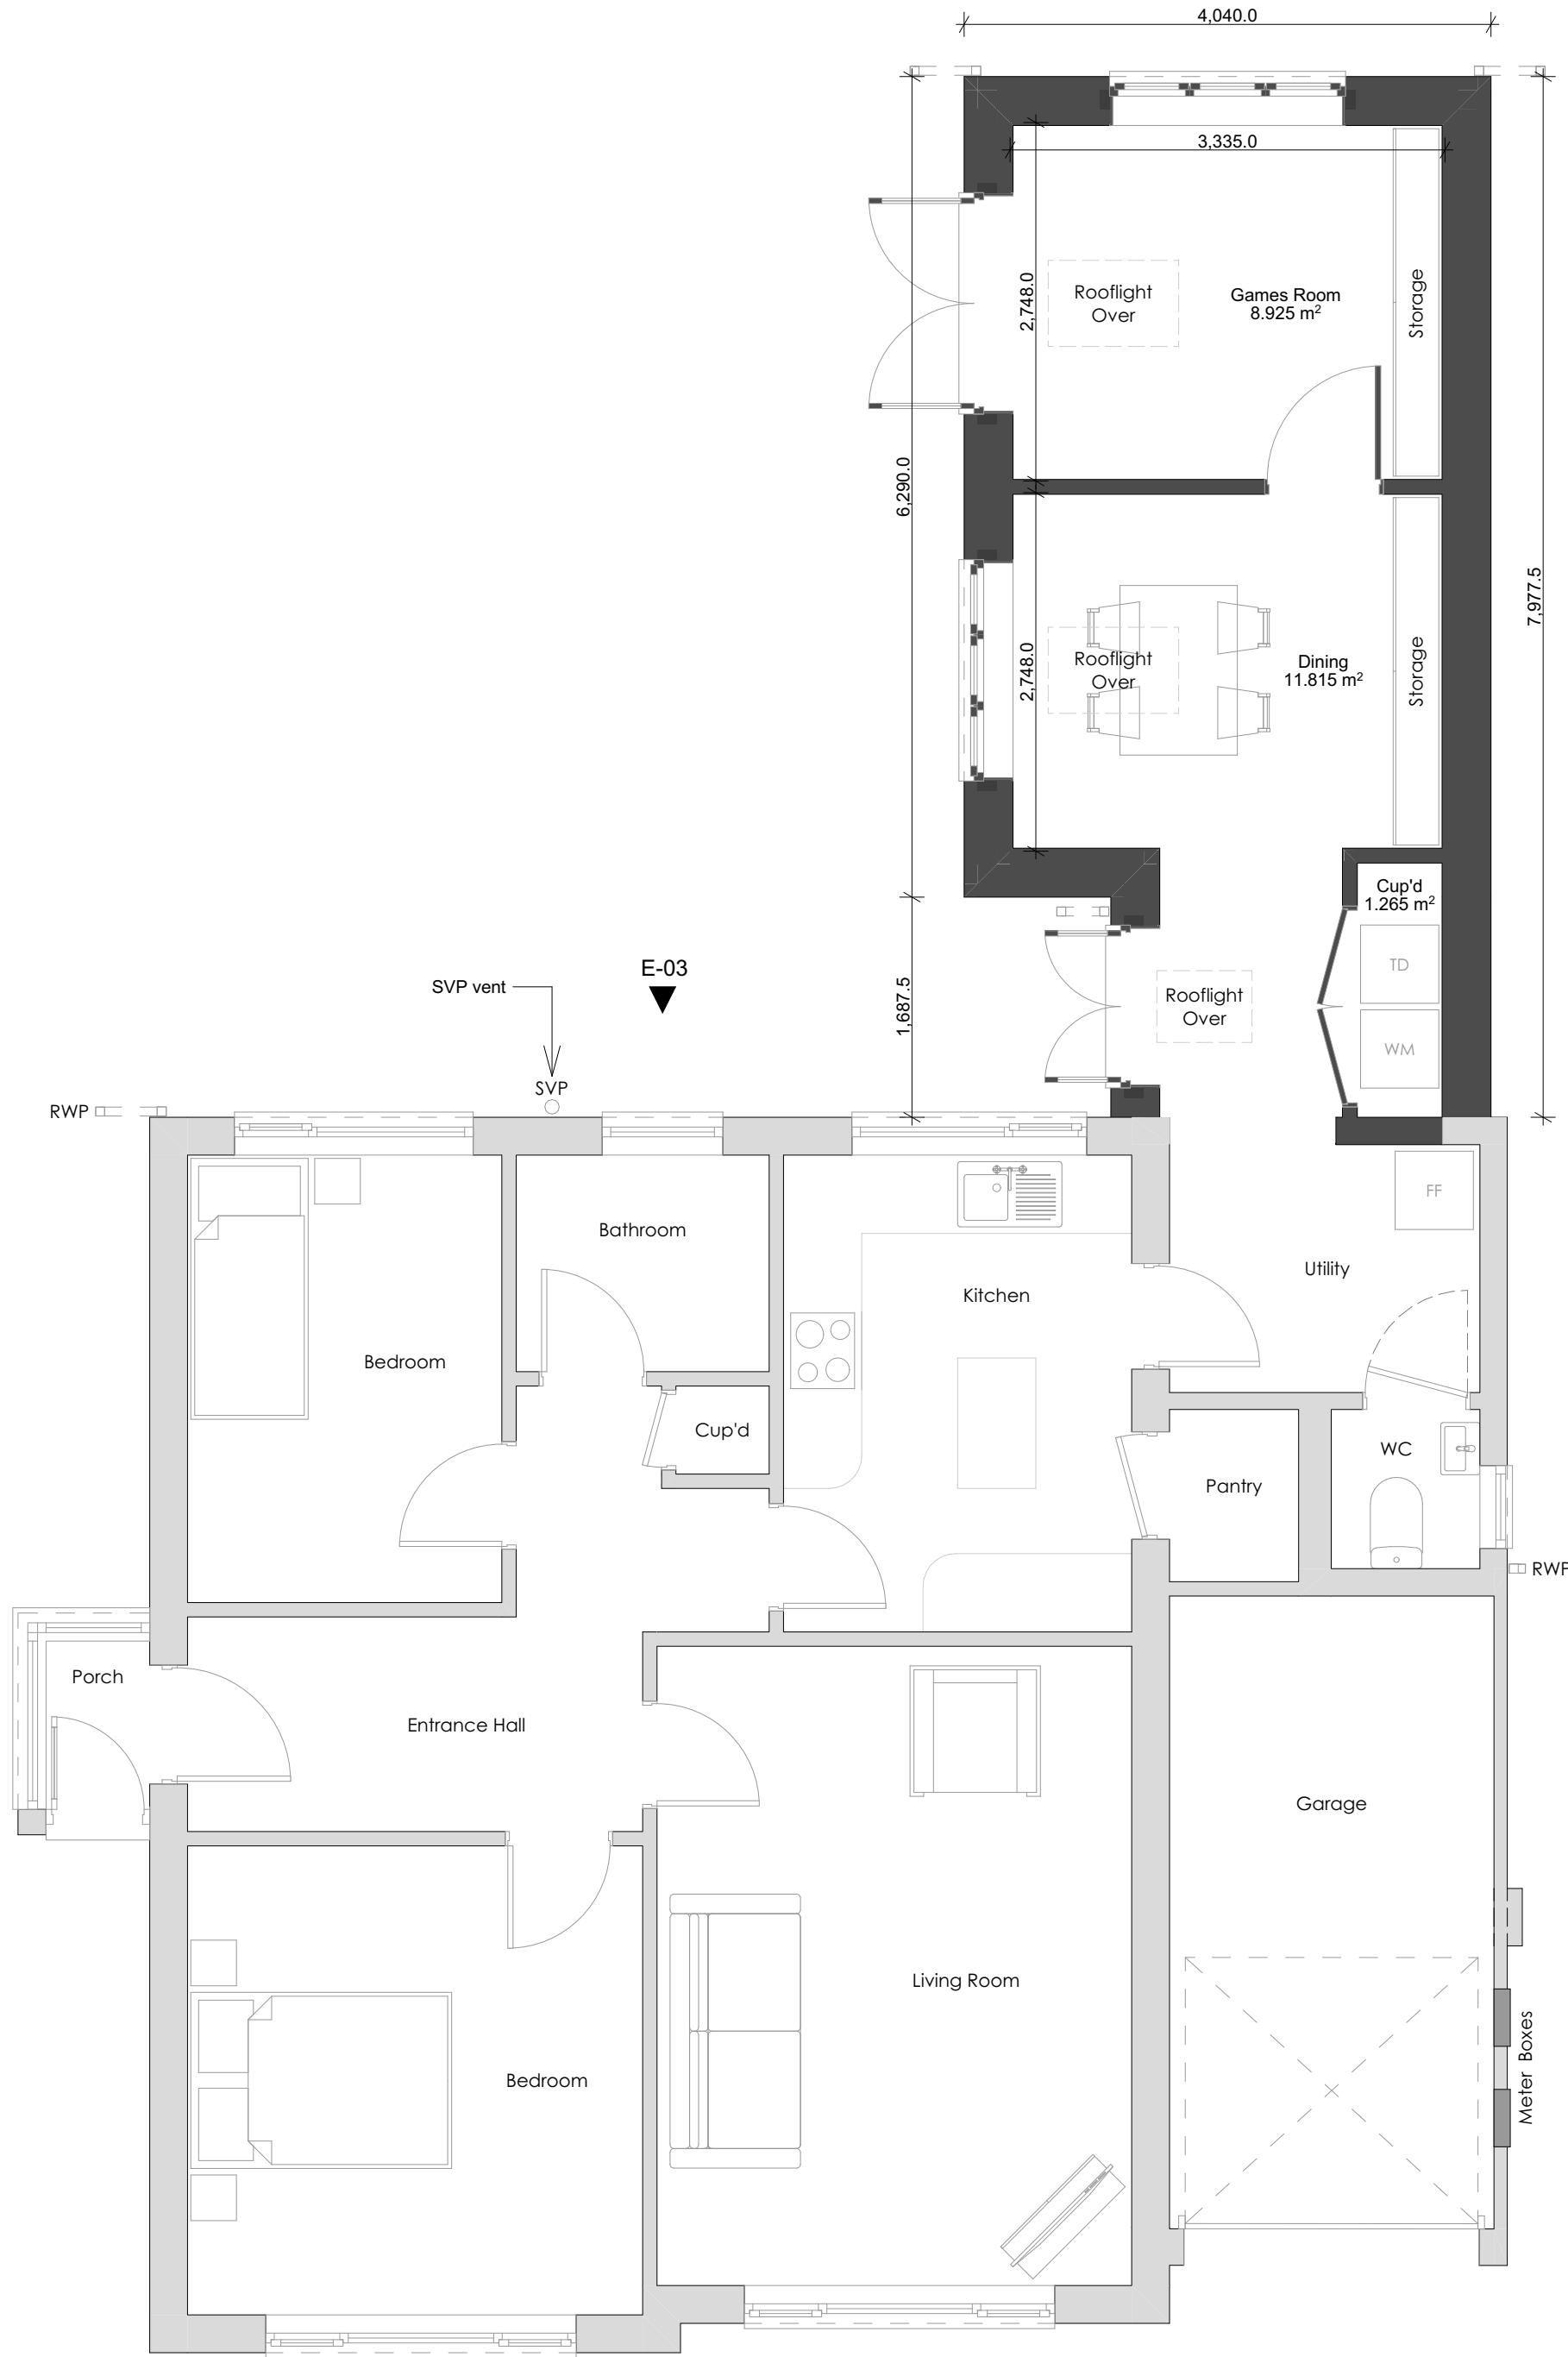

GA Proposed Ground Floor Plan 1:50

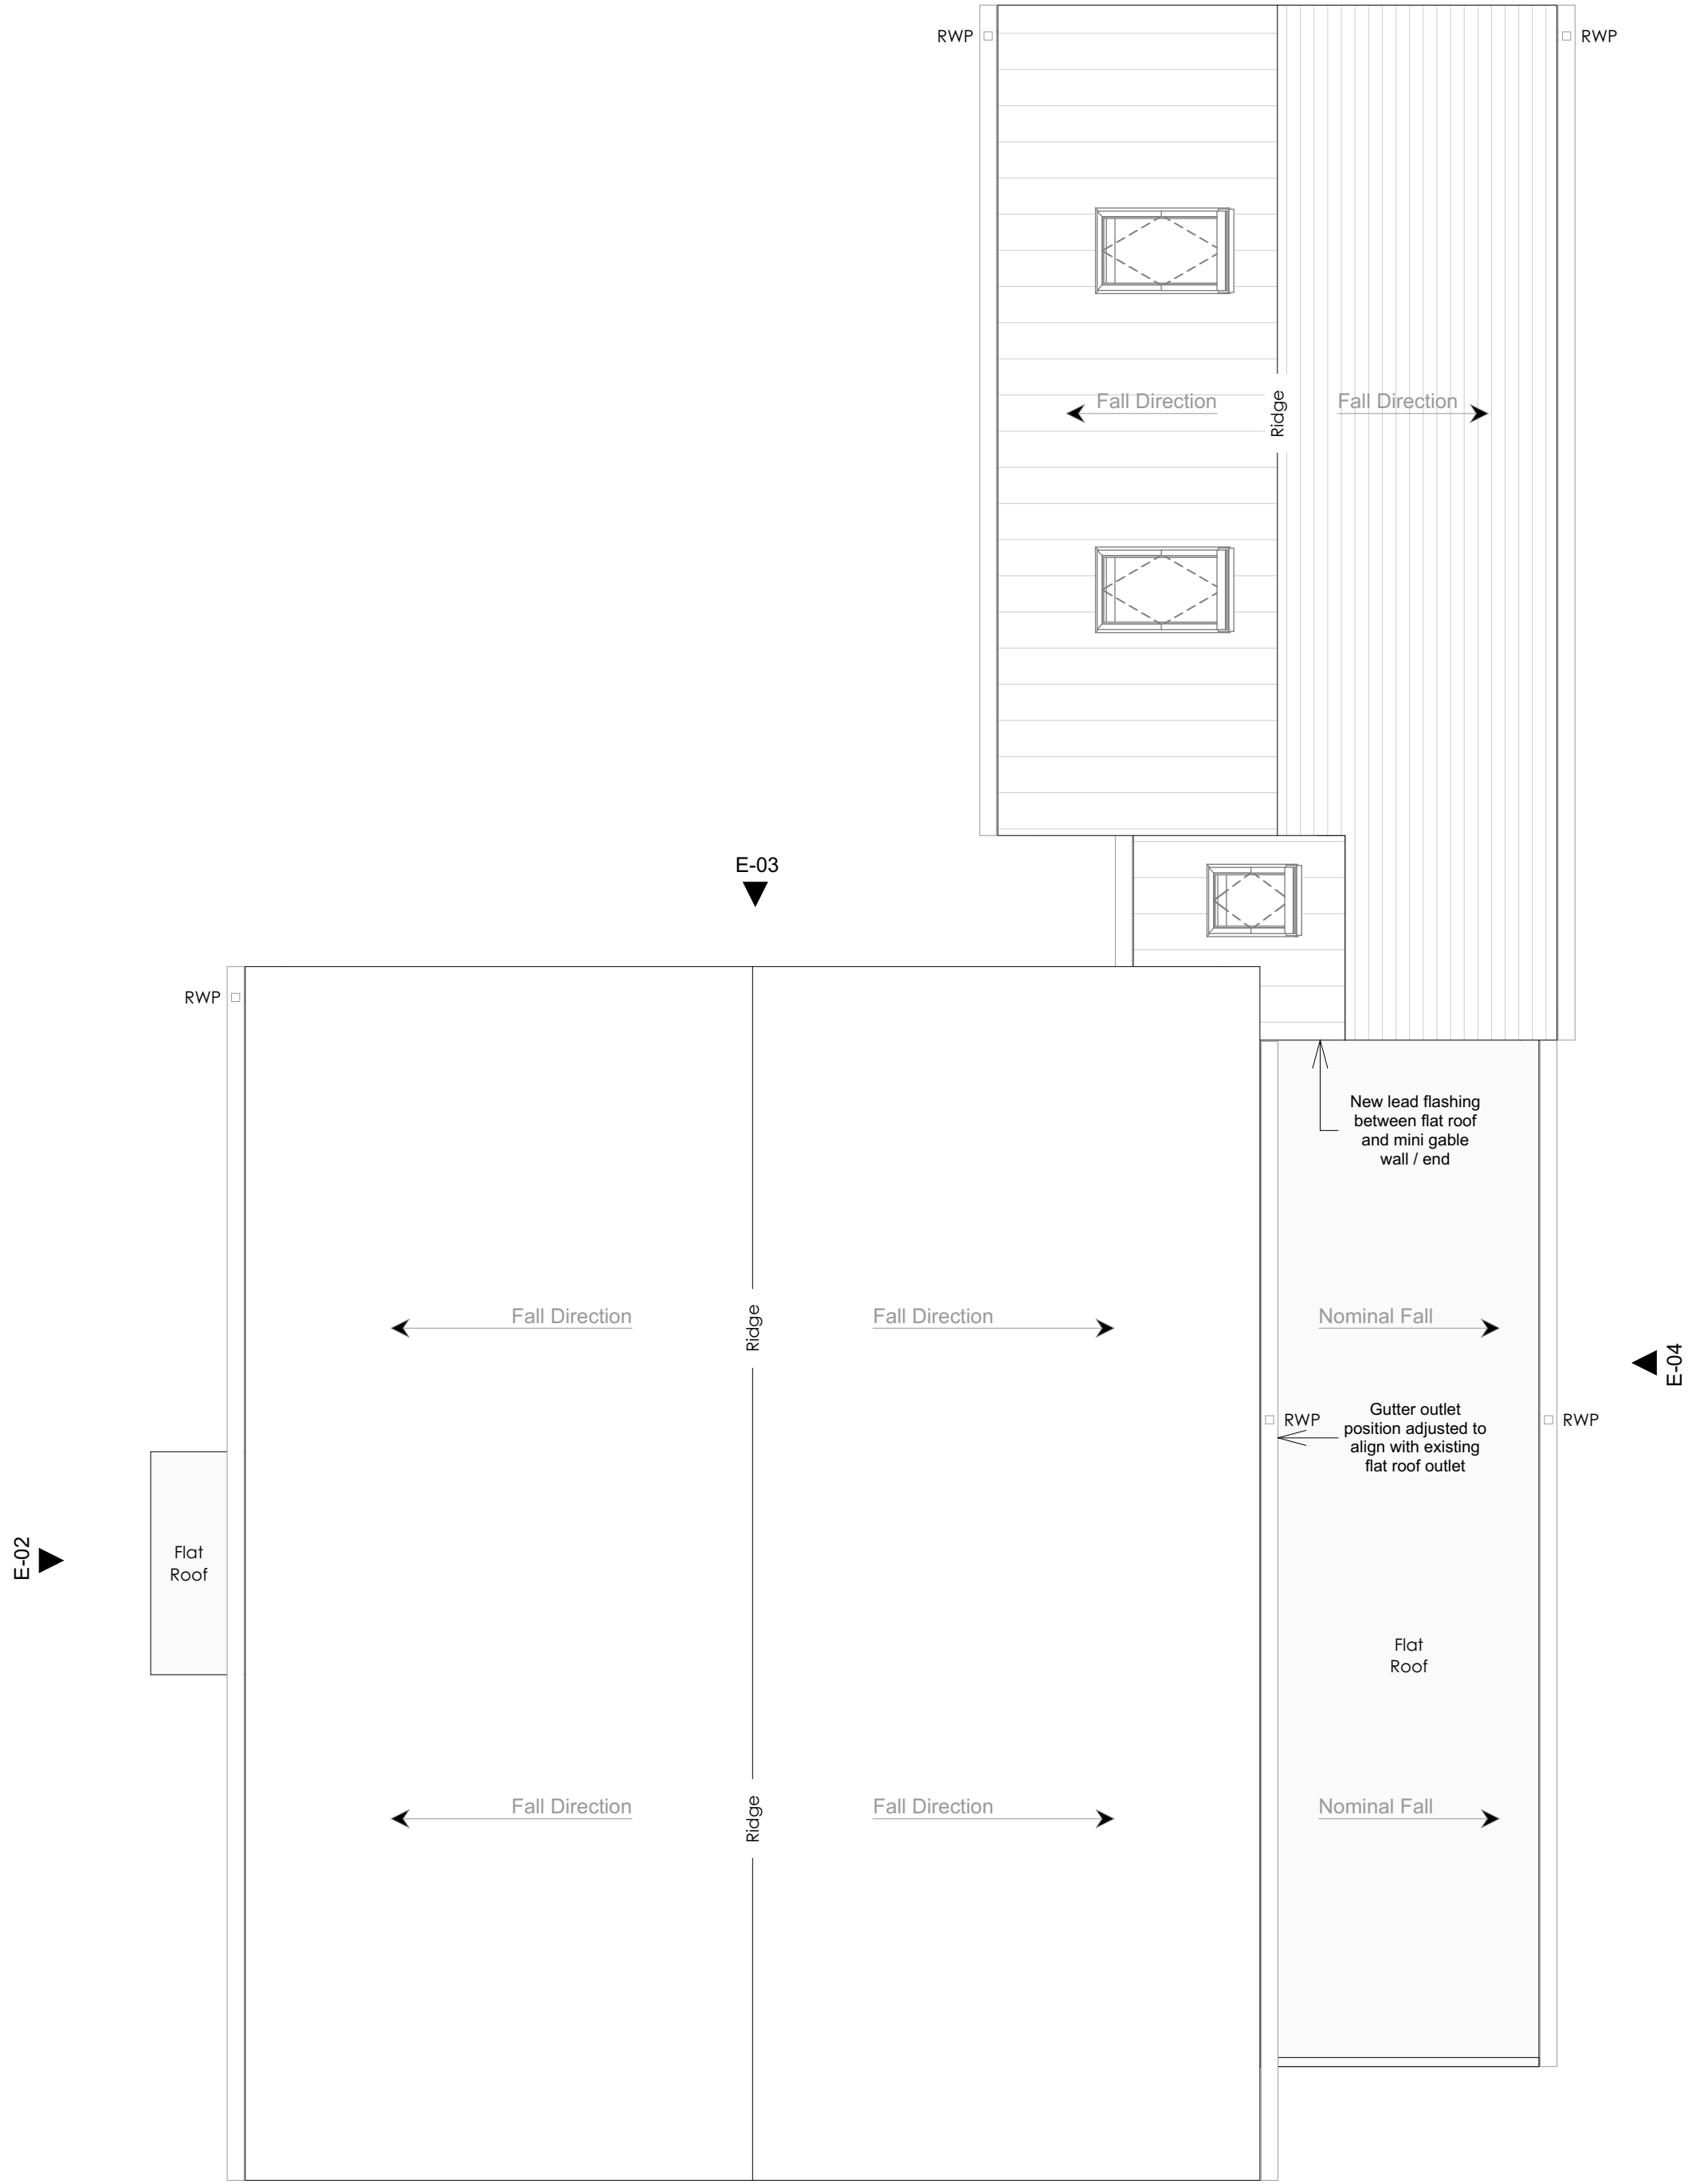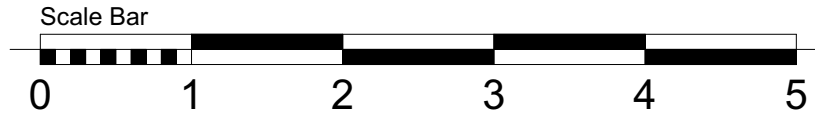

GA Proposed Roof Level Plan 1:50