



Precast concrete panel system including
all windows and doors to be removed

Existing porch
to be demolished


Remains of existing outbuildings
to be demolished

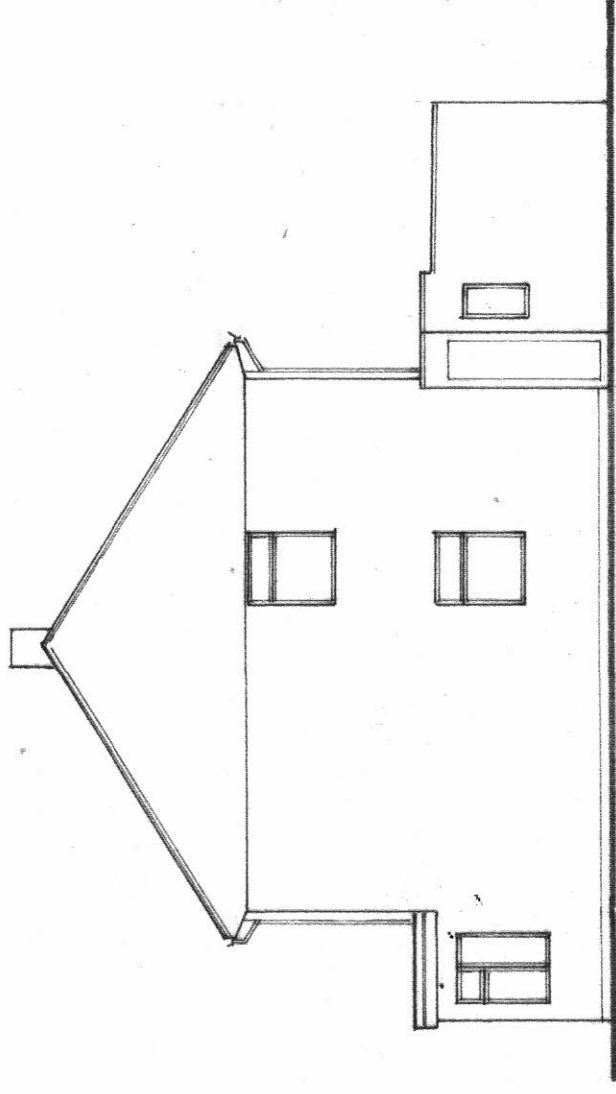


SIDE

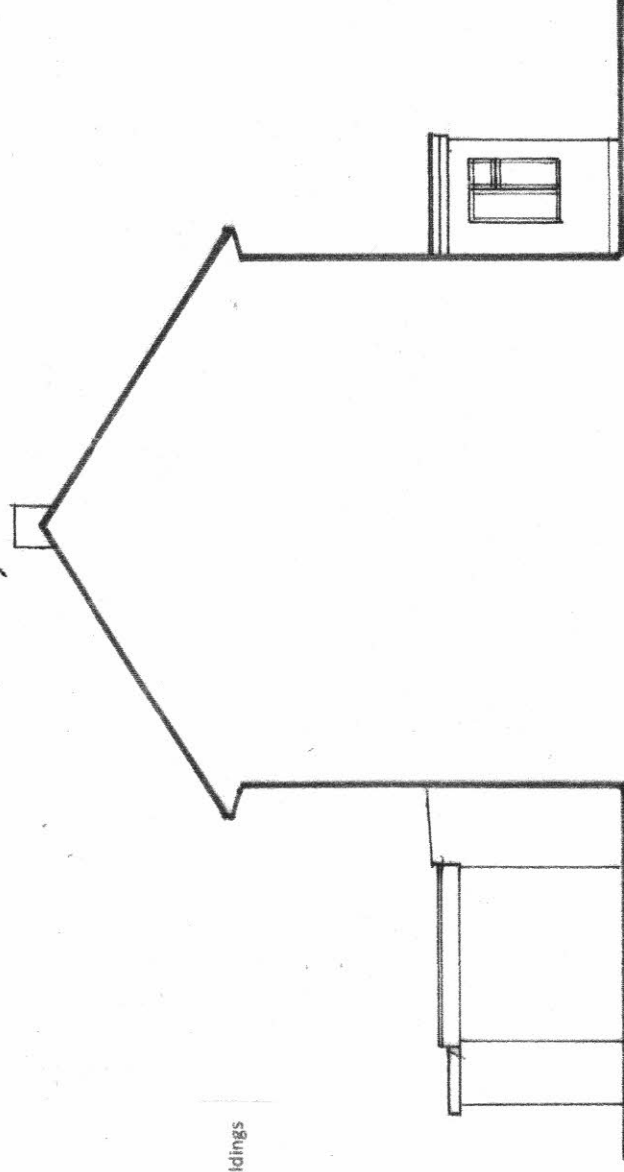

SIDE

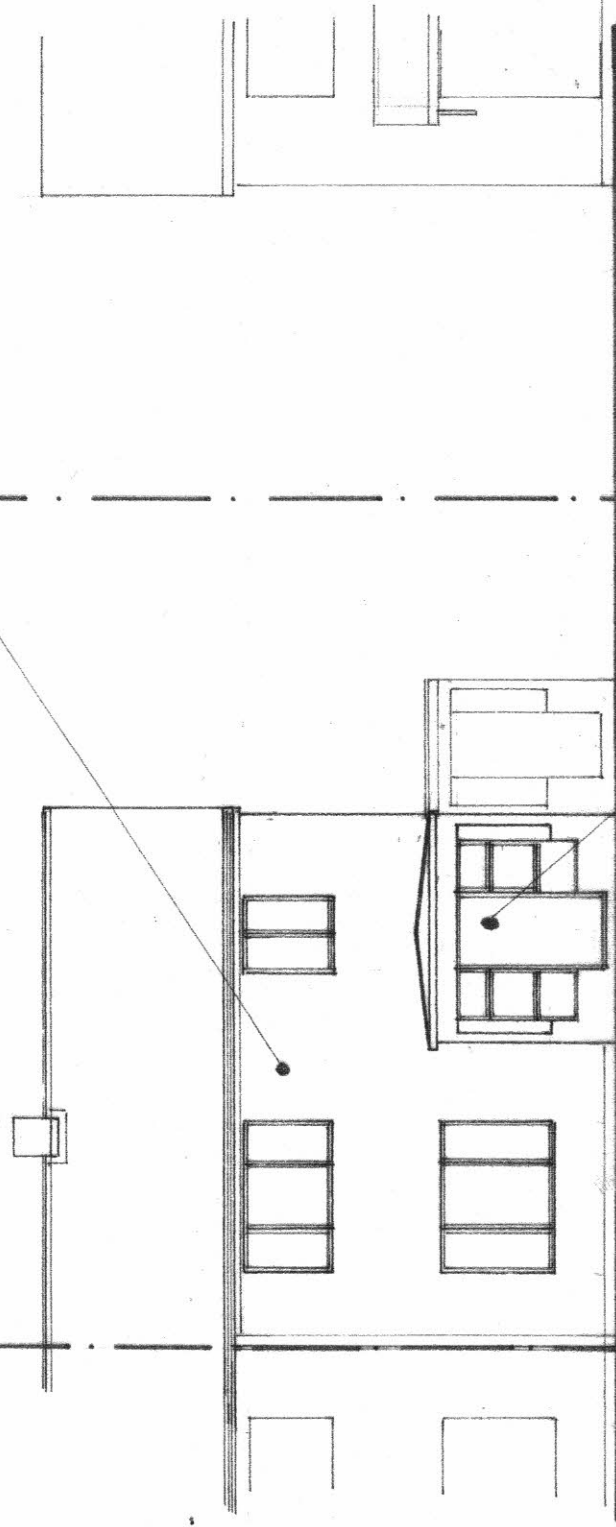

FRONT

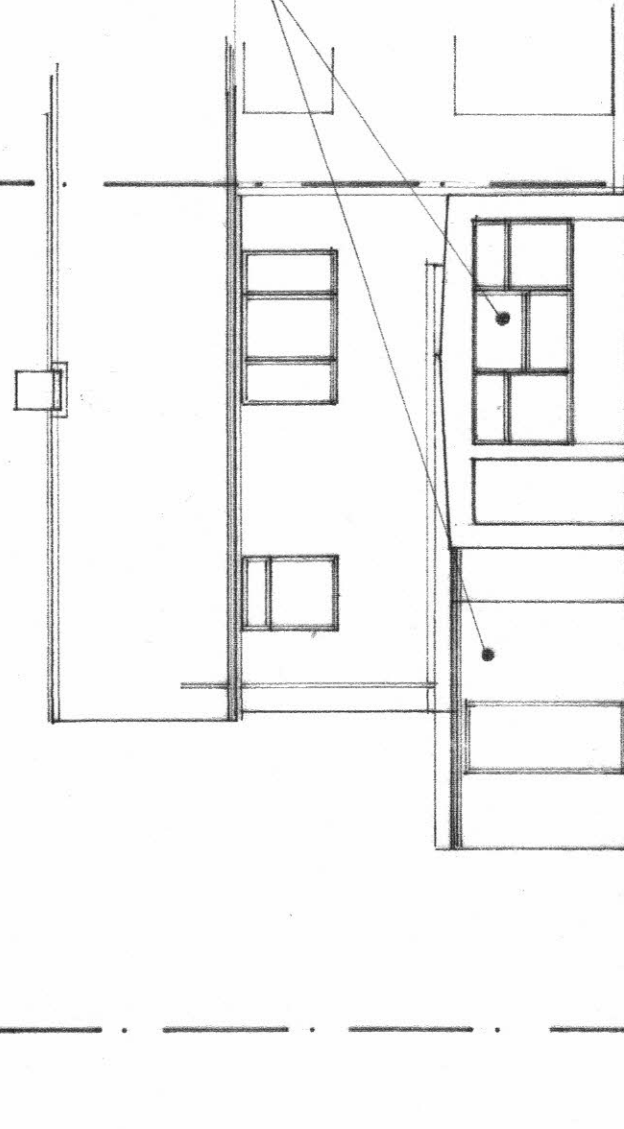

REAR



Scale 1:100

Location	48 DANIEL'S CRESCENT, LONG SUTTON, SPALDING, LINCOLNSHIRE	
Job	PART TWO AND SINGLE STOREY EXTENSION AND OTHER EXTERNAL ALTERATIONS	
Drawing	EXISTING ELEVATIONS	
Scale:1:100	Date: Feb 25	Drawing No: two