




All new and replacement windows to first floor bedrooms must be configured for secondary means of escape

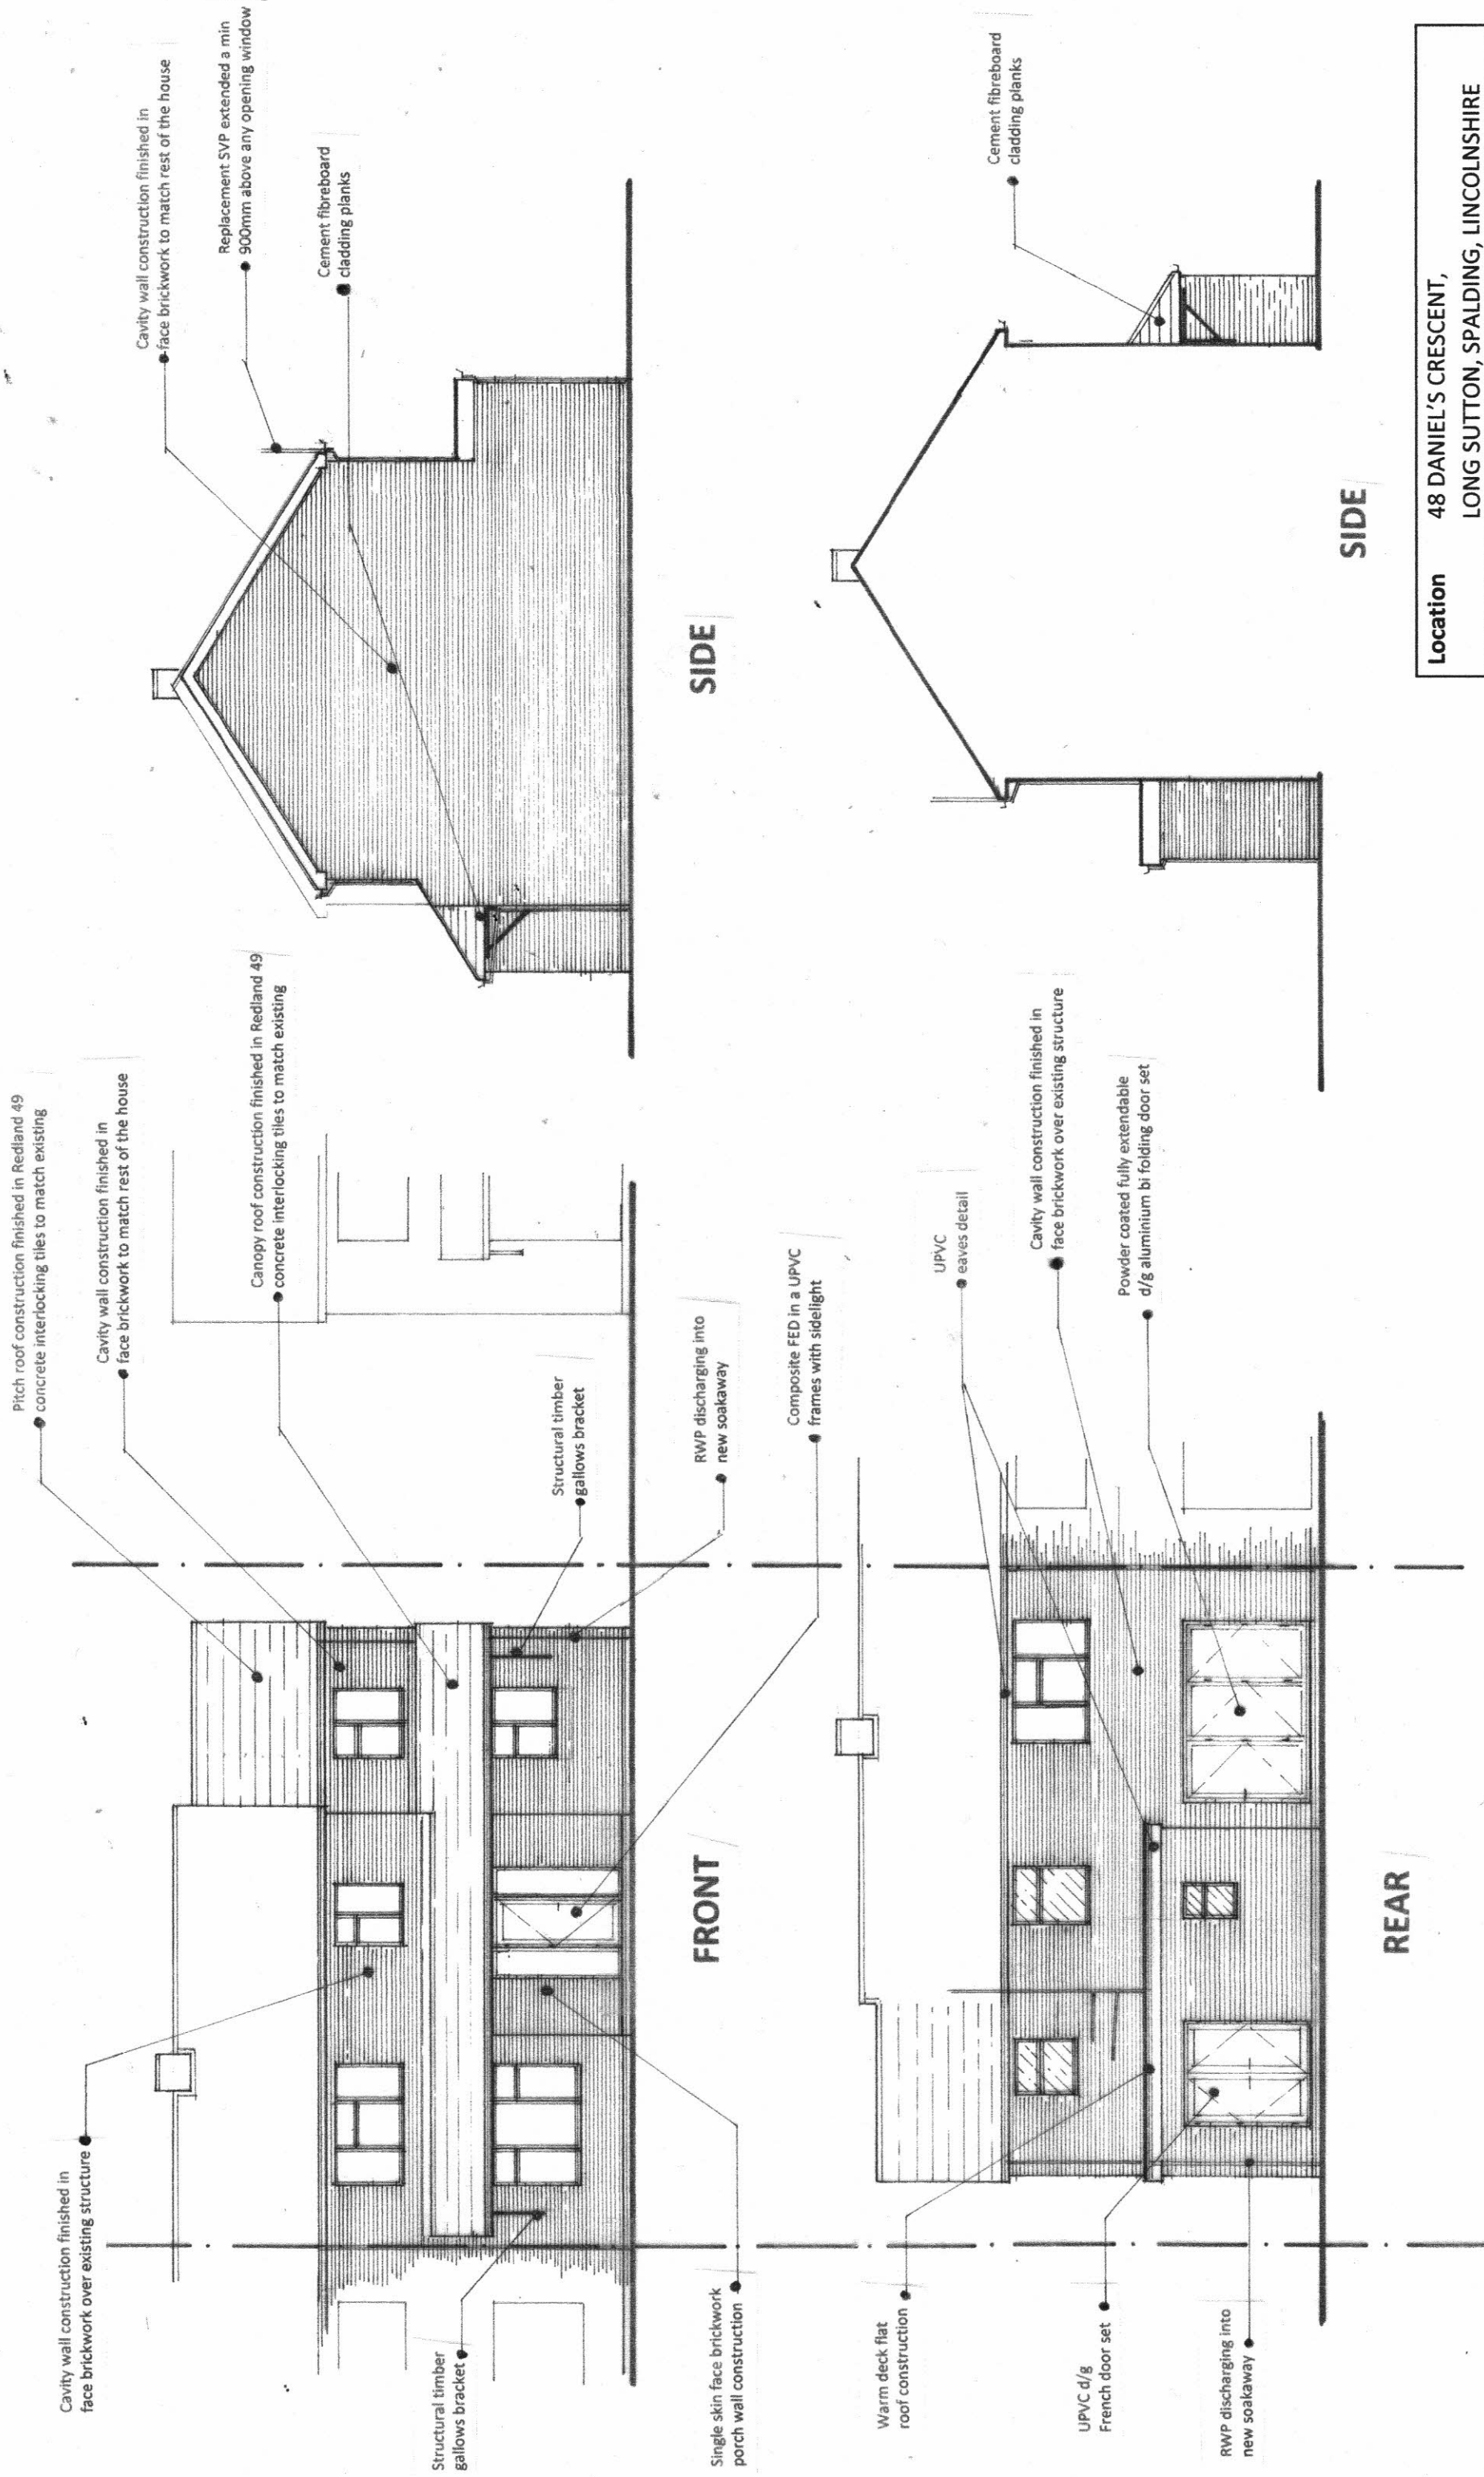

Scale 1:100

Location	48 DANIEL'S CRESCENT, LONG SUTTON, SPALDING, LINCOLNSHIRE		
Job	PART TWO AND SINGLE STOREY EXTENSION AND OTHER EXTERNAL ALTERATIONS		
Drawing	PROPOSED ELEVATIONS		
Scale:1:100	Date: Feb 25	Drawing No: five	