


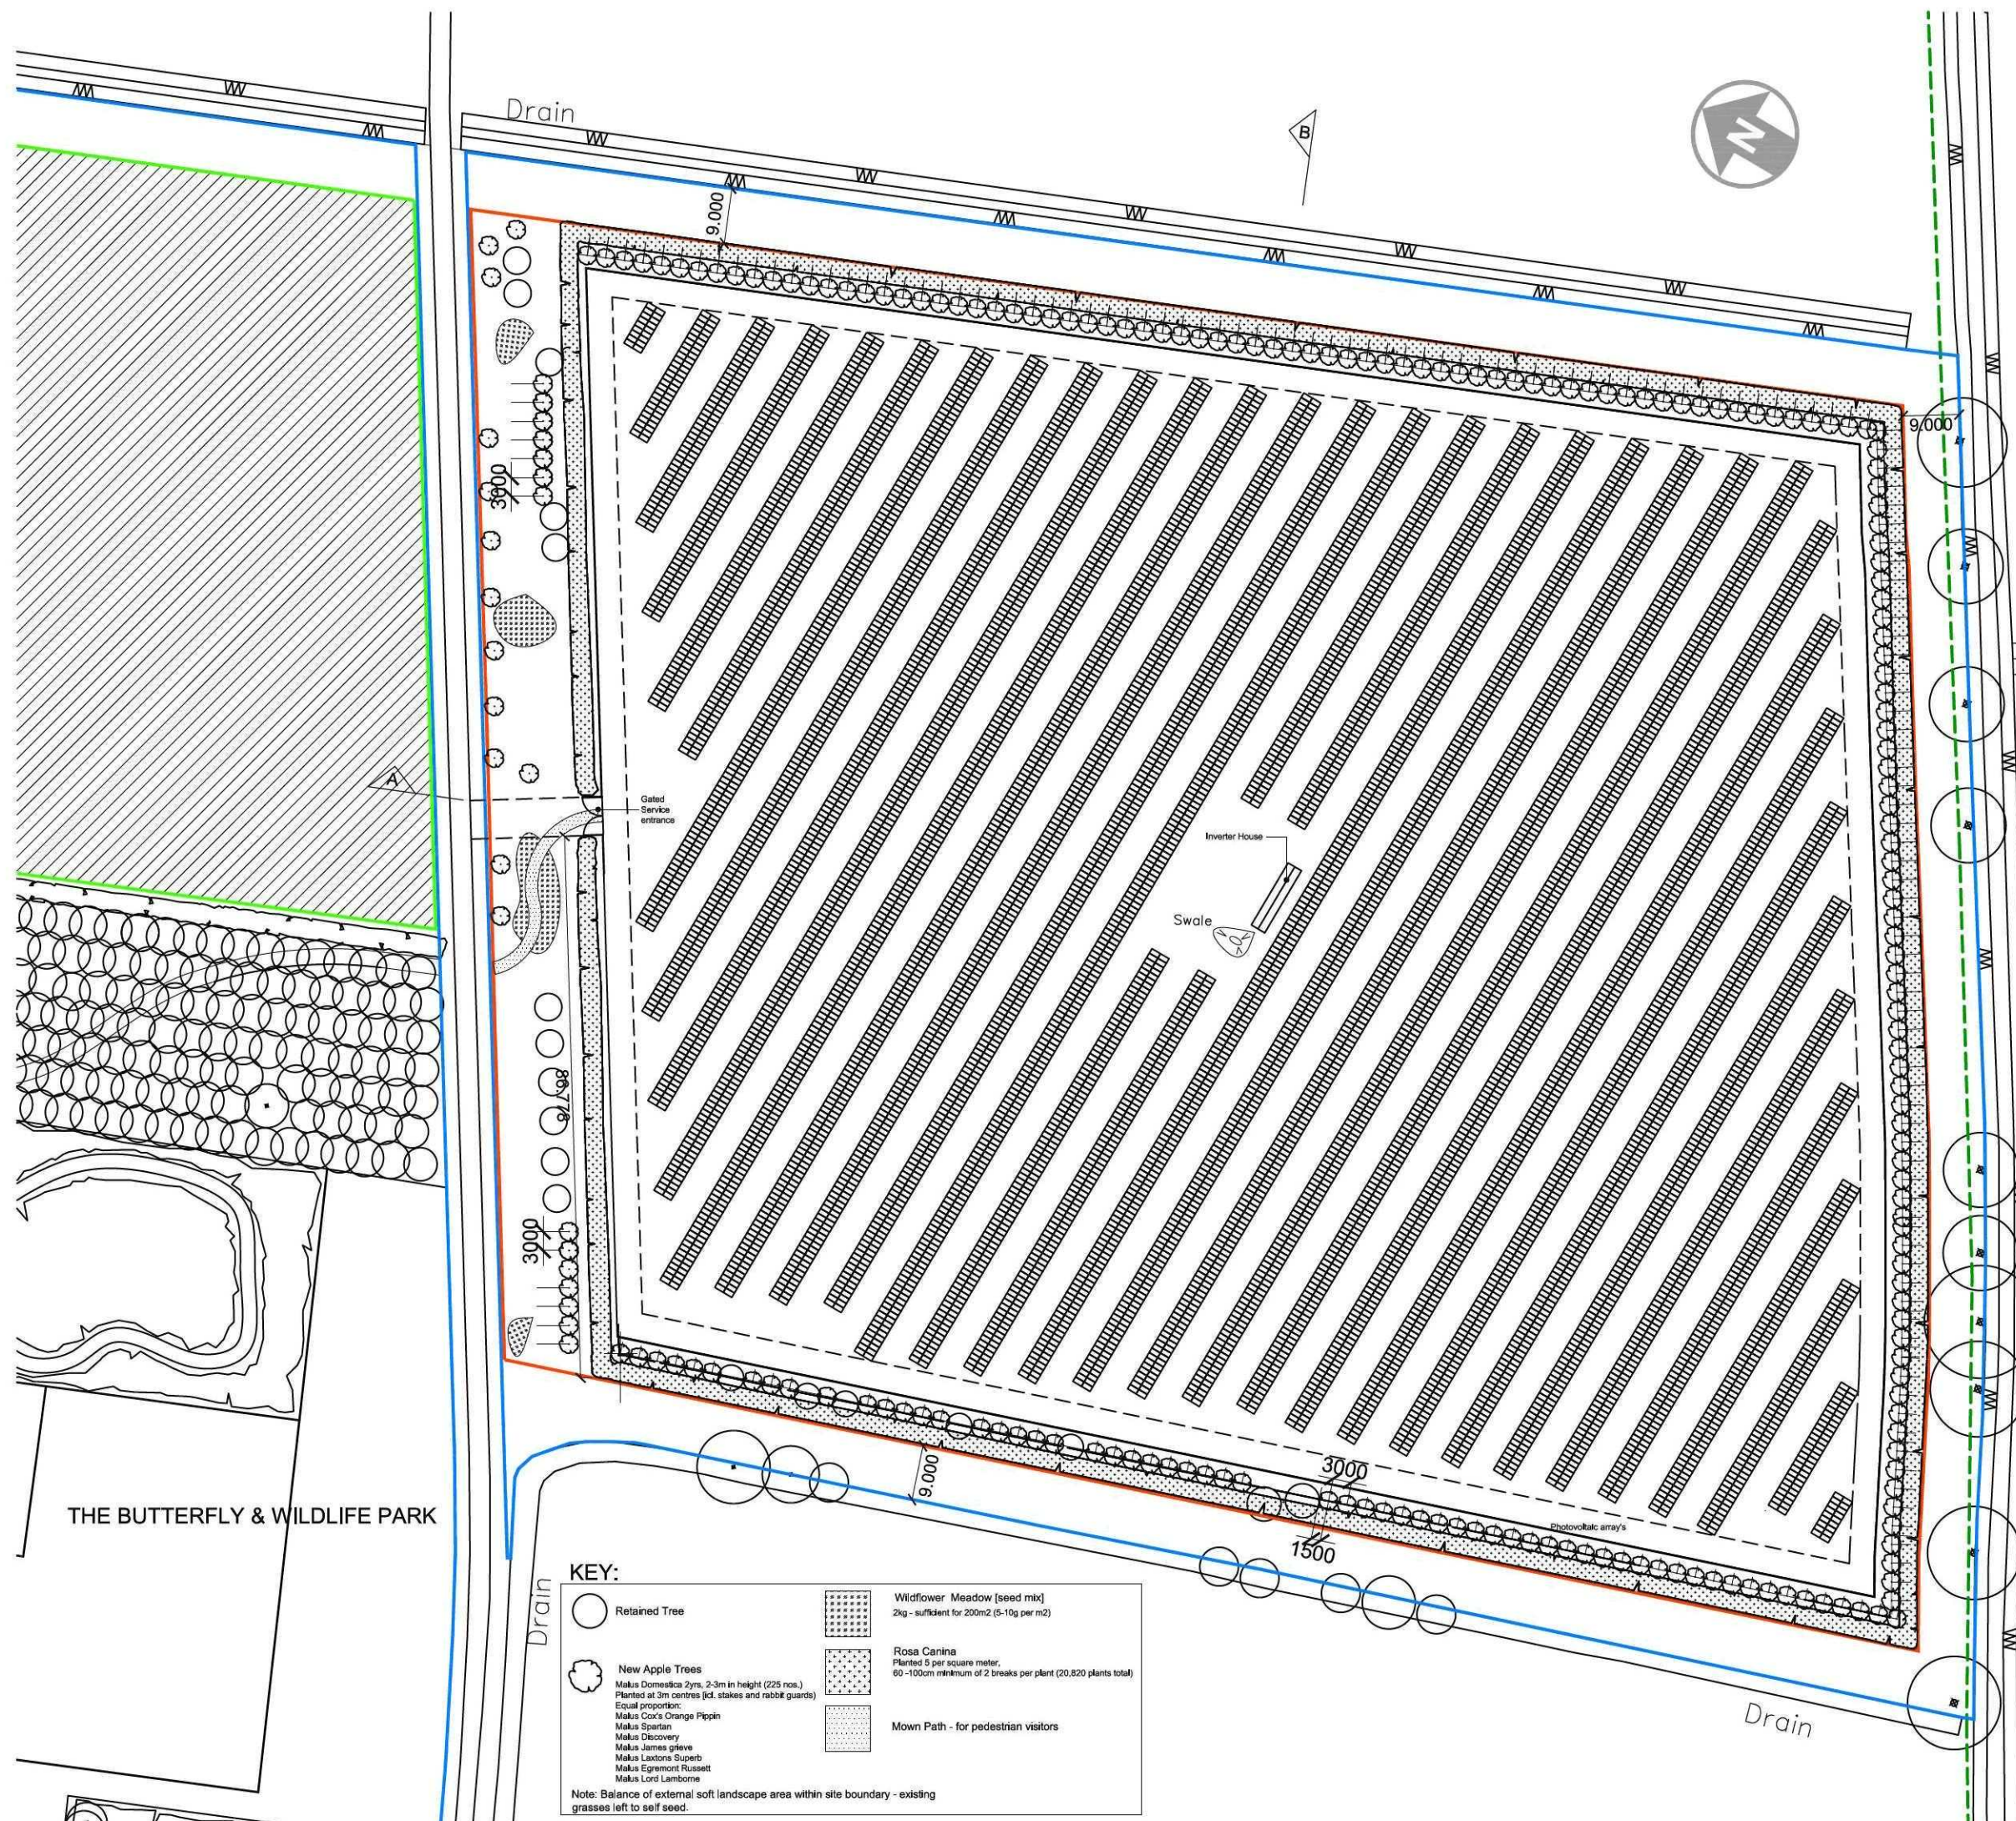

9 Hoddins Way, Long Sutton,
Spalding, Lincs. PE12 9JB

Tel: (01406) 364 646

Fax: (01406) 364 471

molearch@searcharchitects.co.uk

www.searcharchitects.biz

PROJECT

Proposed Solar Park

CLIENT

Moor Solar Ltd

LOCATION

The Butterfly & Wildlife Park, Long Sutton

SCALE

1:500 @ A1

THIS DRAWING IS THE PROPERTY OF THE ARCHITECT AND IS NOT TO BE REPRODUCED OR TRANSMITTED IN ANY FORM OR BY ANY MEANS, ELECTRONIC OR MECHANICAL, INCLUDING PHOTOCOPYING, RECORDING, OR BY ANY INFORMATION STORAGE AND RETRIEVAL SYSTEM, WITHOUT PERMISSION IN WRITING FROM THE ARCHITECT.

REVISION	DATE	BY	CHECKED

DRAWING

LANDSCAPING

DRAWING NO.

692.SE.01

DRAWN

RE

CHECKED

RE

DATE

15.04.2011