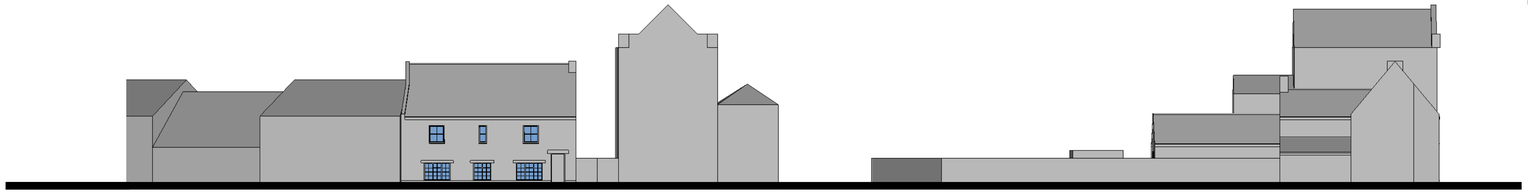

FRONT ELEVATION

LEFT SIDE ELEVATION (adjacent buildings omitted)

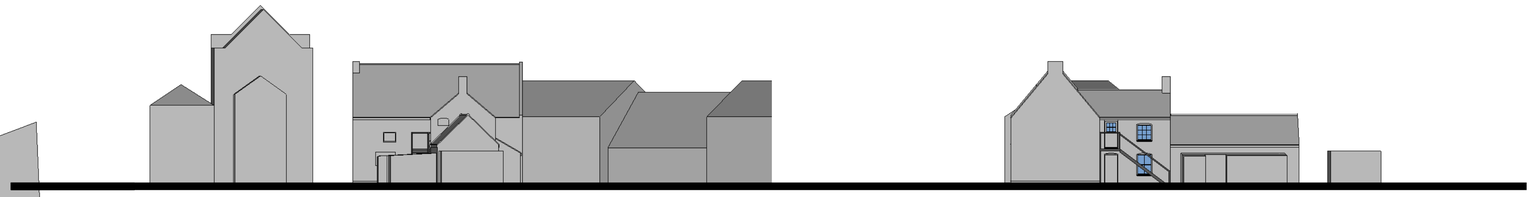

REAR ELEVATION (fencing omitted)

RIGHT SIDE ELEVATION (adjacent buildings & fencing omitted)

timber beer store to be removed

rear of existing building

timber store to be removed

existing front elevation

existing gate and sign

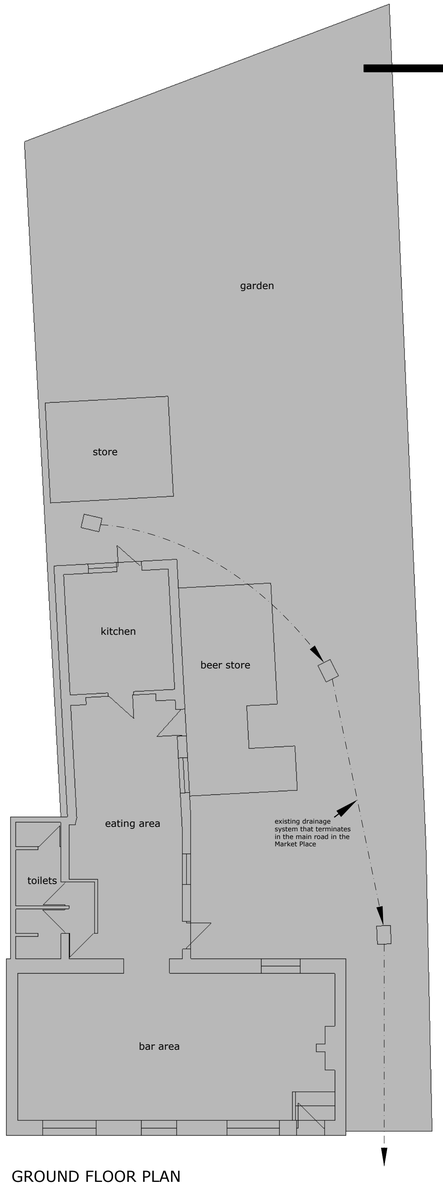

GROUND FLOOR PLAN

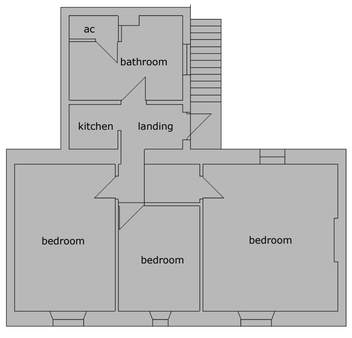

FIRST FLOOR PLAN

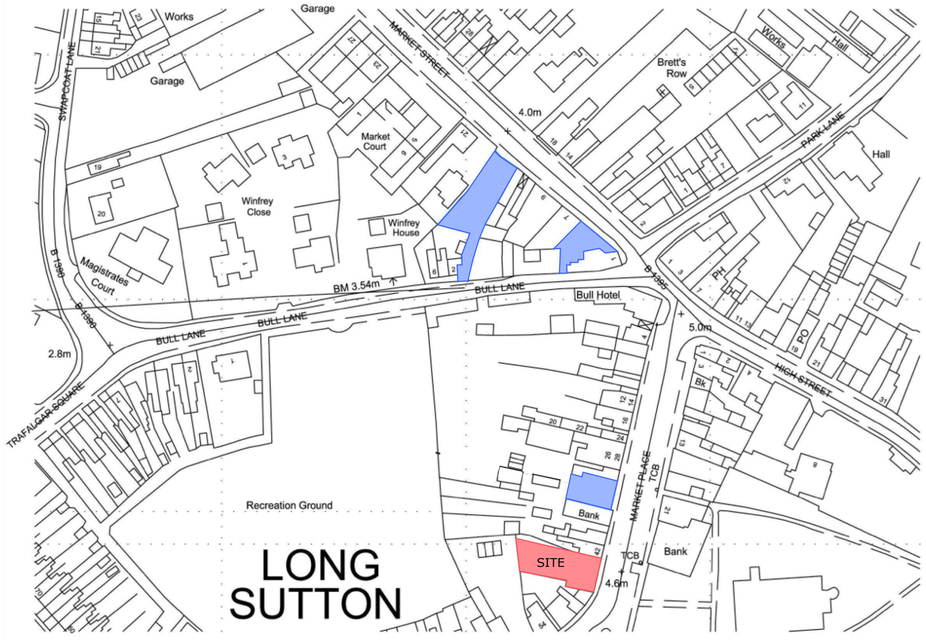

LOCATION PLAN

PROPOSED EXTENSION AND ALTERATIONS TO TURPINS WINE BAR MARKET PLACE LONG SUTTON FOR STP PROPERTIES

A	minor alterations	28/9/14

DO NOT SCALE FROM THIS DRAWING

This drawing is copyright and may not be reproduced or transmitted in any form or by any means, electronically or otherwise, without the prior written consent of the author. This drawing is to be read in conjunction with all other relevant drawings and specifications. Dimensions are to be taken from the building and not from this drawing. Any discrepancies must be reported to the author before any work is commenced. Drawings not to be used for construction purposes until marked 'Issued for Building Control'. Any alterations to the building fabric must be reported to the author before they are carried out. Any alterations made to the building fabric without the prior consent of the author will invalidate the design. 