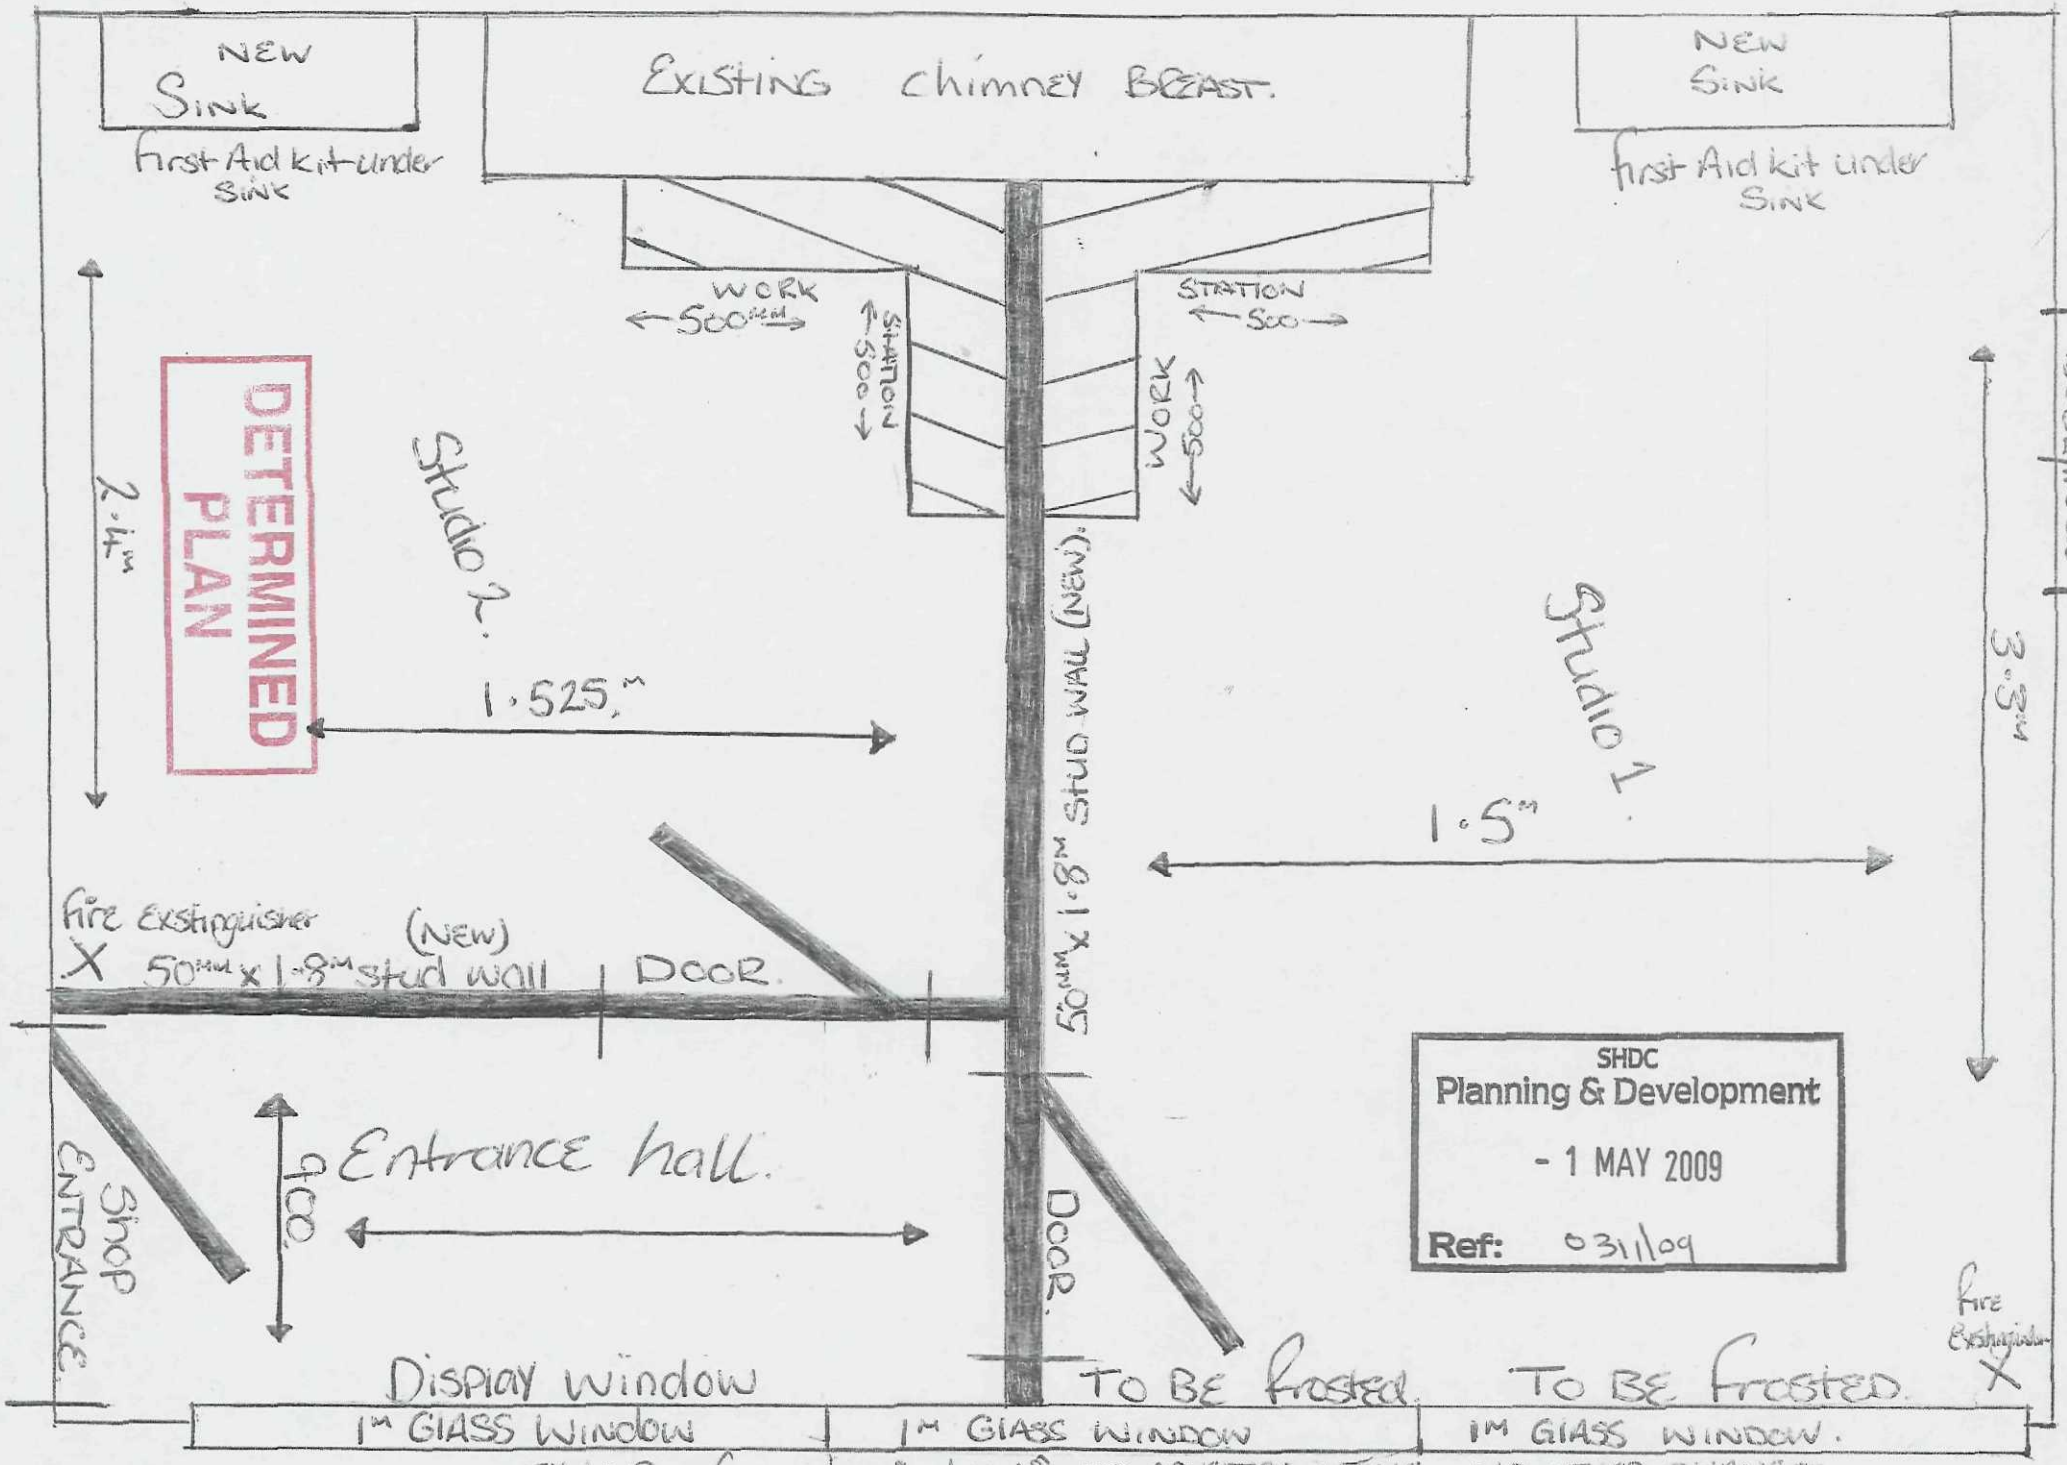

NEW SINK
First Aid kit under SINK
EXISTING chimney BREAST.
NEW SINK
first Aid kit under SINK
WORK 500mm
STATION 500
STATION 500
WORK 500
DETERMINED PLAN
2.4m
Studio 2.
1.525m
50mm x 1.8m stud wall (NEW).
Studio 1
1.5m
3.3m
Door/fire esc
fire Extinguisher
50mm x 1.8m (NEW) stud wall
DOOR.
SHDC
Planning & Development
- 1 MAY 2009
Ref: 0311/09
Shop ENTRANCE
400
Entrance hall.
DOOR.
fire Extinguisher
Display window
TO BE frosted
TO BE frosted
1m GLASS WINDOW
1m GLASS WINDOW
1m GLASS WINDOW.
SHOP FRONT WINDOWS TO ADVERTISE NAME. NO OTHER CHANGES