# TYDD HAULAGE LTD, WOODWARDS LANE, LONG SUTTON

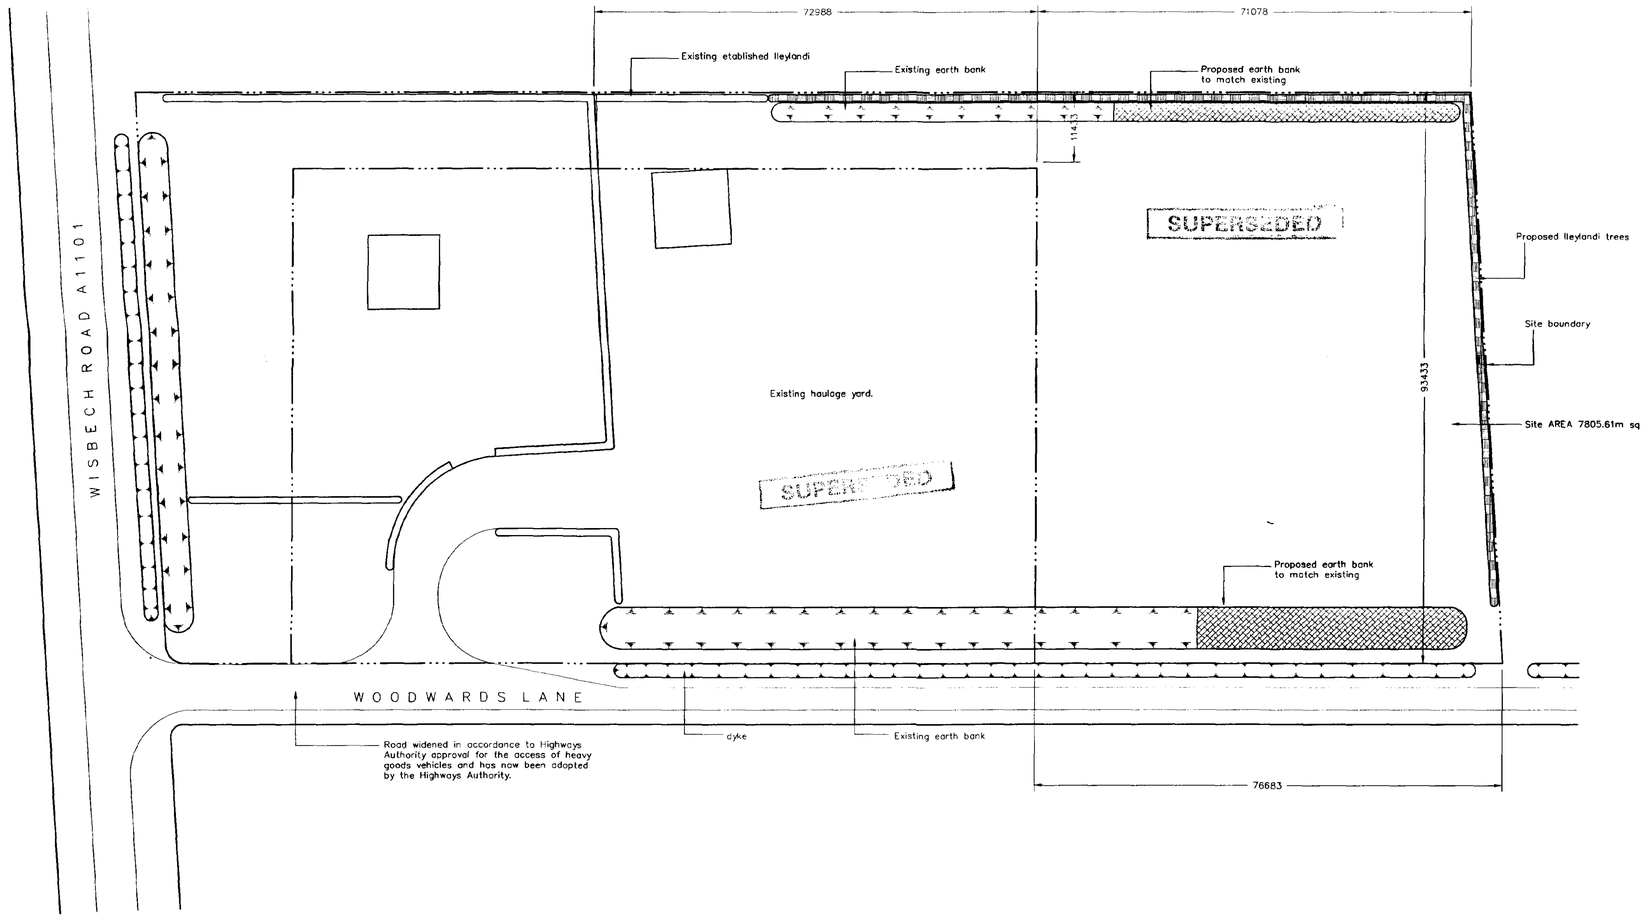


# SITE LAYOUT Scale 1:500

SUPERSEDED

74 - 93 = 0.69

| revision | date | init. | revision details. |
|---|---|---|---|
| A | 11.5.01 | CJH | BANK & LANDSCAPING ADDED |

Project.
TYDD HAULAGE LTD
CHANGE OF USE TO HGV, PLANT & MACHINERY DEPOT

WOODWARDS LANE
LONG SUTTON
SPALDING
LINCS

Drawing.

SITE PLAN

| | |
|---|---|
| Scale 1:500 | Drawing No. TH9801-1a |
| Date. MARCH 2001 | Drawn. CJH |

I:\Chris\Tydd-Haulage TH9801-4.dwg TEMPLEMAN ASSOCIATES

# TYDD HAULAGE LTD, WOODWARDS LANE, LONG SUTTON

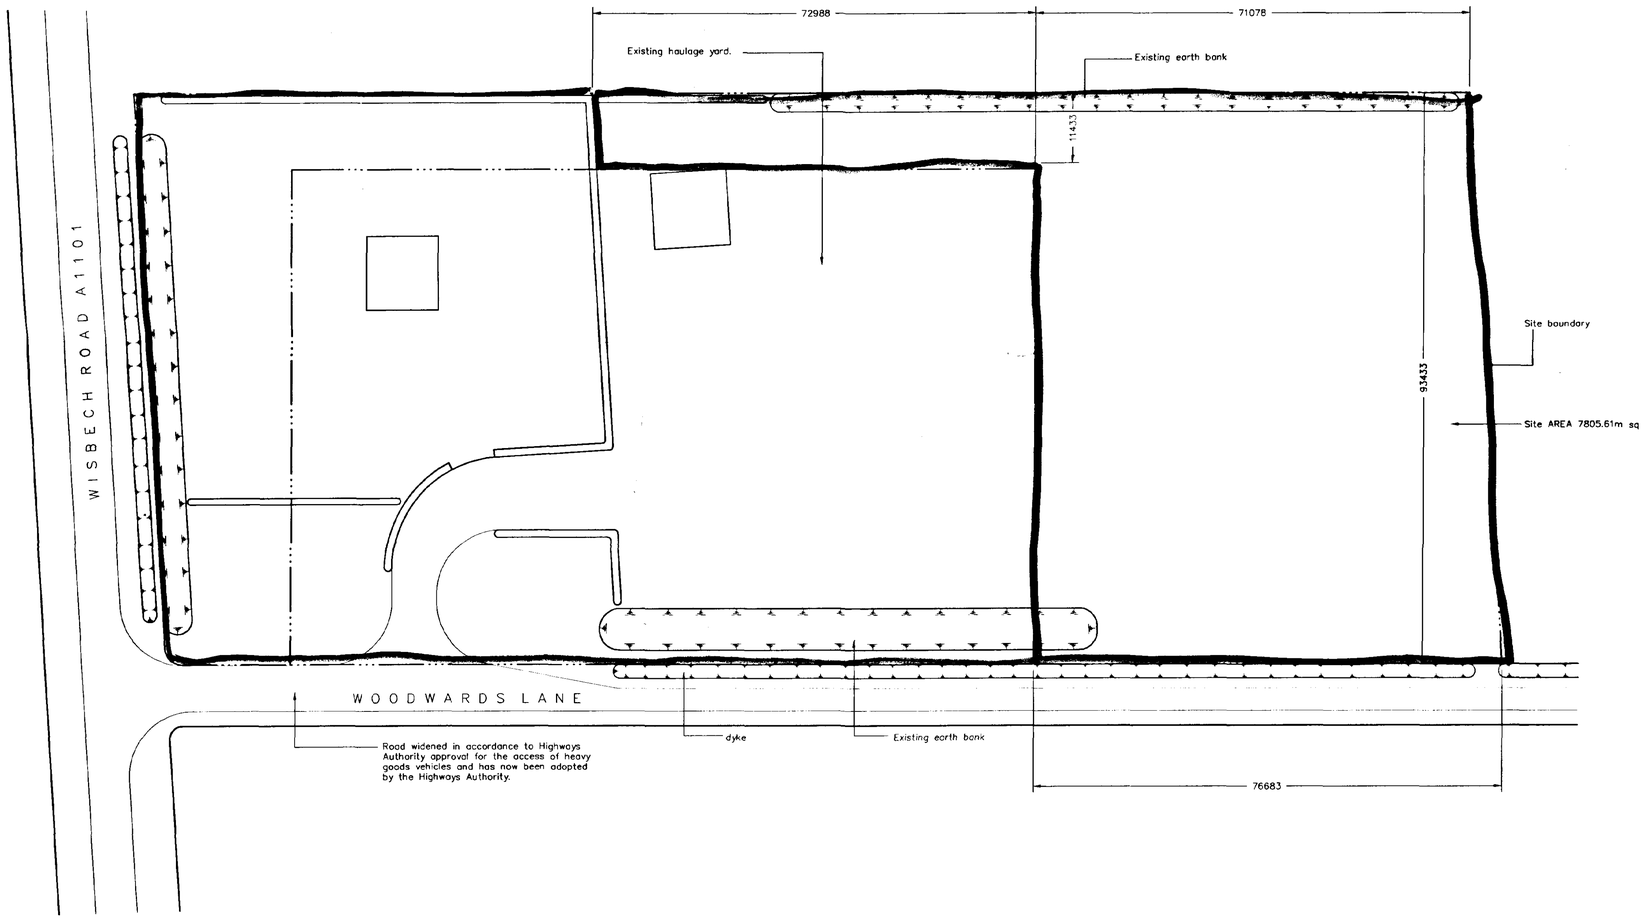


| revision | date | init. | revision details. |
|---|---|---|---|
| | | | |

Project.
TYDD HAULAGE LTD
CHANGE OF USE TO HGV, PLANT & MACHINERY DEPOT

WOODWARDS LANE
LONG SUTTON
SPALDING
LINCS

Drawing.

SITE PLAN

| Scale 1:500 | Drawing No. TH9801-4 |
|---|---|
| Date. MARCH 2001 | Drawn. C.H |

SOUTH ... AND DO
HOUS... PLANNING

# SITE LAYOUT Scale 1:500

age TH9801-4.dwg TEMPLEMAN ASSOCIATES

# TYDD HAULAGE LTD, WOODWARDS LANE, LONG SUTTON

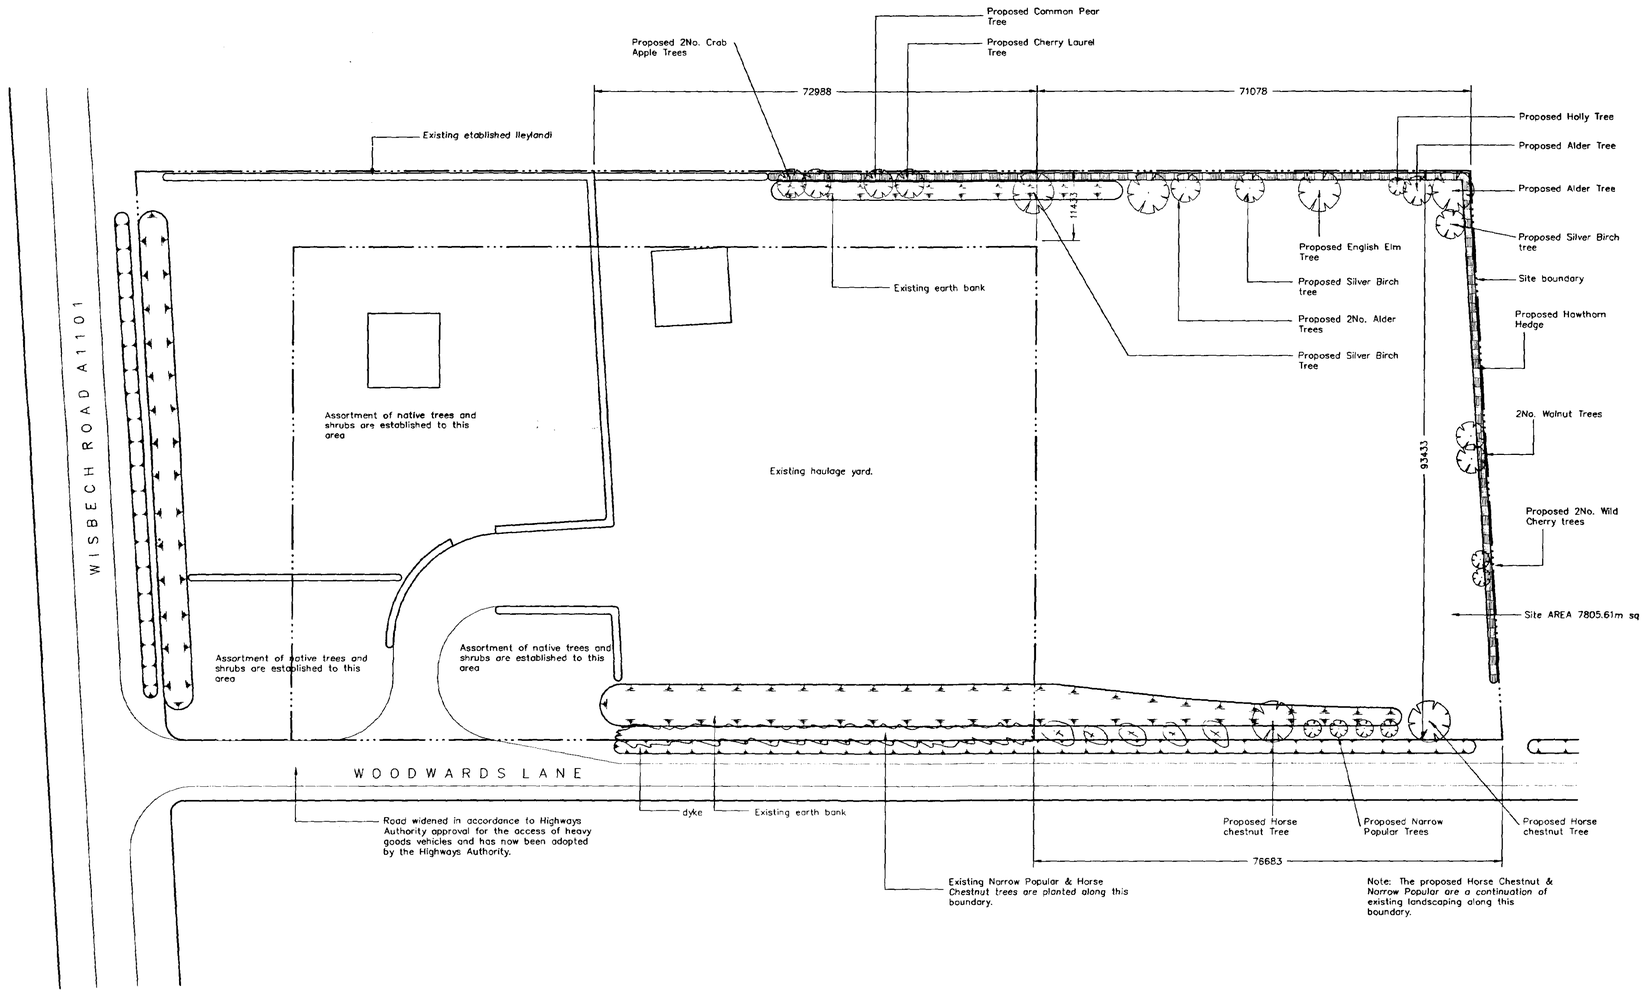


SITE LAYOUT Scale 1:500

SOUTH HOLLAND DC
HOUSING & PLANNING
14 JUN 2001
Ref. 315/01

APPROVED PLAN
Ref. 4b

| revision | date | init. | revision details. |
|---|---|---|---|
| A | 11.5.01 | CJH | BANK & LANDSCAPING ADDED |
| B | 12.6.01 | CJH | LANDSCAPING AMENDED |

Project.
TYDD HAULAGE LTD
CHANGE OF USE TO HGV, PLANT & MACHINERY DEPOT

WOODWARDS LANE
LONG SUTTON
SPALDING
LINCS

Drawing.

SITE PLAN

| | |
|---|---|
| Scale 1:500 | Drawing No. TH9801-4b |
| Date. MARCH 2001 | Drawn. CJH |

Documents\Chris\Tydd-Haulage TH9801-4.dwg TEMPLEMAN ASSOCIATES