
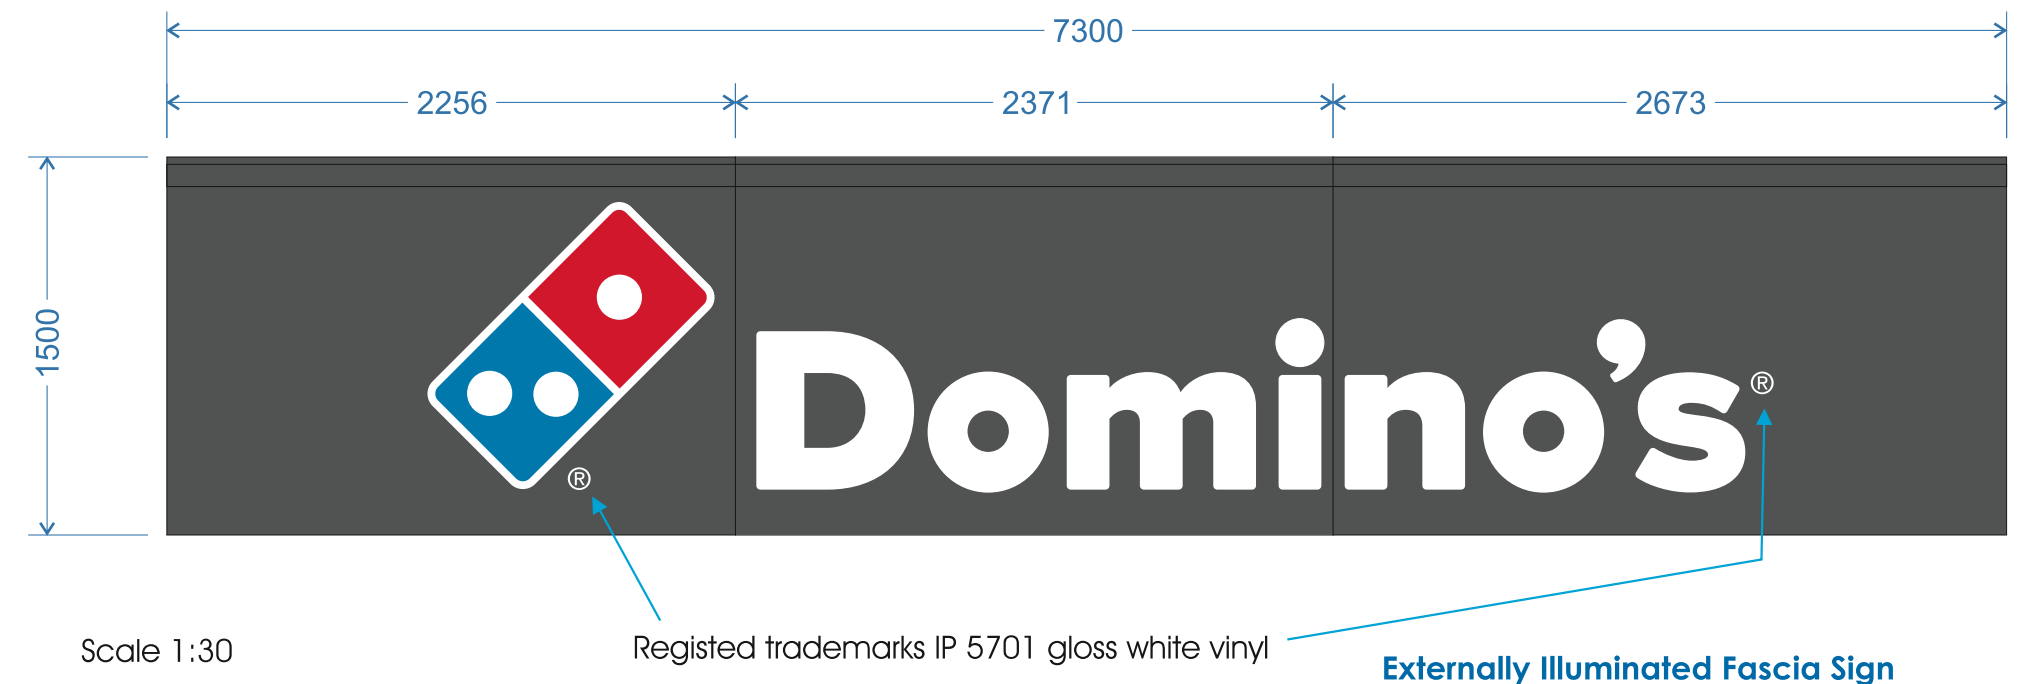


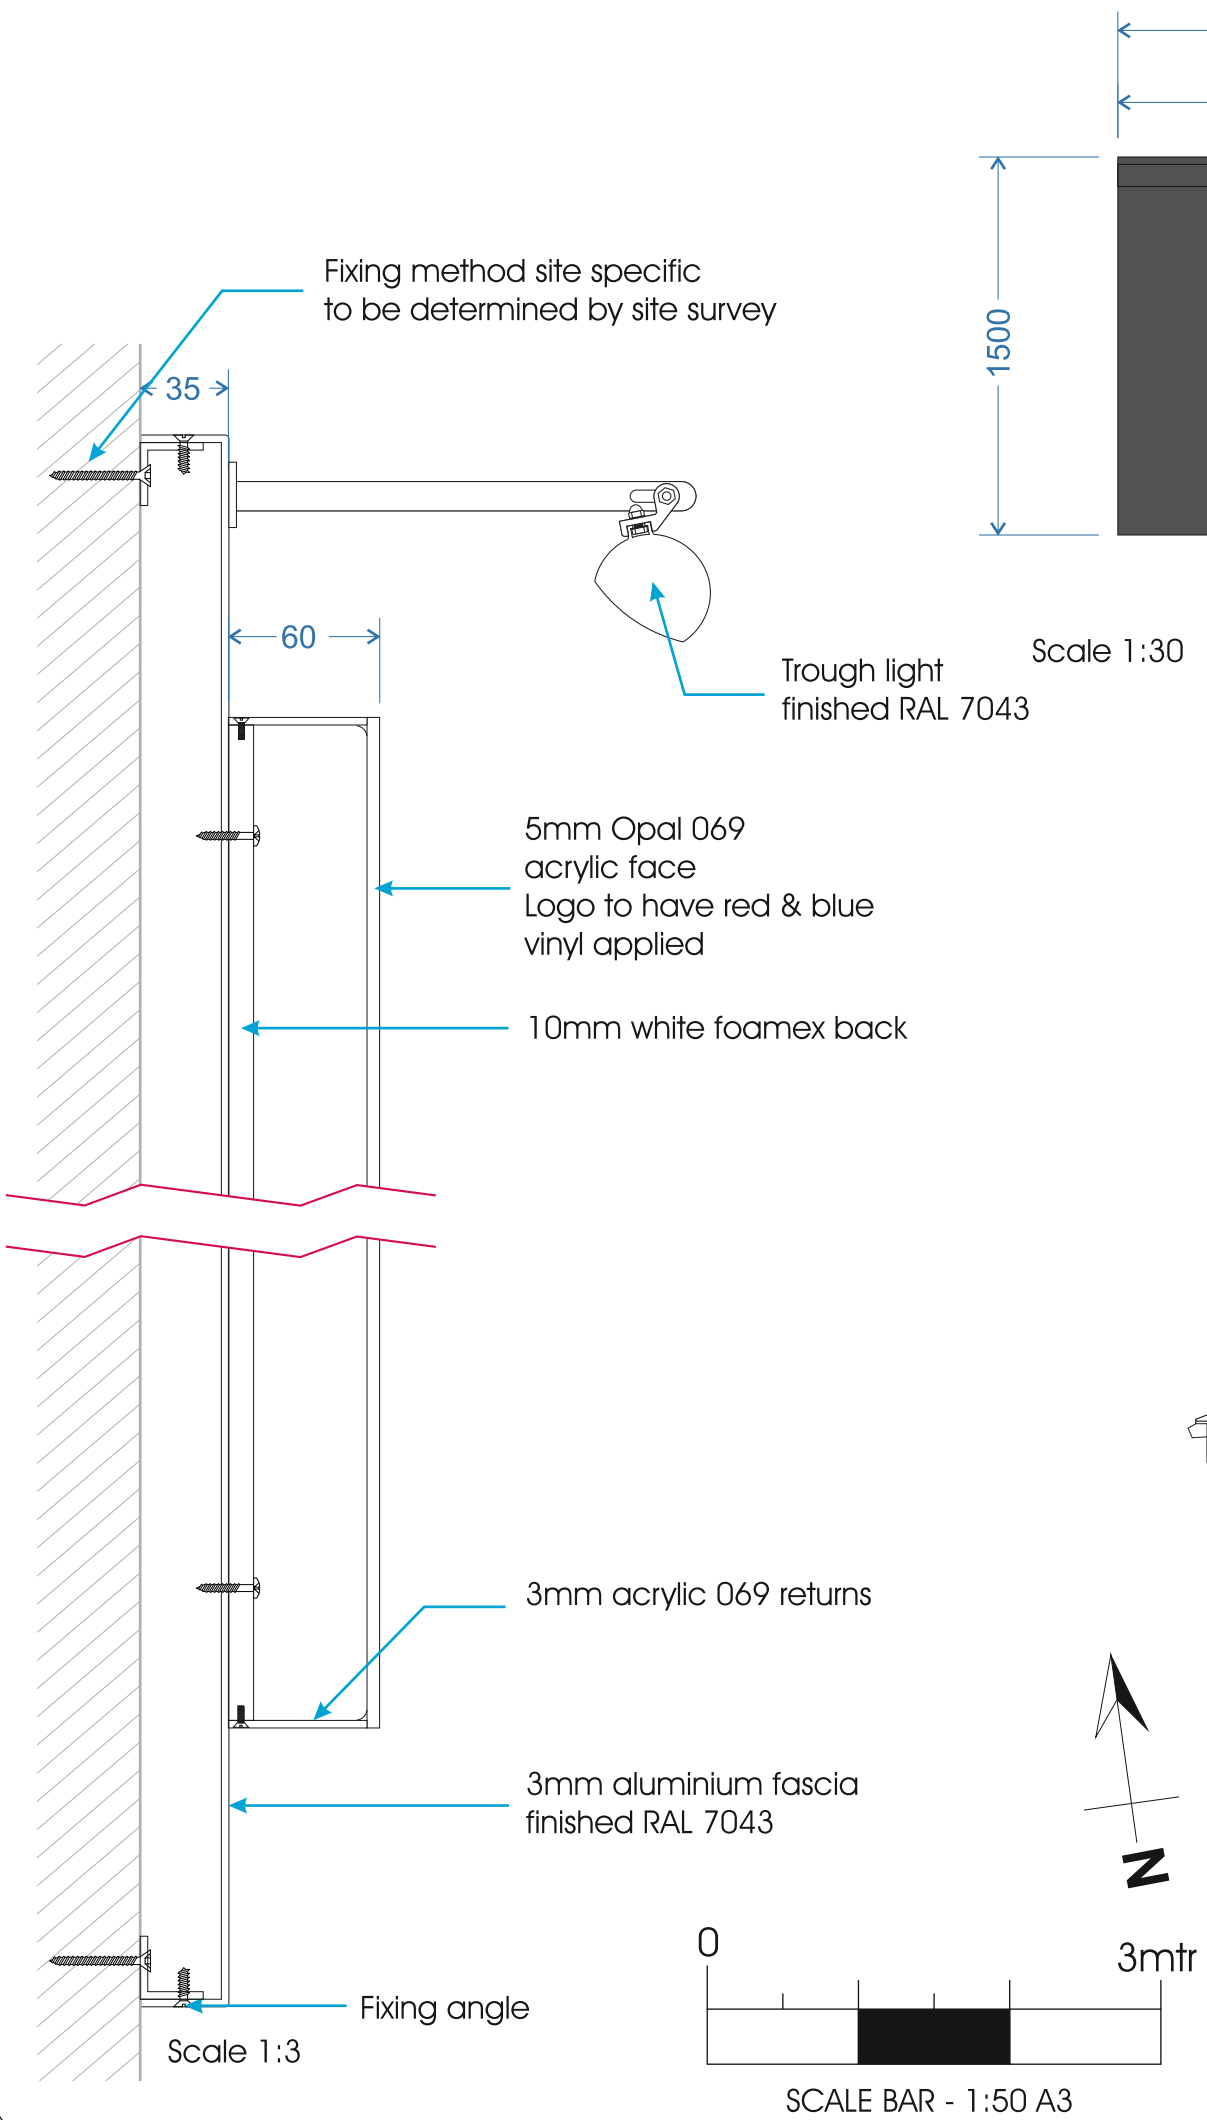


Externally Illuminated Fascia Sign

Folded aluminium background tray finished RAL 7043 traffic grey, satin finish.
Individual built up lettering and logo mounted direct to face.

Lettering and logo to be manufactured from 5mm white 069 acrylic faces
with 3mm white 069 acrylic returns.
Lettering and logo to be complete with foamex backs.
Logo to have self adhesive opaque vinyl detail direct to face.

Fascia to be illuminated via trough lighting finished RAL 7043 traffic grey, satin finish.

Main contractor/others to ensure that a permanent waterproof seal is formed
between the building and the sign via lead/zinc flashing

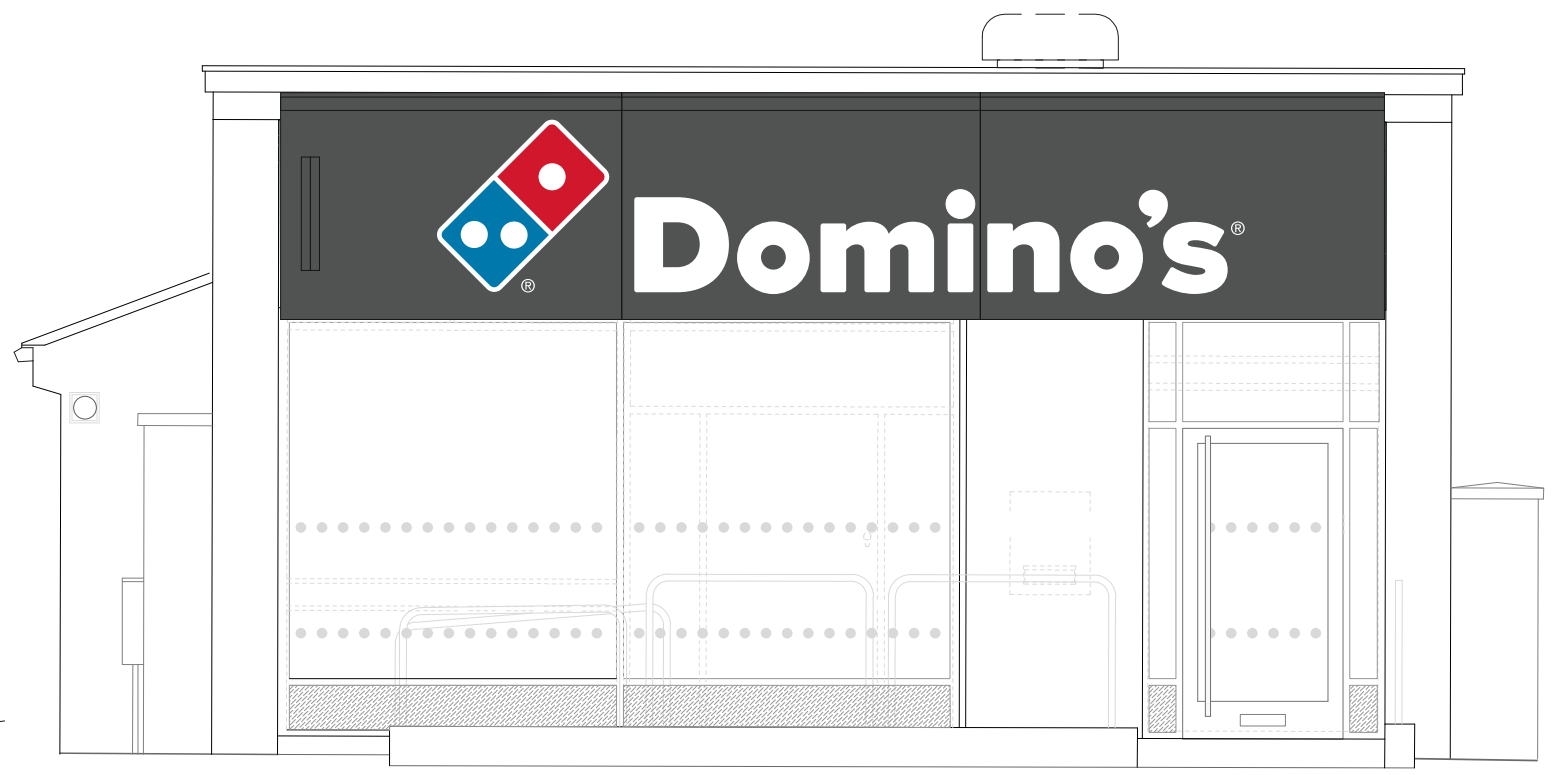

Scale 1:50 - Proposed Elevation

- IP 5701 Gloss White
- 3M 3635-22 Block Out Black/White
- IP 5743T Intense Blue
- IP 5730T Red
- RAL 7043 Traffic Grey B

CLIENT:	Domino's	DRAWING NUMBER:	ES-0322-018	JOB NO:	7933	DRAWN BY:	E.Smith	REV	DATE	BY	DESCRIPTION
PROJECT:	Long Sutton	DATE:	21.03.2022	ITEM REF:	n/a	SCALE:	a/s @A3	A	23.03.22	ES	Fascia detail Change
DESCRIPTION:	Fascia Detail							B	00.00.22	XX	XXXXXX
								C	00.00.22	XX	XXXXXX
								D	00.00.22	XX	XXXXXX
								E	00.00.22	XX	XXXXXX