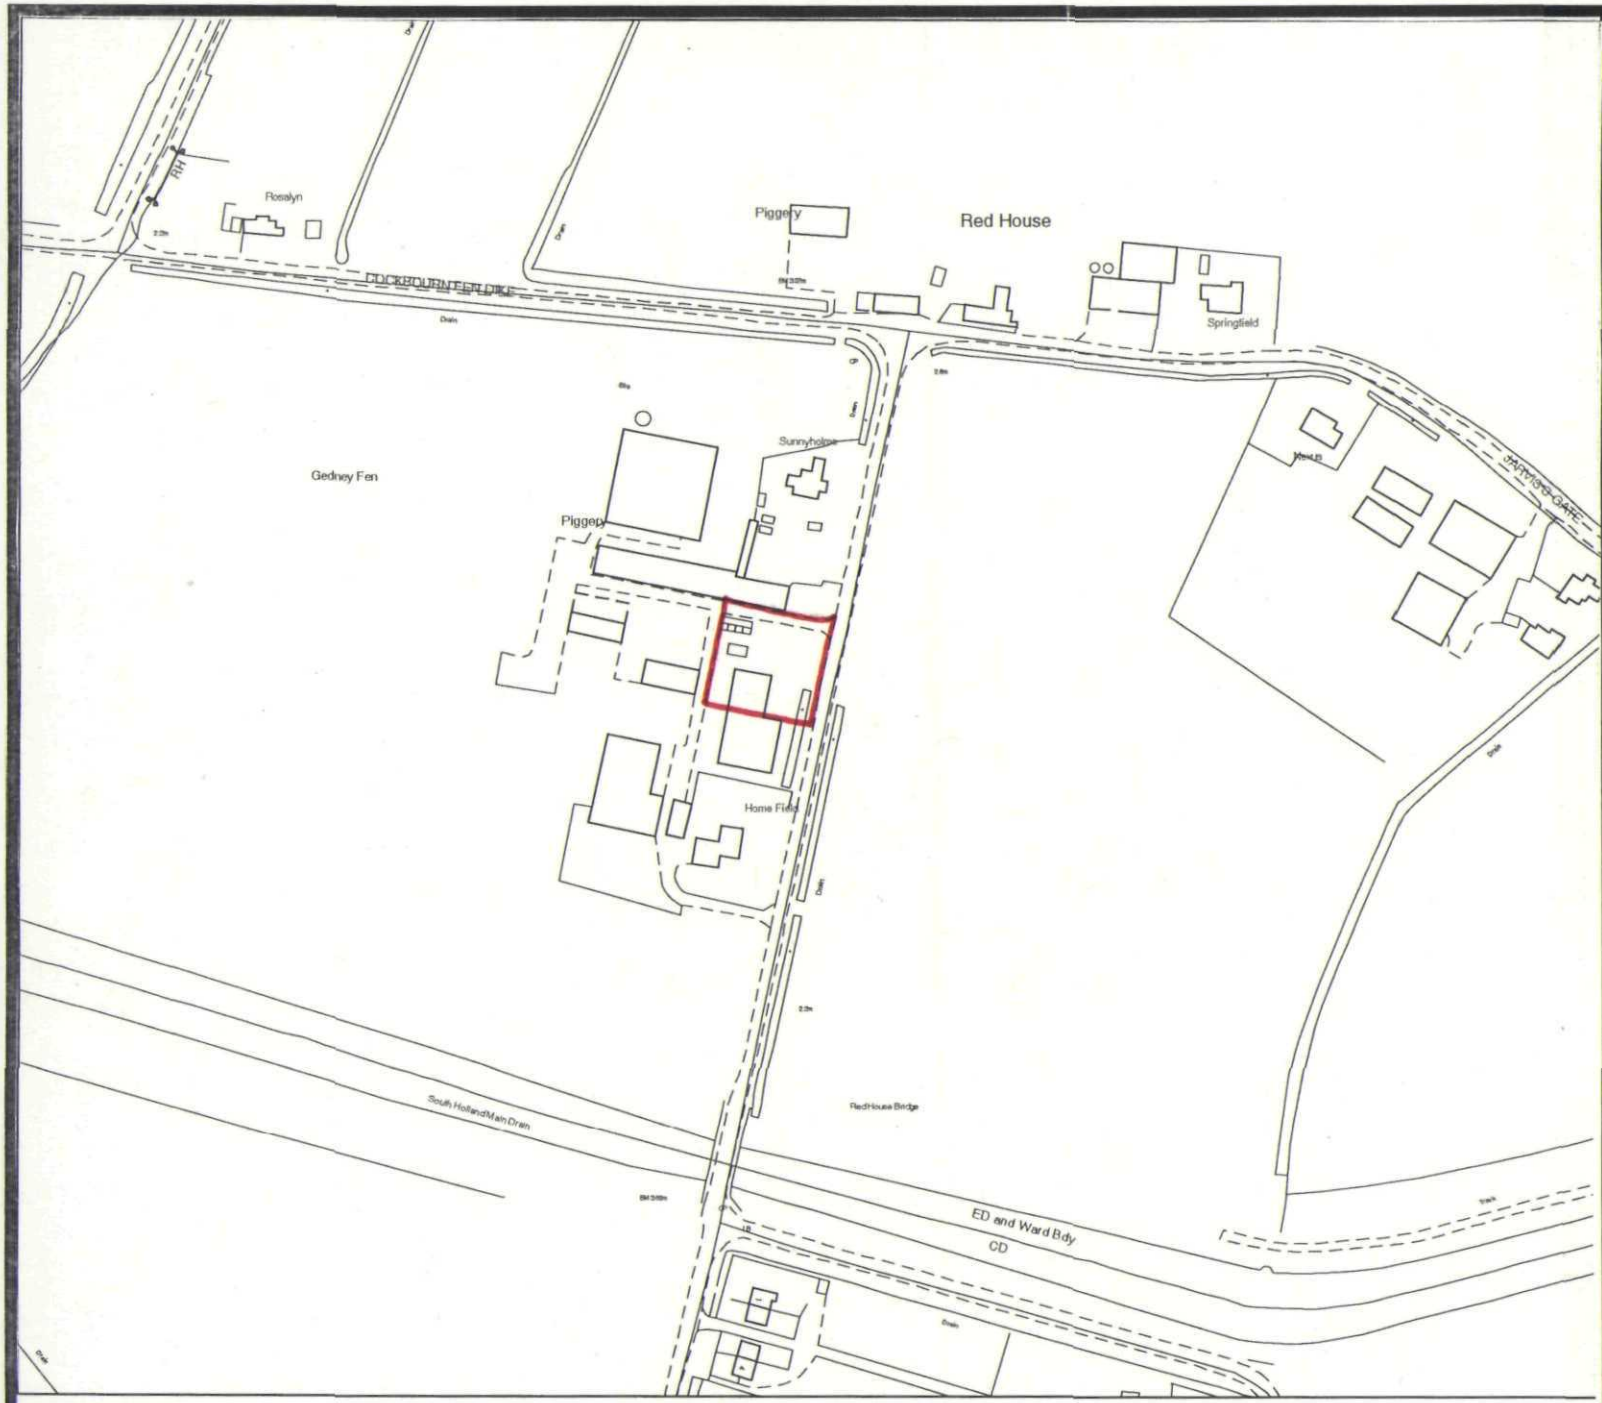

(C) Crown Copyright. South Holland District Council 100018215 01/09/2004 TF3919NE 1:2500

South Holland District Council

Planning & Development

Appeal by

Mr P A Clifton

Appeal Site

Steve Williams
Head of Planning & Development
Council Offices,
Priory Road, Spalding, Lincs
PE11 2XE

Scale: 1:2500	Date: September 2004
Plan 'A'	North ↑