
Mr. J. HEADING
FLAT OUT STAGING LTD

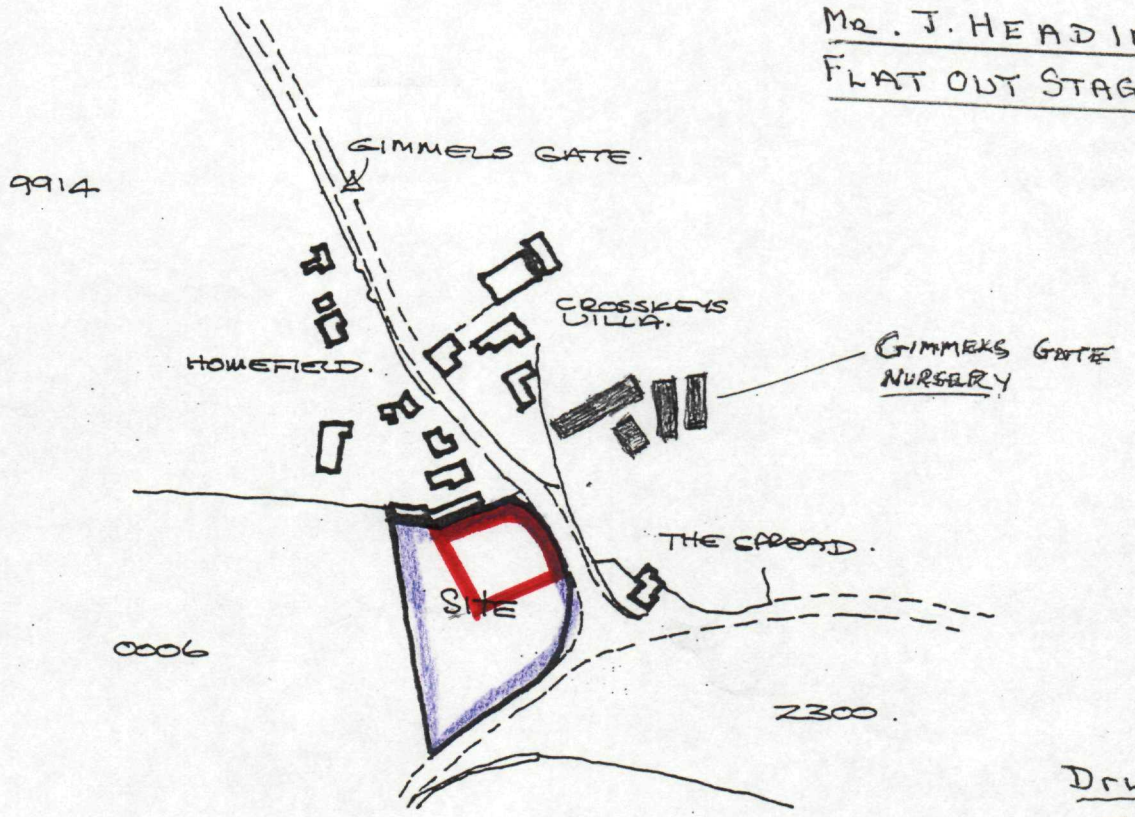


DRWG NO
JH/103

LOCATION PLAN
SCALE 1.2500

SOUTH HOLLAND DC
HOUSING & PLANNING
31 MAR 1999
Ref: 0322/99

DETERMINED PLAN

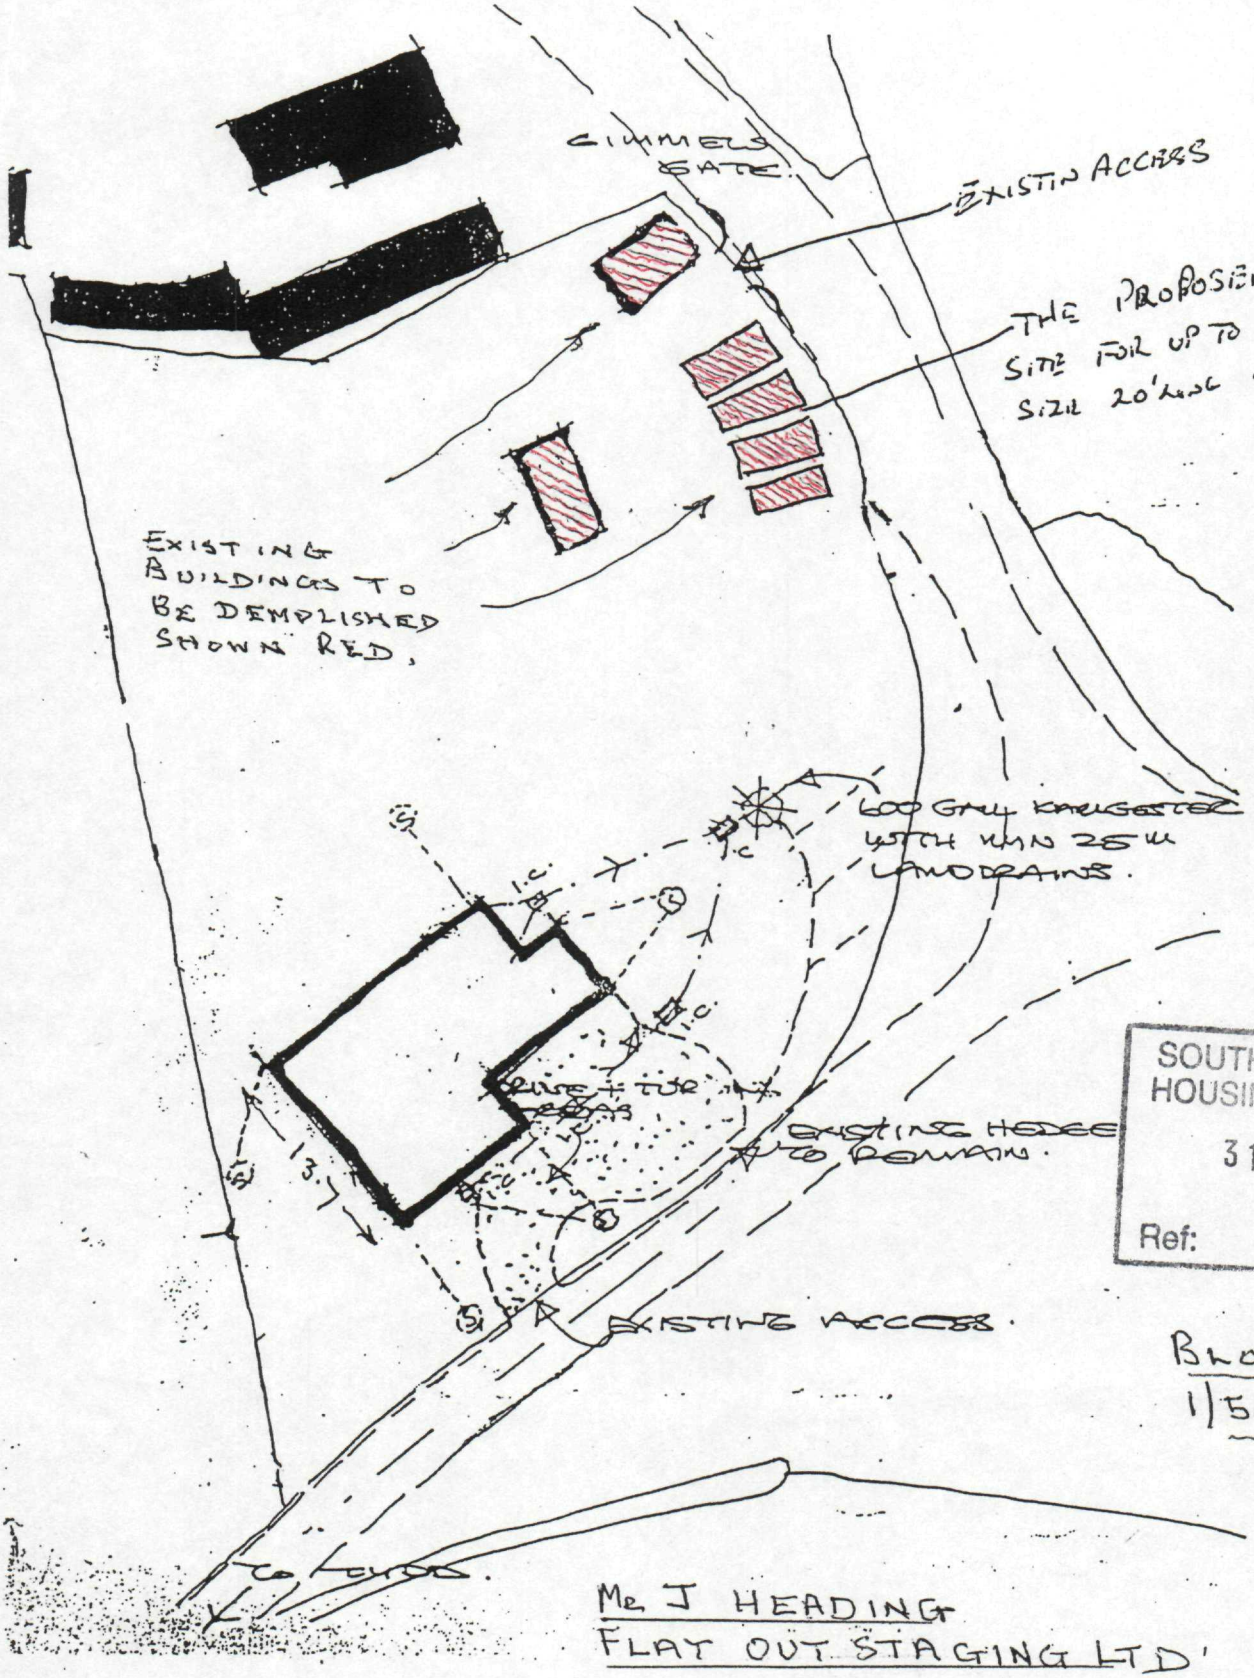


SOUTH HOLLAND DC
HOUSING & PLANNING
31 MAR 1999
Ref: 0322/99

BLOCK PLAN
1/500 SCALE

Mr J HEADING
FLAT OUT STAGING LTD.

TO SHOW AREA BEING DEMOLISHED. DRWG JH/104.

DETERMINED PLAN

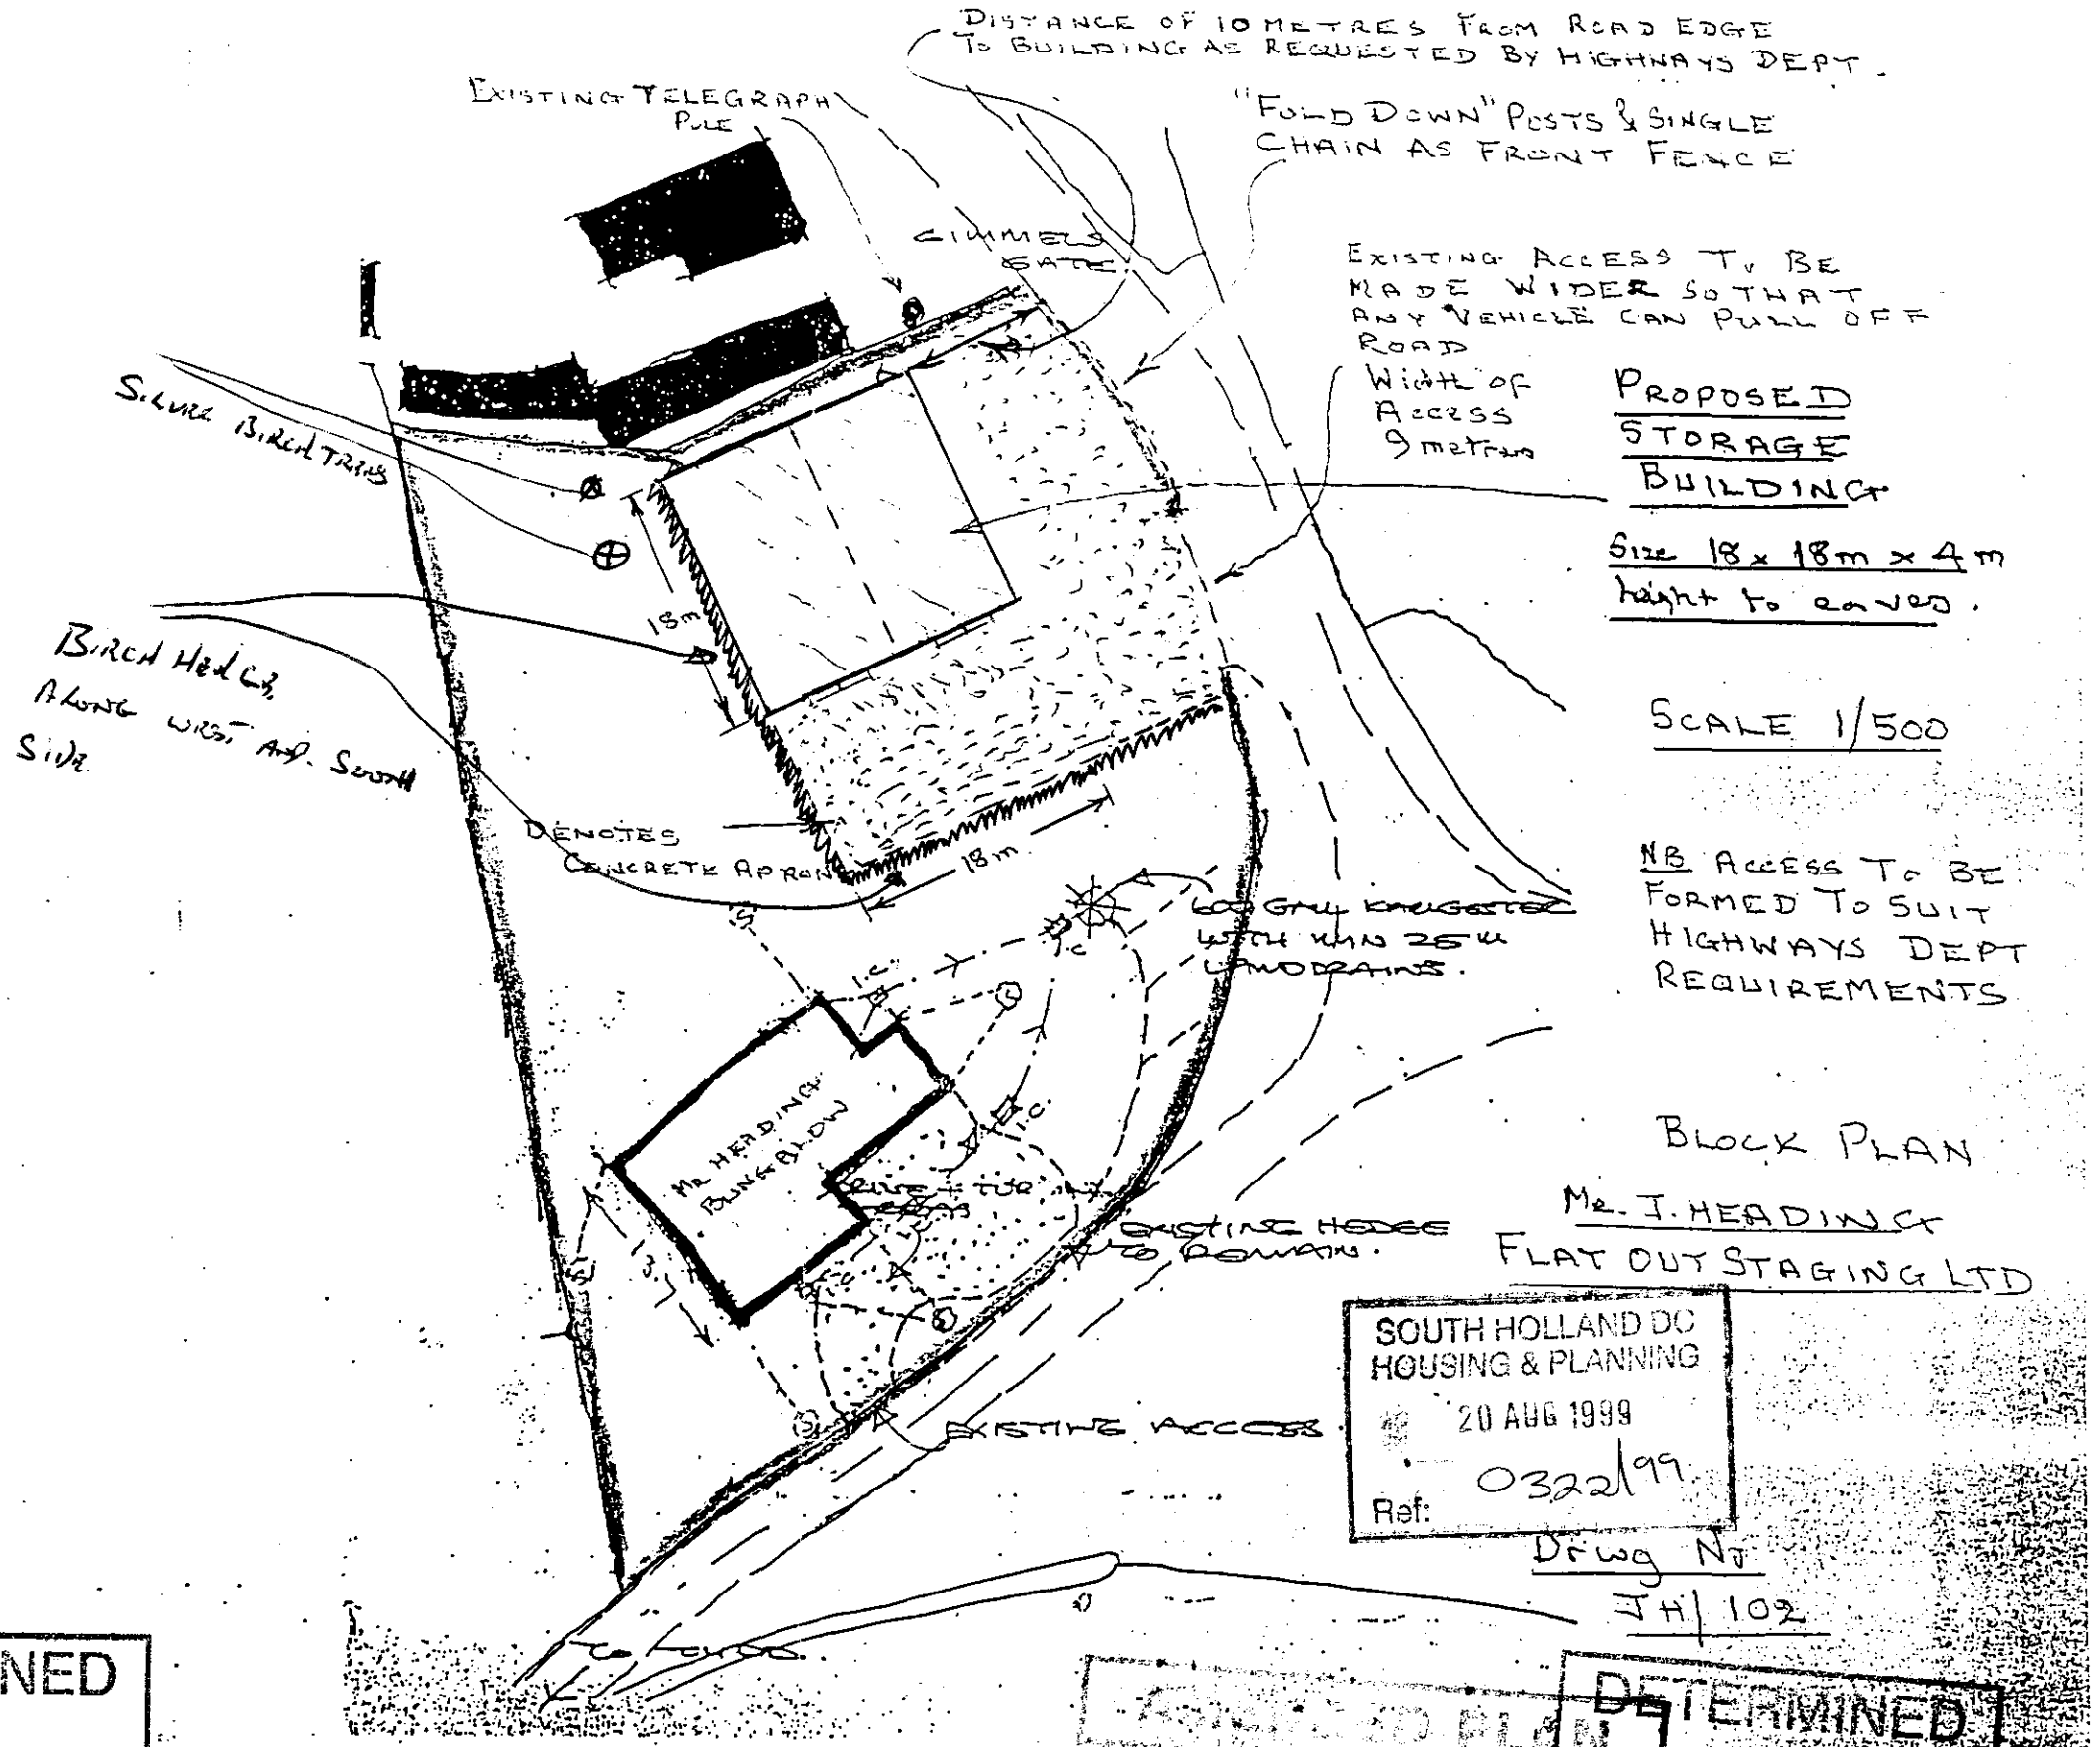

DETERMINED PLAN