SOUTH HOLLAND DISTRICT COUNCIL

Town and Country Planning Act 1990

Advertisement Consent

Reference: H11/0340/93 Received:20-MAY-93 Type:ADVERTISEMENT

Name: National Westminster Bank PLC
Property Management
Central Region, York House
207/221 Pentonville Road
London, N1 9UZ

Agent: Pearce Signs Ltd
Insignia House
New Cross Road
London
SE14 6AB

Description: One projecting sign

Location : 25 Market Place Long Sutton
Spalding Lincs

South Holland District Council hereby give notice that CONSENT HAS BEEN GRANTED for the display of advertisements in accordance with the application and plans submitted, subject to the following conditions:

1 (a) All advertisements displayed and any land used for the display of advertisements, shall be maintained in a clean and tidy condition to the reasonable satisfaction of the Local planning Authority;
(b) Any structure or hoarding erected or used principally for the purpose of displaying advertisements shall be maintained in a safe condition.
(c) Where any advertisement is required under the Regulations to be removed, the removals shall be carried out to the reasonable satisfaction of the Local Planning Authority;
(d) No advertisement is to be displayed without the permission of the owner of the site or any other person with an interest in the site entitled to grant permission.
(e) No advertisement shall be sited or displayed so as to obscure, or hinder the ready interpretation of, any road traffic sign, railway signal or aid to navigation by water or air, or so as otherwise to render hazardous the use of any highway, railway, waterway (including any coastal waters) or aerodrome (civil or military).
(f) This consent shall be for a period of five years.

Reason: Required by the Town and Country Planning (Control of Advertisements) Regulations 1989.

2 The logo only shall be illuminated.

Reason: In the interests of the visual amenities of Long Sutton Conservation Area.

3 The brightness of the advertisement hereby granted consent shall not exceed 510 candelas per square metre.

Reason: In the interests of the visual amenities of the Long Sutton Conservation Area.

4 The minimum height clearance between the underside of the projecting sign

SOUTH HOLLAND DISTRICT COUNCIL

and the level of the pavement shall be 2.1 metres.

Reason: In order to allow the safe passage of pedestrians beneath the projecting sign.

5 The existing logo sign shall be removed before the projecting sign is erected.

Reason: To avoid a clutter of advertisements in the interests of the visual amenity of Long Sutton Conservation Area.

Director of Planning and Building Control Services
23-JUN-93 H11/0340/93

This decision refers only to that required for the purposes of the Town and Country Planning Act and not for Building Regulations or any other legislation. See enclosed notes relating to rights of appeal.

BRIAN SMITH Dip TP MRTPI Director of Planning & Building Control Services

Planning & Building Control Department, Council Offices, Priory Road, Spalding, Lincolnshire. PE11 2XE (Tel: 0775 761161)

OFFICE COPY

Model form prescribed by the Department of the Environment Circular 11/84
(Welsh Office Circular 18/84)

You are advised to read the accompanying notes before completing any part of this form.

APPLICATION FOR CONSENT TO DISPLAY AN ADVERTISEMENT

Town and Country Planning Act 1971

The Town and Country Planning (Control of Advertisements) Regulations 1984

H11/0340/93
14 APR 1993

Completed copies of this form and the drawing specified overleaf (see note 3) should be sent to:—

1. APPLICANT (Block capitals please)

Full Name: National Westminster Bank PLC
Property Management, Central Region

Address: York House, 207/221 Pentonville Road
London

Postcode: N1 9UZ

Tel. No.: 071 239 8543

2. AGENT (if any) (Block capitals please)

Full name: Pearce Signs Ltd

Address: Insignia House
New Cross Road
London

Postcode: SE14 6AB

Tel. No.: 081 692 6611

3. Full postal address or location of the land on which the advertisement is to be displayed.

25 Market Place
Long Sutton
Nr. Spalding. Lincs

4. State the purpose for which the land or building is now used.

Business Premises

5. (a) Has the applicant an interest in the land?
YES/[redacted]*

(b) If NO, has the permission of the owner, or of any other person entitled to give permission for the display of the advertisement been obtained? (See note 4).
YES/NO*

6. (a) State the nature of the advertisement (e.g. hoarding, shop sign, projecting sign, etc.).

One projecting Sign

(b) Is the advertisement already being displayed?
[redacted]/NO*

7. (a) Will the advertisement be illuminated?
YES/[redacted]* Part Only.

(b) If YES, state the type of illumination (e.g. internally, externally, floodlighting, etc.).

Internally.

(c) Will the illumination be static or intermittent?

static

8. Period for which consent is sought (See note 2).

Maximum

9. Any additional information which you may wish to supply.

* Delete as appropriate

I enclose a cheque or money order for the appropriate fee (See note 6) of £ 33

Signed ..... (~~applicant~~/agent)

Date 8 April

APPLICATION ASSESSMENT

Notes for Case Officer

Site Inspection

Accuracy :
Neighbours : Existing logo on wall itself.
Boundaries : Church adjacent with.
Site Features : Market Place.

Inspected by DMG
Date 26/5

Site Notice posted by DMG
Date 26/5 –
Expiry

Individual Resident Notices required:

Addresses to be sent to –

Addresses delivered to –

Case Officer Conclusions DMG 2/6
Within Conservation Area.
Replacement of existing logo.
"Neutral" development therefore considered acceptable.
more than 2.1 m above highway.

RECOMMENDATION

COMMITTEE

Departure from Policy .....

Ward Member request .....

Recommend approval against material objection .....

Other circumstances viz: .....

Change to Committee recorded:

Decision confirmed as agenda:

DELEGATED/~~Non-Del~~

Case Officer Recommendation

Approve (or equiv)

Refuse (or equiv)

Signed DMG Date 2/6

Notes:



Disabled
~~Prev conditions~~
~~Amended plans –~~
~~Dwg no:~~
~~Received:~~

Conditions/~~Reasons~~ (cont overleaf)

(1) TL 4

(2) The logo only shall be illuminated

Reason: In the interests of the visual amenities of Long Sutton Conservation Area.

(3) SCC1 — 510 candelas per sq metre. Reason: In the interests of the visual amenities of Long Sutton Conservation Area.

(4) The minimum height clearance between the underside of the projecting sign and the level of the pavement shall be 2.1 metres. Reason: In order to allow the safe passage of pedestrians beneath the projecting sign.

(5) The existing logo sign shall be removed before the projecting sign is erected.

Reason: To avoid a clutter of advertisements in the interests of the visual amenity of Long Sutton Conservation Area

DC INSTRUCTION SHEET

APPLICATION REF:

Directions

Art 7 (Outlines)

☐ RM checklist

	Sit	Des	Ext	Acc	Land
Previous					
Current					
Required					

Reg 4 Scale drawing.... Highway S/W.... Agric appraisal....

☐ Non Std

Precise details:

Direction authorised by Senior Officer..... Date.....

Revalidation after Direction

Information satisfactory Signed..... Date.....

Valid date:

Amended description

Reconsultations:

All.....
Specified:

Unsatisfactory –
Further direction:
Signed.....
Senior Off.....

Precise details:

Consultation/Publicity Required

	Publicity:	Consultations:	
Departure	.....	County	.....
Setting of LB	.....	E Heritage	.....
Public Right of Way	.....	Societies	.....
Discretionary	.....		

Extra Consultations:

Transport	D/Transp A15	..... *		
	D/Transp A18	.....		
	B Rail	.....		
Environment	Env Services	.....		
	NRA	.....		
	Env Assess	..... G *	Specify:	
Conservation	LB Demolish	..... G *	Standard	
	Eng Heritage	.....		
	Archaeology	..... G	Specify:	
	Consultant	.....		
	Other	.....	Specify:	
Hazards	HSC Group	..... G *	Standard	
	Specific	..... G	Specify:	
Other		.....	Specify:	

Note
* Longer expiry
G Group available

Case Officer DAVID GEDNEY

Senior Officer Confirmed ..... Date..... Recorded DC....

ADMIN RECORD SHEET

Initial

Submitted Fee £33.

Receipt No P2542

Date first Rec'd 14 APR 1993

Registration

Reference H11/0340/93

Cross-Ref N/A

Date 15/4/93

Validation

TYPE ADVERT.

Site area
No of dwellings
Floorspace

Earlier permission – Ref:
New/Redevelop/Use/Ext/Alt/Works

Description to be recorded

Invalid						
	Site plans	✓	Fee		Inaccurate	
	Certificate		Fee (not free)		Incomplete	
					Unclear	

Fees — Correct fee £33

Nil fee
Discounted

Previous app – ref:
Type of app
Reason:

Additional £
Refund £

Receipt No
Voucher No

Date
Date

Information

Index sheet 210 OS Plots
Grid ref 543180 329910

Ward H Parish L. SUTTON

Inside IBD YES Inside LP area YES

Constraints:


4	CA Cons Area		TR Rural
			BP TR proposed 67m
	LB Listed – Grade:		LC Level Cross
	ARC Archaeology		FP Footpath
	AM Ancient Mon		
	SSI Special Int		TPO Tree Pres
	Hazards –		HAZ Site
			AIR Safeguard
	Dist Bound		LIN Elect
			PIP Pipe
	Other:		CON Waste/contamin

Linked to site Ref

Linked to property Ref
0310098

Planning Records:
Earlier apps
69/88
74/88
194/88
1079/89
189/71

B Reg Records:
Already submitted – Ref:
Request needed
Requested

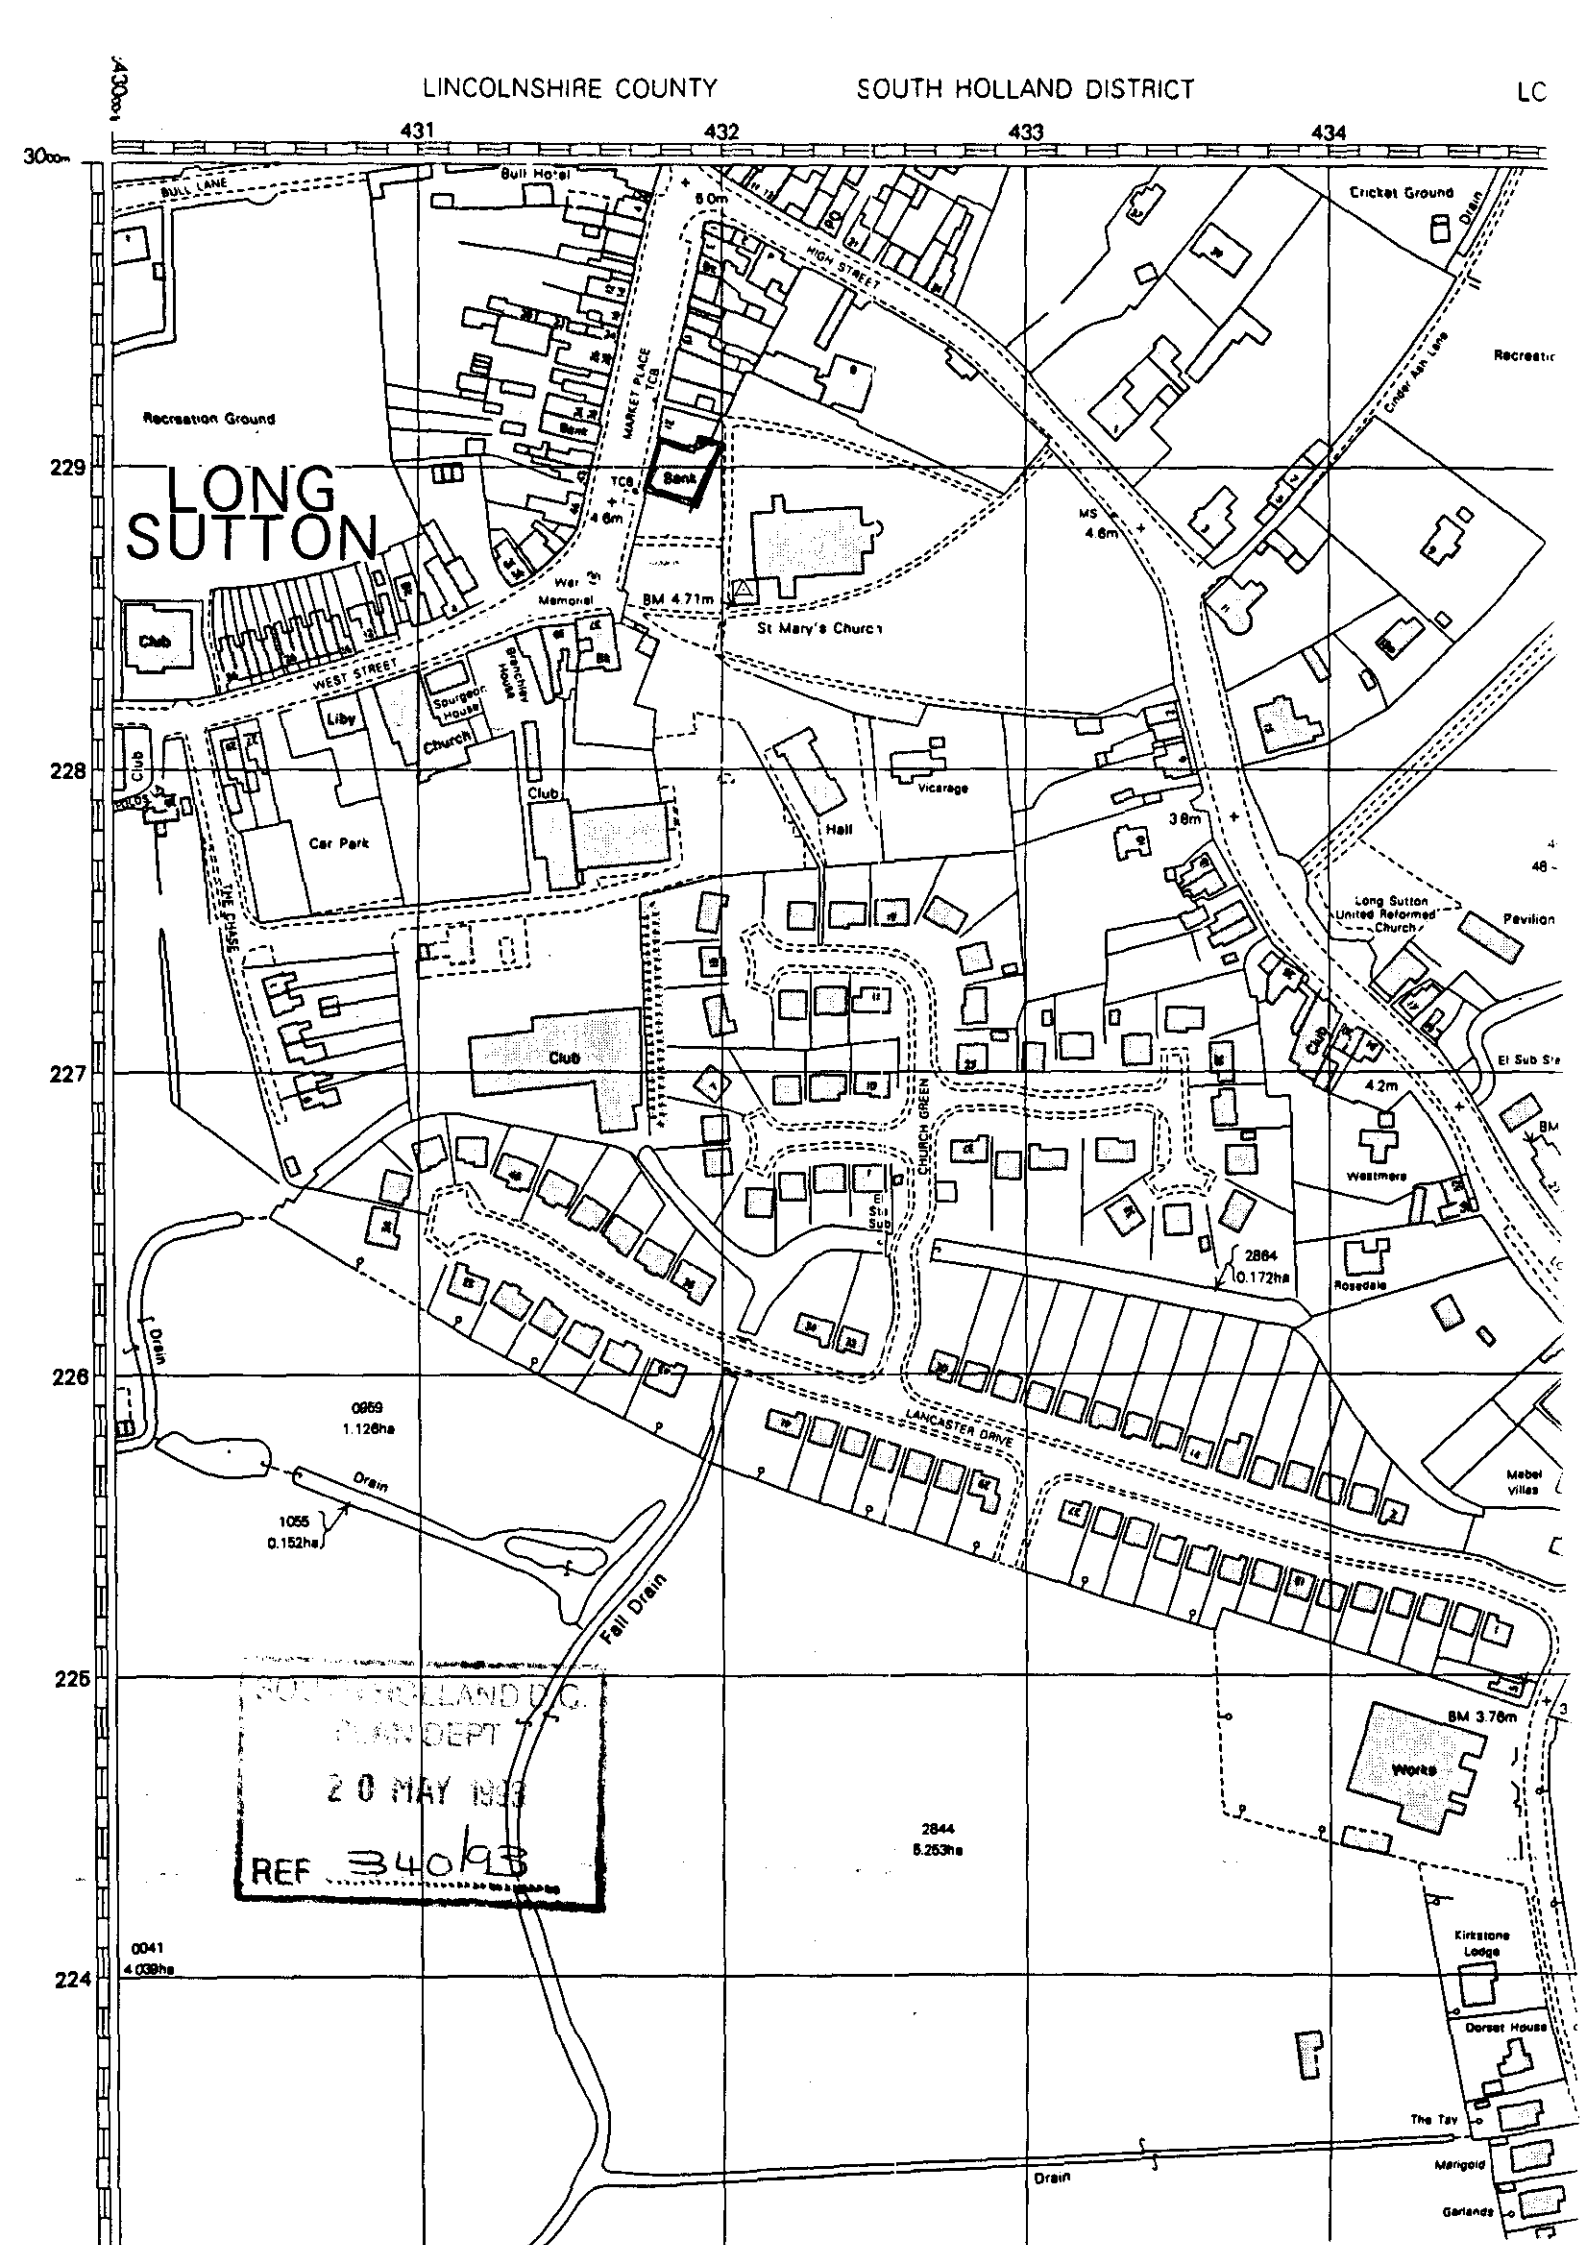
LINCOLNSHIRE COUNTY
SOUTH HOLLAND DISTRICT
LC
431
432
433
434
LONG SUTTON
Recreation Ground
Bull Hotel
BULL LANE
HIGH STREET
MARKET PLACE
TCB
Bank
Cricket Ground
Drain
Cinder Ash Lane
Recreatic
MS
4.6m
BM 4.71m
St Mary's Church
War Memorial
WEST STREET
Club
Liby
Surgeon House
Branchley House
Church
Club
Car Park
THE CHASE
Vicarage
Hall
3.8m
Long Sutton United Reformed Church
Pavilion
El Sub Sta
4.2m
BM
Westmere
Rosedale
CHURCH GREEN
El Sub Sta
2884
0.172ha
LANCASTER DRIVE
Mebel Villas
0959
1.126ha
Drain
1055
0.152ha
Fall Drain
2844
5.253ha
BM 3.78m
Works
Kirkstone Lodge
Dorset House
The Tay
Marigold
Garlands
Drain
0041
4.039ha
SOUTH HOLLAND D.C.
PLAN DEPT
20 MAY 1993
REF 340/93
229
228
227
226
225
224
430000
300m

BRIAN SMI Dip TP MRTPI
Director of Planning & Building Control Services
Planning & Building Control Department,
Council Offices,
Priory Road, Spalding,
Lincolnshire. PE11 2XE

Telephone: (0775) 761161
Fax: (0775) 710772

SOUTH HOLLAND DISTRICT COUNCIL

H11/0340/93

ADVERTISEMENT

Applicant: National Westminster Bank PLC Agent: Pearce Signs Ltd
Tel: 071 239 8543 081 692 6611

Description: One projecting sign

Location: 25 Market Place
Long Sutton
Spalding
Lincs

Valid date:	20-MAY-93	Terminal date:	15-JUL-93
Target dates:		Target Committee:	13-JUL-93
To case officer	27-MAY-93	Report deadline:	29-JUN-93
Inspected by	03-JUN-93		
Extra contacts	10-JUN-93	Case Officer:	
Report if not clear by	24-JUN-93	D M GEDNEY	

DEVELOPMENT/CONSTRAINTS

Size:
Category: Misc works
Listed building: Other Constraints:
Conservation Area: LONG SUTTON

CONSULTATIONS CARRIED OUT

		Sent	Expiry
Site/Press Advert CSA		28-MAY-93	18-JUN-93 ✓
Clerk to Long Sutton	0406 362402	24-MAY-93	07-JUN-93
Cllr D A Tennant		24-MAY-93	31-MAY-93
Cllr E J Clarey	0406 363141	24-MAY-93	31-MAY-93
Cllr M D Booth	0406 350034	24-MAY-93	31-MAY-93

L.C.C. - Obs attached - JE & 27/5/93.

B SMITH Dip TP MRTPI
Director of Planning & Building Control Services
Planning & Building Control Department,
Council Offices,
Priory Road, Spalding,
Lincolnshire. PE11 2XE

Telephone: (0775) 761161
Fax: (0775) 710772

SOUTH HOLLAND DISTRICT COUNCIL

Application no: H11/0340/93

Applicant: National Westminster Bank PLC
Property Management
Central Region, York House
207/221 Pentonville Road
London, N1 9UZ

Agent: Pearce Signs Ltd
Insignia House
New Cross Road
London
SE14 6AB

Description: One projecting sign

Location: 25 Market Place Long Sutton
Spalding Lincs

Type: ADVERTISEMENT

Date received: 20-MAY-93

24-MAY-93

Dear Sir/Madam

CONSULTATION WITH PARISH COUNCIL

I have received an application for the above proposal and enclose a copy for your information. Any observations which the Parish Council wish to make should be set out below and returned to me by 07-JUN-93. If no observations have been received by that date, it will be assumed that the Parish Council have no comments to make. The officer dealing with this application is D M GEDNEY

Yours faithfully
B SMITH
Director of Planning and Building Control Services

Clerk to Long Sutton PC
56 Garnsgate Road
Long Sutton
Spalding Lincs
PE12 9BT

FOR PARISH COUNCIL USE ONLY

Comments:

No objections

S.H.D.C. PLANNING DEPT.
RECEIVED
- 2 JUN 1993
DG

Signed: M. Batchelor

SPG 28.5.93

Public Notices

PLANNING APPLICATION

NOTICE IS HEREBY GIVEN that application has been made to the Council in respect of the following proposals.

H18/0458/93 ASB - Greenworld Limited

Wood fibre processing/packing plant, portal frame building, offices, storage, screening, fencing, car parking, etc.

North: A17 Sutton Bridge, Sutton Bridge, Spalding, Lincs - FULL

The following proposal(s) involve, or affect the setting of, a building listed by the Secretary of State for the Environment as a building of special architectural or historic interest, and/or affect the character of a Conservation Area.

H11/0340/93 National Westminster Bank PLC

One projecting sign DG

25 Market Place, Long Sutton, Spalding, Lincs - ADVERTISEMENT

Applications and plans showing the above proposals can be inspected at the Planning Department, Priory Road, Spalding, during normal office hours. Any comments should be sent to me within 21 days of this notice, quoting the relevant reference number.

SOUTH HOLLAND DISTRICT COUNCIL

B. SMITH
Director of Planning and Building Control Services

May 28, 1993.

4e8060

GOODS VEHICLE OPERATOR'S LICENCE

TINSLEY FOODS LTD, of Sluice Road, Holbeach St Marks, Spalding, Lincs PE12 8HF is applying to replace with change a licence to use Tinsley Foods Ltd: Factory Site, Sluice Road, Holbeach St Marks, Spalding, Lincs as an operating centre for 25 goods vehicles and 35 trailers.

Owners and occupiers of land (including buildings) in the vicinity of the operating centre or centres, who believe that their use or enjoyment of that land will be prejudicially affected, may make written representations to the Licensing Authority at Eastern Traffic Area, Terrington House, 13-15 Hills Road, Cambridge, CB2 1NP within 21 days following the publication of this notice.

Representors must at the same time send a copy of their representations to the applicant at the address given at the top of this notice.

4e8101 187/507 SG28-5

RE: ROSY WOODS DECEASED

PURSUANT TO THE TRUSTEE ACT 1925

NOTICE IS HEREBY GIVEN that any person having a claim against or an interest in the estate of Rosy Woods, late of Southernwood Residential Home, 20 Matmore Gate, Spalding, Lincolnshire PE11 2PN, who died on the 4th day of April, 1993, is hereby required to send particulars in writing of their claim or interest to the undersigned, the Solicitors for the said Executor, Peter Start, on or before the 11th day of August, 1993, after which date the Executor will proceed to distribute the assets of the said deceased amongst the persons entitled thereto having regard only to the claims and interests of which he shall then have had notice.

Dated this 21st day of May, 1993.

CRUSTS,
Solicitors for the said Executor.
"Highbury", 64 Pinchbeck Road,
Spalding, Lincolnshire.

4eSWVN 8023 187/507 SG28-5

Work Wanted

PLUMBER requires anything considerec 32355.

DO YOU NEE HELP IN TH SCHOOL HOLIDAYS?

European studer wishing to impro their English looking for suitat work - families c other - during Ju August and September **Please telephone Mrs Blythe on 0664 76 241** *for further detail*

ARE YOU LOOK FOR A HOME IN SOUTH LINCOLNSHIRE AREA

Then contact our Estate Agents on Property pages helpful, professi advice.



SPECIAL OFFER

8' X 6' T&G SHEDS only £175
Delivered including treatment and glass
8' x 8' SUMMERHOUSES from £299 DELIVERED
other sizes available

HALLGATE TIMBER

Open seven days a week, 8.00am - 8.00pm
Tel: 0406 363805

4d7751

Party Tent Hire

Weddings - Parties - Functions



Self-assembly or erected. Mid-week and weekend rates. From 20' x 20' upwards (can be split to 10' x 20') waterproof, flame resistant. We also hire tables,chairs, linings and flooring, wooden or matting


SIMONS ✧ CALVERT

Fourth Drove, Fengate. Tel: (0733) 347674. Evenings(0733) 345673

Sell-it

CAR roof rack, brand new, fits most cars, £.70. Tel 0406 370375.
SERVIS multi-vent tumble drier, vgc, £35. Tel 0406 370375.
MOTHERCARE nappy bucket and 12 Terry nappies, good condition, £10. Tel 0406 351121.
GOOD quality orienteering compass with mirror, exc cond, ideal for ramblers, etc, £12. Tel 0406 24215.
EX-FARM pig trough, £25. Tel 0205 722111, will deliver.
HARRY HALL riding jacket, size 18, worn very little, £50. Tel 0775 640307.
LADY'S Raleigh cycle, vgc, £50. Tel 0775 767280.
MATERNITY summer clothes, various items, size 12-13, all exc cond, £35. Baby clothes, various, 0-3, 3-6 months, boy/girl, all exc cond. Tel 0775 750341.
OLD farmhouse kitchen armchair, Grandad type, painted white, £50. Tel 0205 Boston 722111, will deliver.
LADY'S cycle, fitted 3 speed, good cond, £35. Tel 0778 342659.
BRAUN electric liquidiser, with grounder attachment, £15. Tel 0775 769246.
BOY'S red Raleigh racing cycle, suit 8-10 years, good cond, £35. Tel 0775 680341.
BRAUN electric blender, with wall stand, £10. Tel 0775 769246.
MODERN bedroom unit, 3 pieces, teakc colour good condition, £50. Tel 0406 22404.

Sell-it

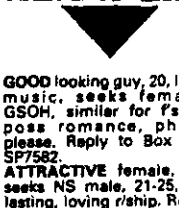

GOOD looking guy, 20, l music, seeks fema GSOH, similar for f's poss romance, ph please. Reply to Box SP7582.
ATTRACTIVE female, seeks NS male, 21-25, lasting, loving r/ship. R to Box No. SP7584.
ATTRACTIVE farmer, vorced, 45, slim, likes ing out, music, sport, ture, etc, would like to slim, modern, cla female, 30-45, for long f/ship. Reply to Box SP7590.
FUN loving prof male, would like to meet modern female, 35-45, would like plenty of romance, come on who is going to be the one?. Reply to Box SP7592.
ATTRACTIVE slim, blo 25, 1 son, searching good looking, caring 24-33, to share good and laughter, ALA, p app. Reply to Box SP7607.
LONELY lady, 47, va ints, seeks gent for f maybe romance, age material. Reply to Box SP7611.
LADY, mid-40s, own h car, NS, looking for so single man, to share pleasures with. Repl Box No. SP7612.
HOME loving lady, 50s, looking for male pany, for evenings at h and evenings out. Rep Box No. SP7613.

SINCERE caring lady, would like to meet si gent. Reply to Box SP7561.
MALE, 30, kind, ca loves children, seeks 22-32, for f/ship, rom ALA. Reply to Box SP7573.

ATTRACTIVE, slim, pr sioal female, 36, new area, wishes to meet

PLANNING APPLICATION

Notice is hereby given that application has been made to the Council in respect of the following:

PROPOSAL IN CONSERVATION AREAS

The proposal may affect the character or appearance of the Conservation Area of LONG SUTTON .

Reference No: H11/0340/93
Description: One projecting sign

Location: 25 Market Place
Long Sutton
Spalding
Lincs

Applications and plans showing the proposal(s) may be seen during office hours at the Planning Department, Council Offices, Priory Road, Spalding. Any observations should be sent to me by 18-JUN-93 quoting the above reference number.

B Smith
Director of Planning and Building Control Services

28-MAY-93

SOUTH HOLLAND DISTRICT COUNCIL

LINCOLNSHIRE COUNTY COUNCIL
DEPARTMENT OF HIGHWAYS AND PLANNING

FORM NO: H/A/3B

To: South Holland District Council Application Reference H11/0340/93.

Form of notification by the County Director of Highways and Planning for DEVELOPMENT AFFECTING HIGHWAYS

With reference to the application dated 8 April 93 relating to the following proposed development:

1. National Grid Reference of a central point on site

horizontal				vertical		

2. Address or location

25 Market Place, Long Sutton.

3. Name, classification and number of road

4. Date application referred 27/5/93

5. State whether outline, detailed application etc.

Advertisement

6. Description of proposed development/change of use including access details

Projecting sign

7. Delete as appropriate

Notice is hereby given under the provisions of article 15 of the Town and Country Planning General Development Order, 1988, that the County Council as local highway authority:—

~~a. Does not wish to restrict the grant of permission.~~

(b.) Requests that any permission given by the local planning authority shall include the conditions shown overleaf.

~~c. Requests that the local planning authority refuse the application (reason overleaf).~~

d. Requests the local planning authority to complete Form T.R. 108 para ~~10b as shown overleaf.~~

Date: 27/5/93 Signed: J Emmerson
Director of Highways and Planning

CONDITIONS:—

Delete as appropriate

(i) For applications where items are to be reserved for subsequent approval in consultation with the Director of Highways and Planning

(ii) For other applications

1. The minimum height clearance between the underside of the projecting sign and the level of the pavement shall be 2·1 metres.

Delete as appropriate

(i) REASONS FOR a, b, or c overleaf

(ii) COMMENTS FOR FORM T.R. 108 para 10b

1 In order to allow the safe passage of pedestrians beneath the projecting sign.

Note:— use continuation sheet(s) as necessary.

BRIAN SMITH Dip TP MRTPI
Director of Planning & Building Control Services
Planning & Building Control Department,
Council Offices,
Priory Road, Spalding,
Lincolnshire. PE11 2XE

Telephone: (0775) 761161
Fax: (0775) 710772

SOUTH HOLLAND DISTRICT COUNCIL

VAT Reg No 121 5277 01

OFFICIAL RECEIPT - APPLICATION FEES

Receipt No : P2542
Date received : 14-APR-93

Received from

Pearce Signs Ltd.

Address

Insignia House
New Cross Road
London

Fee paid	£	33.00
VAT	£	0.00
Total received	£	33.00

Cash/Cheque : Cheque

Signed.....K.T. LOWE...
(Authorised Collector)

FILE COPY

BRIAN SMITH Dip TP MRTPI
Director of Planning & Building Control Services
Planning & Building Control Department,
Council Offices,
Priory Road, Spalding,
Lincolnshire. PE11 2XE

Telephone: (0775) 761161
Fax: (0775) 710772

FILE COPY

SOUTH HOLLAND DISTRICT COUNCIL

Application no: H11/0340/93

Applicant: National Westminster Bank PLC
Property Management
Central Region, York House
207/221 Pentonville Road
London, N1 9UZ

Agent: Pearce Signs Ltd
Insignia House
New Cross Road
London
SE14 6AB

Description: One projecting sign

SOUTH HOLLAND DC
PLANNING
20
REF Valid

Location: 25 Market Place
Long Sutton
Spalding
Lincs

Type: ADVERTISEMENT

Date received: 14-APR-93

15-APR-93

Dear Sir/Madam

NOTICE THAT APPLICATION IS INVALID
Requirement for additional information, fees etc

Your submission for the above has been received, but I regret that it cannot be dealt with as it stands. Please provide the following:

Four 1:2500 site location plans are required with the site edged red.

Copies of these can be purchased from this office.

Please return the additional copy of this letter with your reply.
If I do not hear from you within the next 14 days it will be assumed that you have no wish to continue with the application. It will then be filed away and any fee already received will be reimbursed.
If you wish to contact the department at any time, please ask for Mrs Lowe quoting the above reference.

Yours faithfully

Principal Administrative Officer

PEARCE
SIGNS

Your ref:Hll/0340/93
Our ref: JAF/WD/2824

18 May 93

K. Lowe,
Planning & Control Department
South Holland District Council,
Priory Road,
Spalding
Linc. PE11 2XE

Dear Sir/Madam,

Re: 25, Market Place, Long Sutton Spalding, Lincs.

We have pleasure in enclosing the additional information you requested with reference to the above.

Yours faithfully,

Jon A. Fowler
Planning Officer.

SOUTH HOLLAND D.C.
PLAN DEPT
20 MAY 1993
REF .....

PEARCE SIGNS LIMITED
Insignia House
London SE14 6AB
(Registered Office)
Telephone 081-692 5611
Fax 081-692 1753

Registered number 278882 England.
There are Pearce Signs Group factories or sales and service centres in London, Amsterdam, Birmingham, Brighton, Bristol, Broadstairs, Cardiff, Cumbernauld, Leeds, Leicester, Manchester, Newcastle, Plymouth, Southampton, Warley and Whitstable.

PEARCE SIGNS

Our Ref: JAF/TCP/ 2824

13 April 93

South Holland D C
Planning Dept
COuncil Offices
Priory Rd
Spalding
Lincs

14 APR 19
F..0340/93.

Dear Sirs,

Re : Nat West BAnk 25 Market Place Long Sutton nr Spalding Lincs

We have pleasure in enclosing four copy drawings and the necessary application forms illustrating the proposed sign(s) at the above, and trust they will be sufficient to enable planning permission to be granted under the TOWN AND COUNTRY PLANNING (CONTROL OF ADVERTISEMENT REGULATIONS) ~~OR LISTED BUILDING REGULATIONS*~~

It would be of great assistance if you could inform us as to when the committee will meet to consider this application, quoting our clients name and our reference number.

If any objections are foreseen, it would be greatly appreciated if you would contact us with a view to negotiation, prior to any decision being made.

*Please find enclosed our cheque to the value of £ 33 to cover the cost of this planning application.

~~*Please note: this is a Listed Building Application only so no fee is required.~~

Yours faithfully
for PEARCE SIGNS LIMITED


JON FOWLER
Town Planning Officer

Enc.

PEARCE SIGNS LIMITED
Insignia House
London SE14 6AB
(Registered Office)
Telephone 081-692 6611
Fax 081-692 1753


Registered number 278882 England.
There are Pearce Signs Group factories or sales and service centres in London, Amsterdam, Birmingham, Brighton, Bristol, Broadstairs, Cardiff, Cumbernauld, Leeds, Leicester, Manchester, Newcastle, Plymouth, Southampton, Warley and Whitstable.



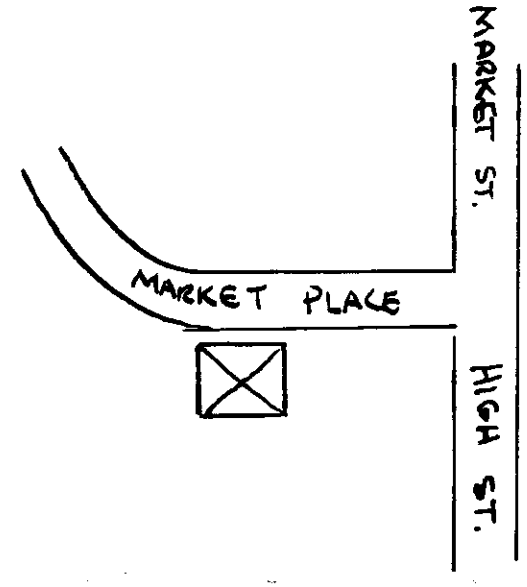

This drawing must not be scaled for manufacturing purposes, nor should any stated dimensions be taken as accurate unless confirmed by Contractor or site survey dimensions. The project office should be informed of any variations in order that amendments may be made before fabrication.

The Contractor, Customer or his agent shall verify that any logo, symbol, image or typeface shown is in its correct form subject to any modification necessary to meet technical requirements.

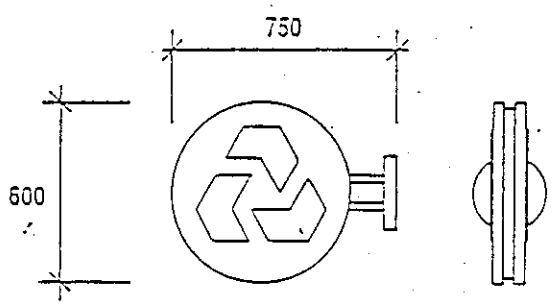

FEL/1/6

1-off 600 dia illuminated projecting sign without pod, positioned centrally with fascia letters and where removed logo was situated.

Double-sided part-illuminated projecting sign o/all 600mm dia: total projection 750mm, constructed from aluminium having Black acrylic face-panels, stencil-cut and superimposed with three White acrylic segments to form symbol.

N.B. White symbol only illuminated.

APR 1993
0340/93

Project NATIONAL WESTMINSTER BANK

Sheet Title 25 MARKET PLACE LONG SUTTON NR SPALDING LINCS

Enq No	2824
Date	27-3-93
Scale	1:20
Drawn	MS
Checked	
Drawing No	1 of 1 sheets
Revision No	Date

PEARCE SIGNS LIMITED
Insignia House
London SE14 6AB
Telephone 081-692 6611
Fax 081-692 1753