

The WAVESMIRE Stand


Portakabin
Titan

SHDC

Planning & Development

22 MAR 2002



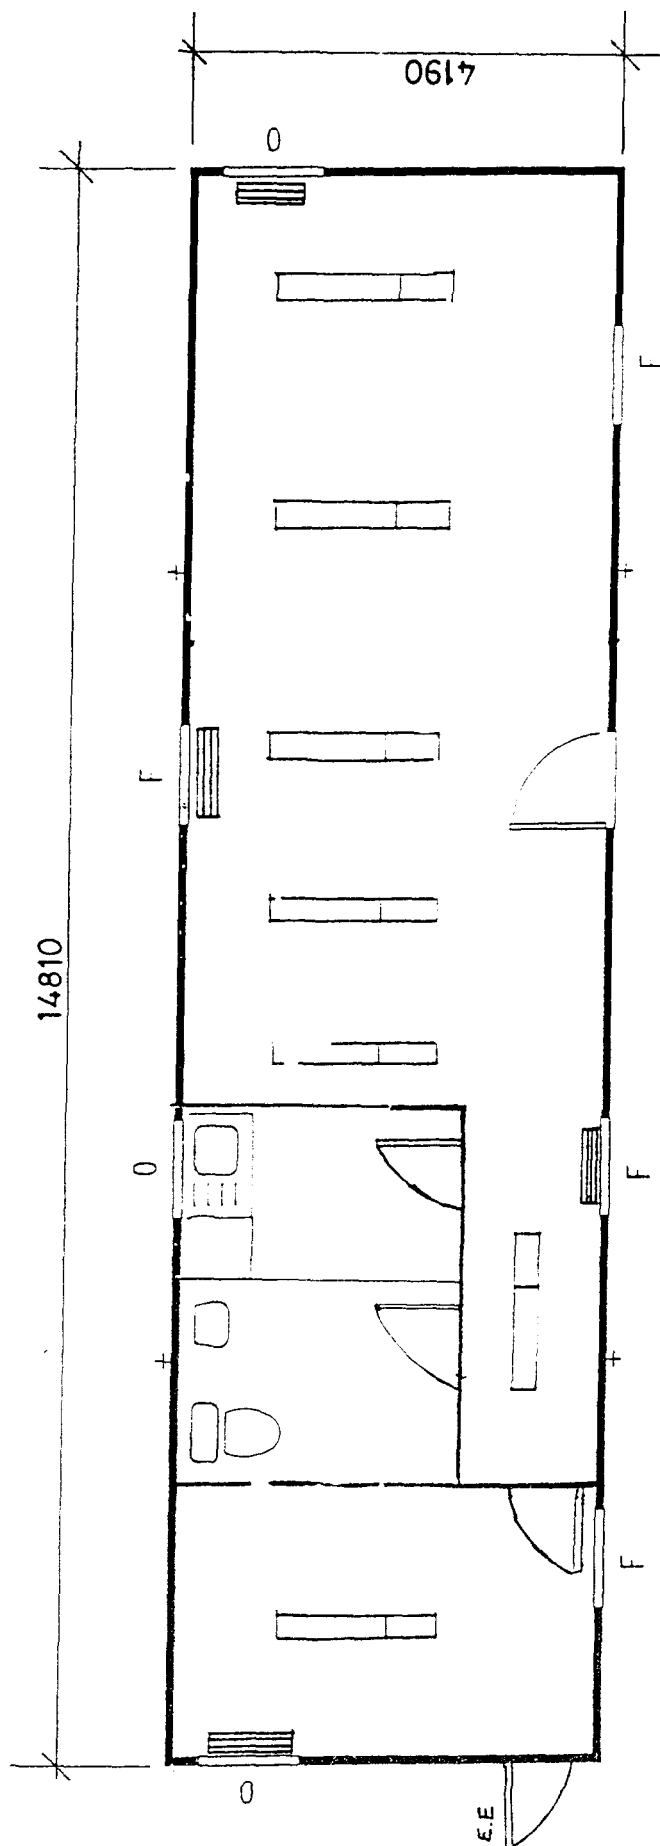

Portakabin

Project
4840029

Client

Title

Date

25.05.00

Drawn

Scale

1:50

Scale


1:50

Rev.


Rev.

PLAN LAYOUT
TN 484

Portakabin Limited Huntington York YO32 9PT
Telephone 01904 611655 Fax 01904 611644

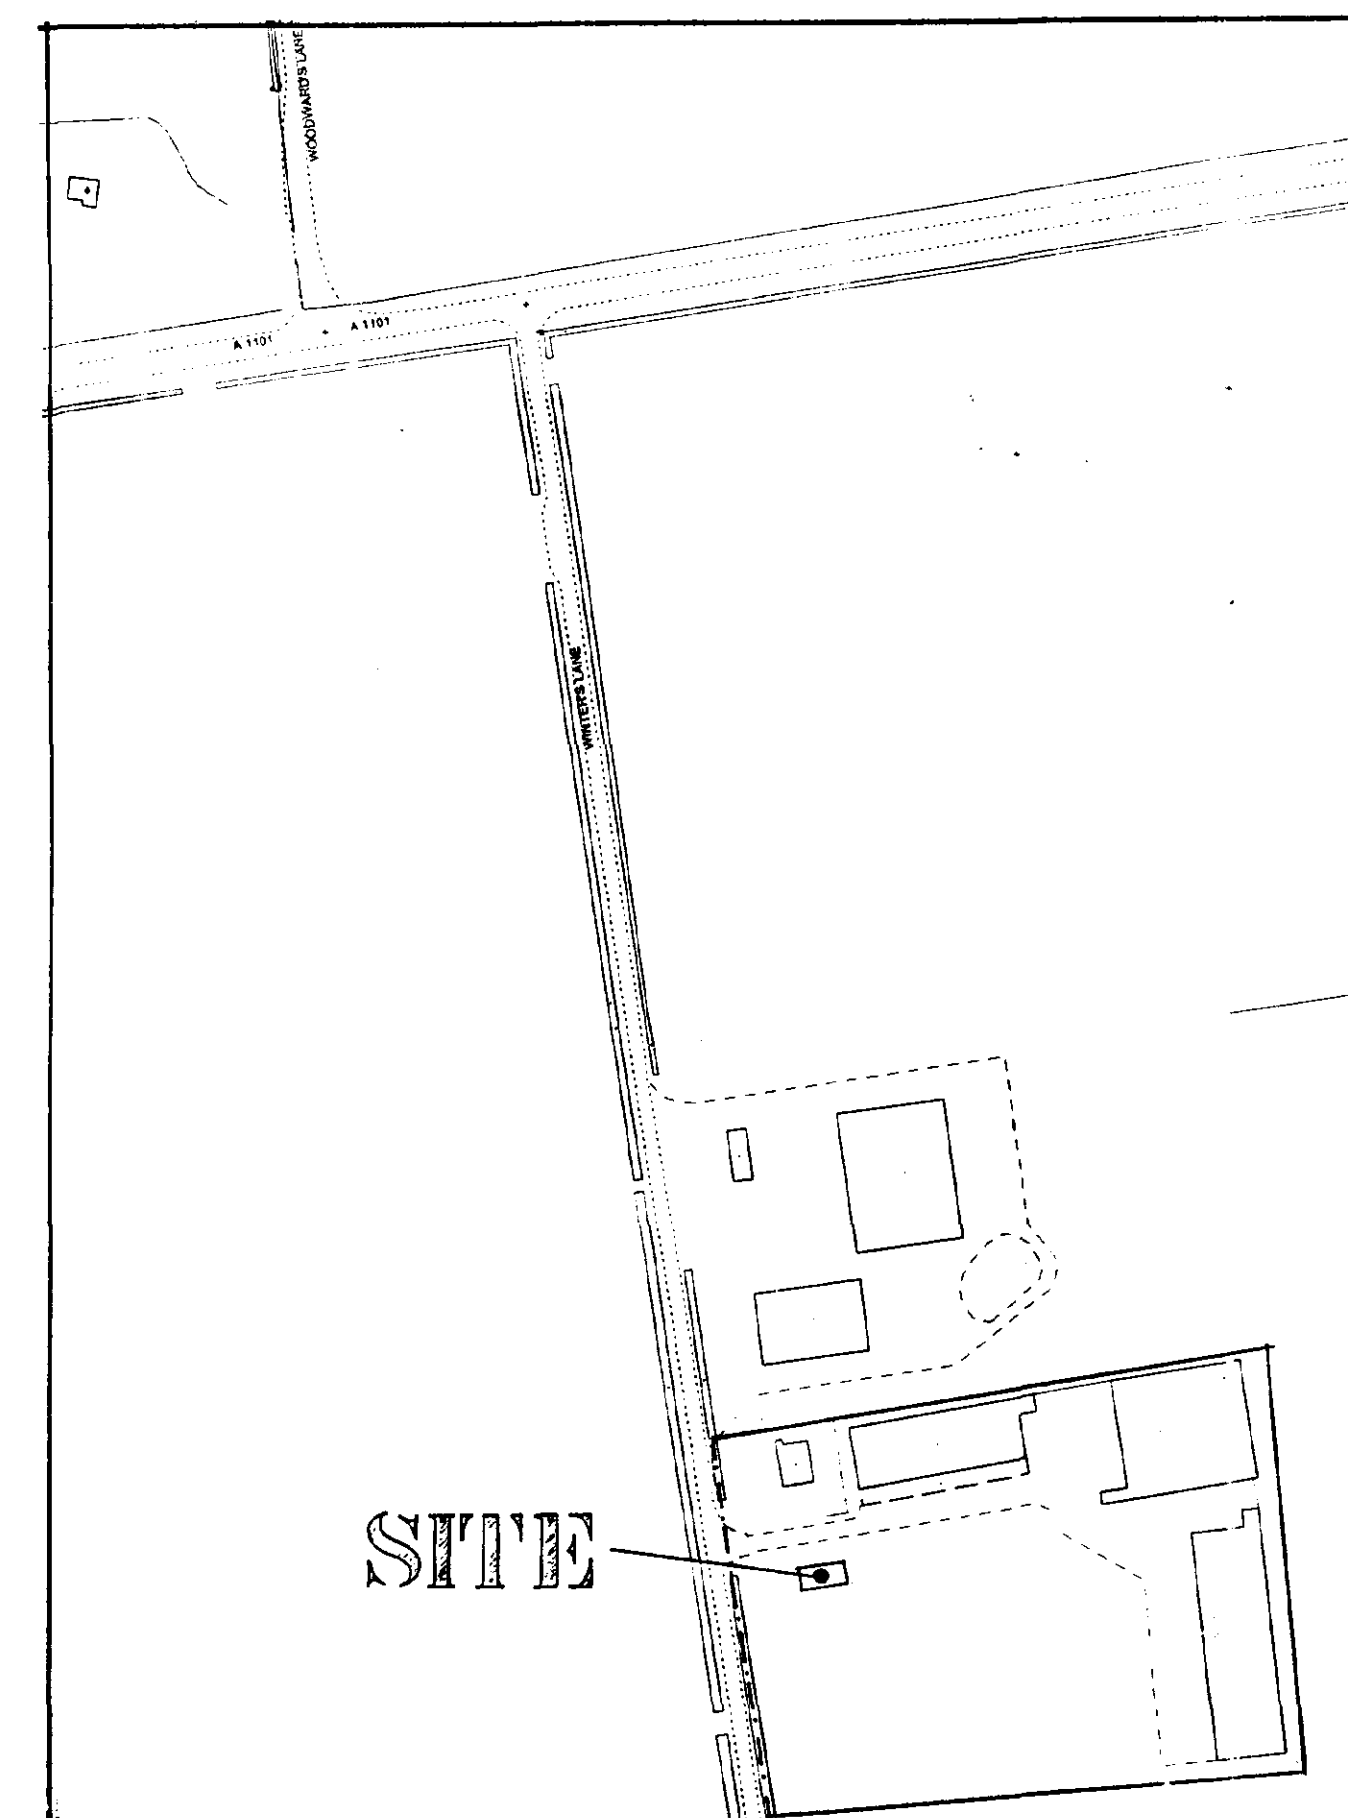

LOCATION PLAN
1/2500

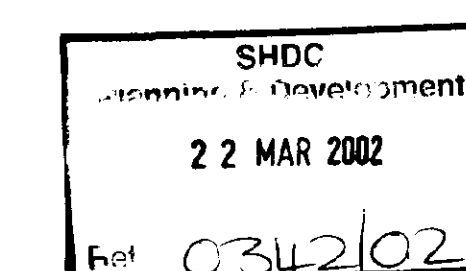

ref	revision		date
G. R. MERCHANT			
I.E.NQ AMICE FIWO			
ARCHITECTURAL, STRUCTURAL AND LAND DRAINAGE CONSULTANTS			
Unit 4, Wrights Mews 12A Park Road, Holbeach, Spalding, Lincs. PE12 7EE Tel: 01408 490600 Fax: 01408 457544 E-Mail: G. R. Merchant @ Merchant. FS. Co. UK			
Project:			
TEMPORARY OFFICE WINTERS LANE LONG SUTTON SPALDING Lincs			
Client:			
NENE POTATOES LTD			
Drawing:			
SITE & LOCATION PLANS			
Job Ref		Drawing No	
469 / 02		OI	
Date		Drawn	
MARCH 2002		GRM	
Notes:			
AS INDICATED			
DO NOT SCALE FROM THIS DRAWING			
This drawing is copyright and may not be altered, stored, photographed or used for any other purpose other than for which it is issued. The General Contractor is to check all dimensions on site and report any discrepancies to the Architect. All measurements on this drawing including tolerances are based upon typical site conditions related to the area. No responsibility can be accepted for abnormal conditions which may be discovered during construction unless reported to the Architect so that design amendments may be considered. All site surveys are recommended if required for abnormal conditions to establish suitable conditions before foundation work is undertaken. This drawing is binding in the amount of information contained and does not purport to contain a full specification of the works. It is solely for the purpose of obtaining Tenders. (Building Regulation approval). The drawing must not be used as a contract document alone. The works will not be approved or financed by the City of Spalding or any representative thereof. It is the client's sole responsibility for ensuring a competent professional, satisfactory of materials, adherence to all applicable regulations is complied with, and compliance with all components and materials etc. to be used.			
All materials to be new unless otherwise stated and all components and materials etc. to be used fitted and installed etc. in strict accordance with manufacturers instructions and relevant codes of practice. Materials shall conform to appropriate British standard specifications or EN standards or equivalent with any access at Engineers discretion to achieve compliance with health and safety legislation for Building sites and Workplaces. The Employer / Client is advised that should the Works need to comply with the Companies Design and Management Regulations an independent Planning Supervisor will be required. The owner shall complete all of the above prior to the Works starting. These drawings are not specifically about how but may be reasonably internal as necessary to			