
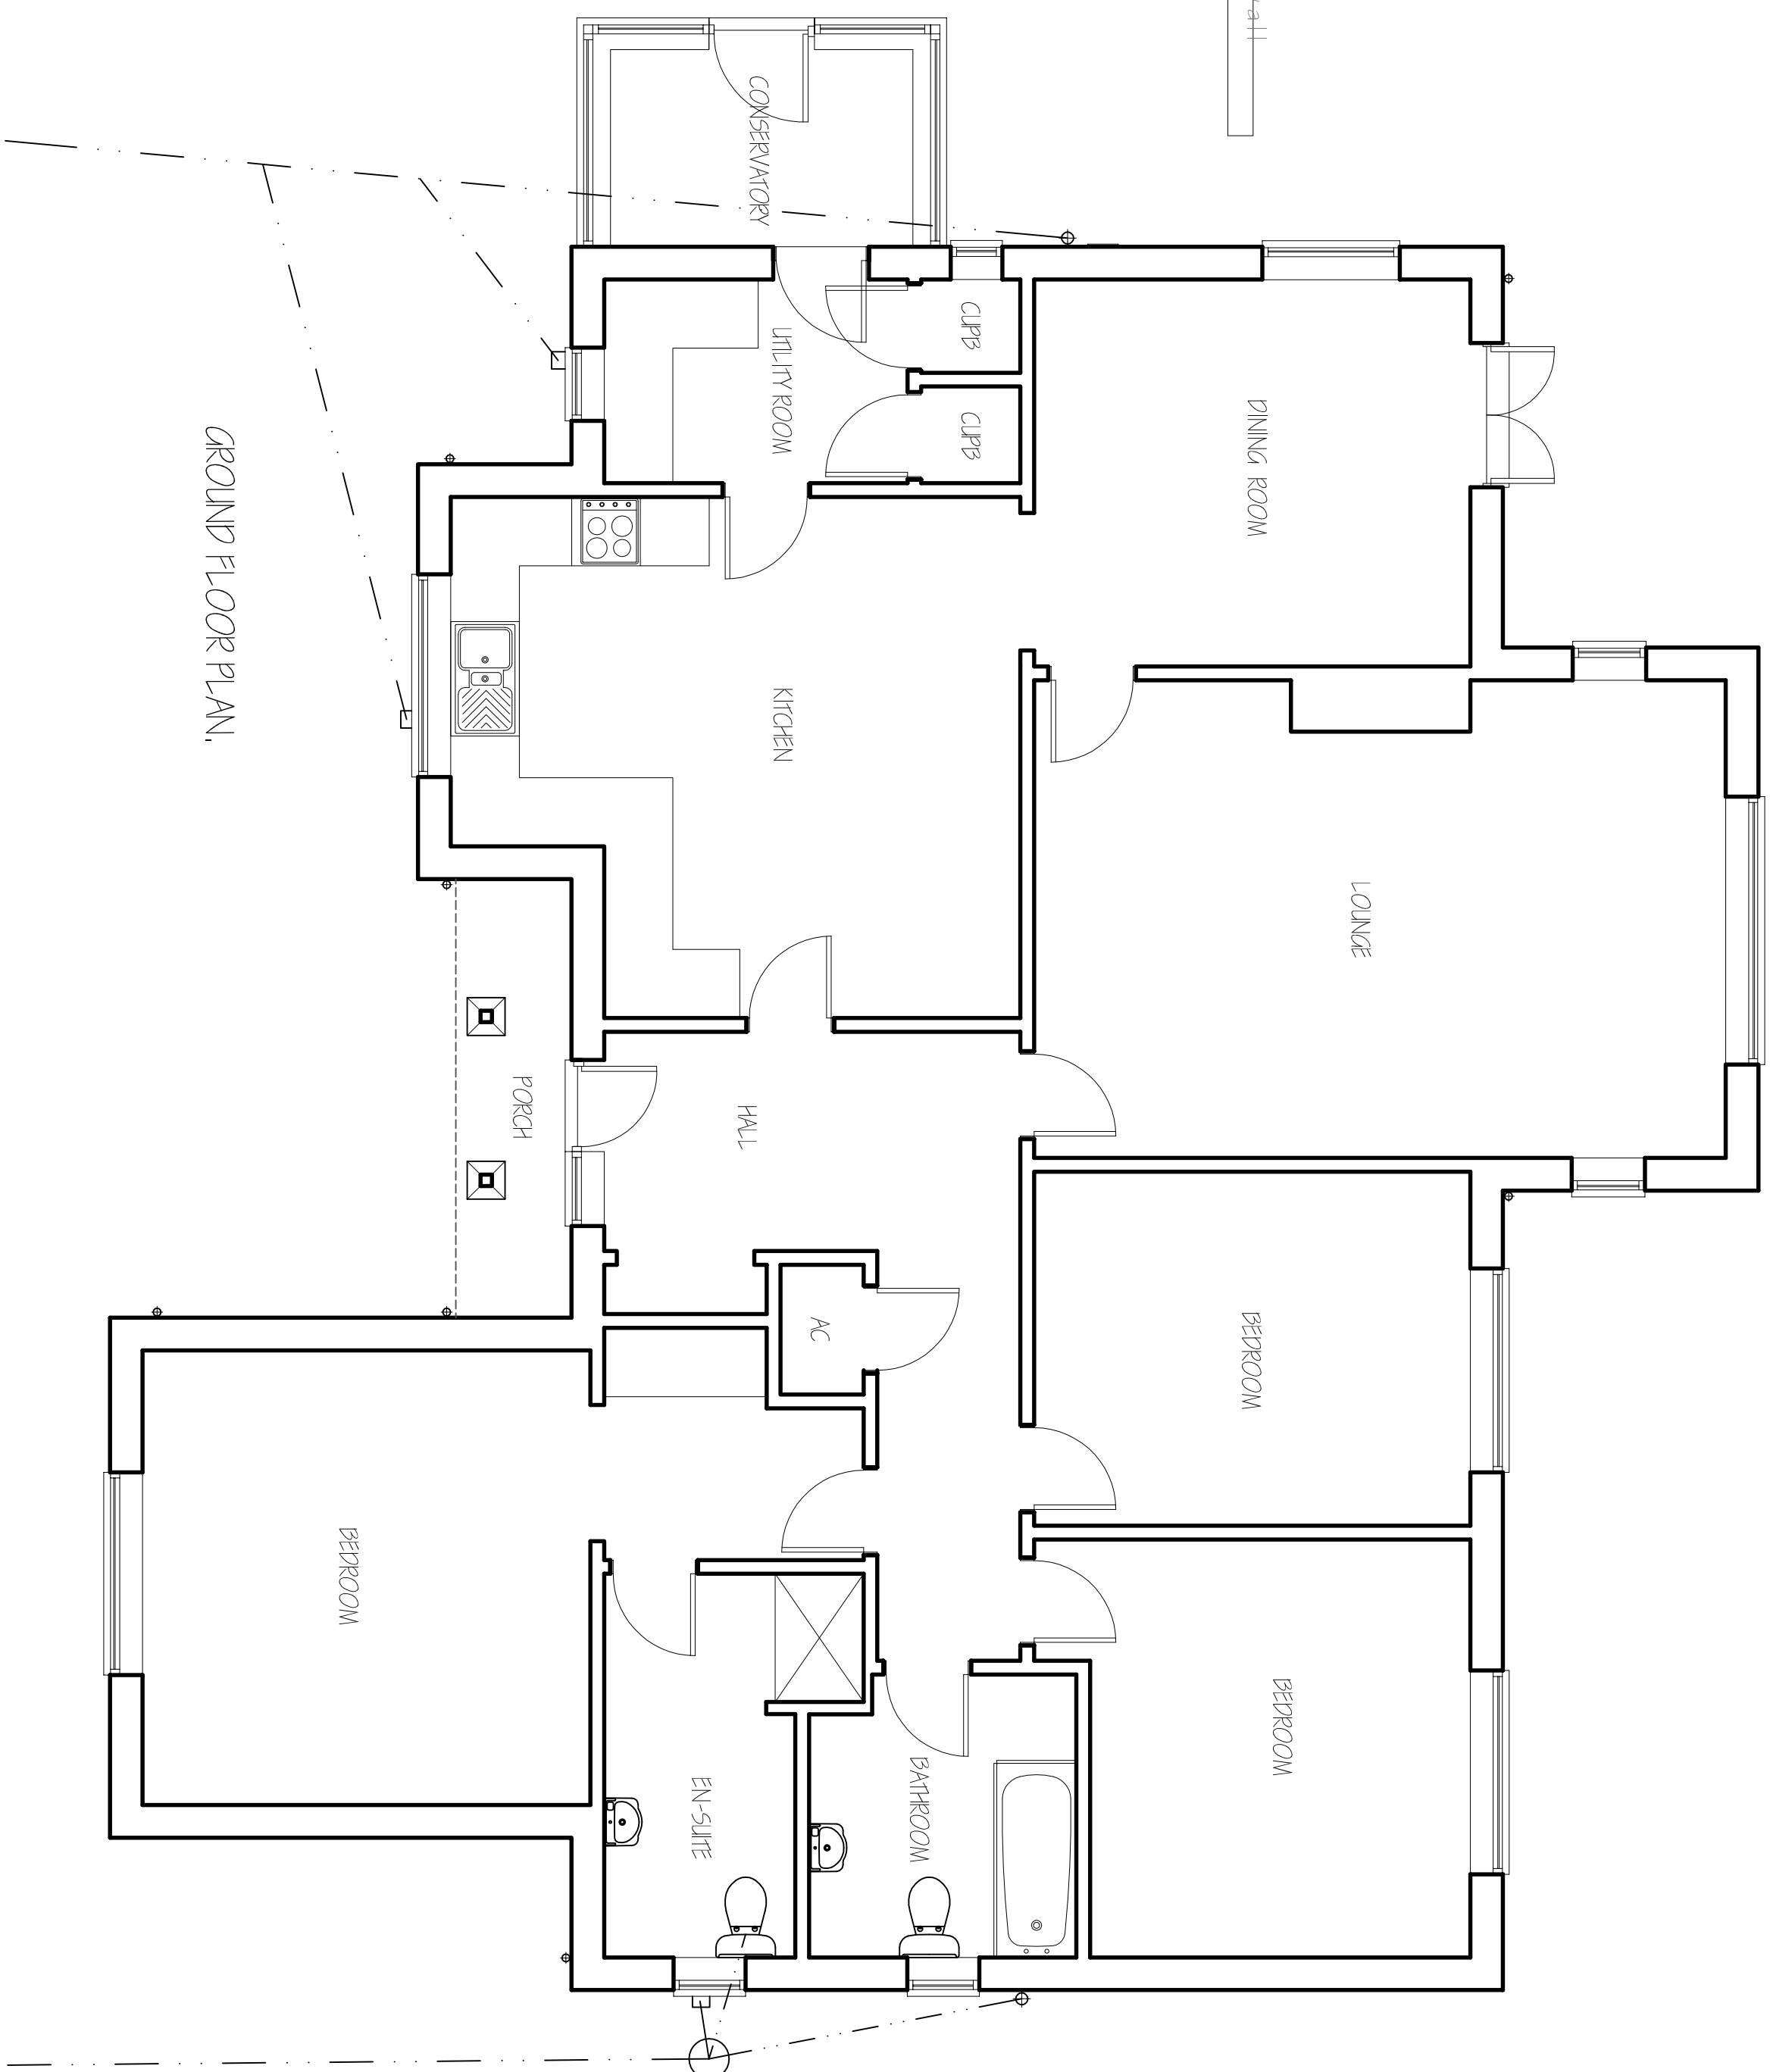
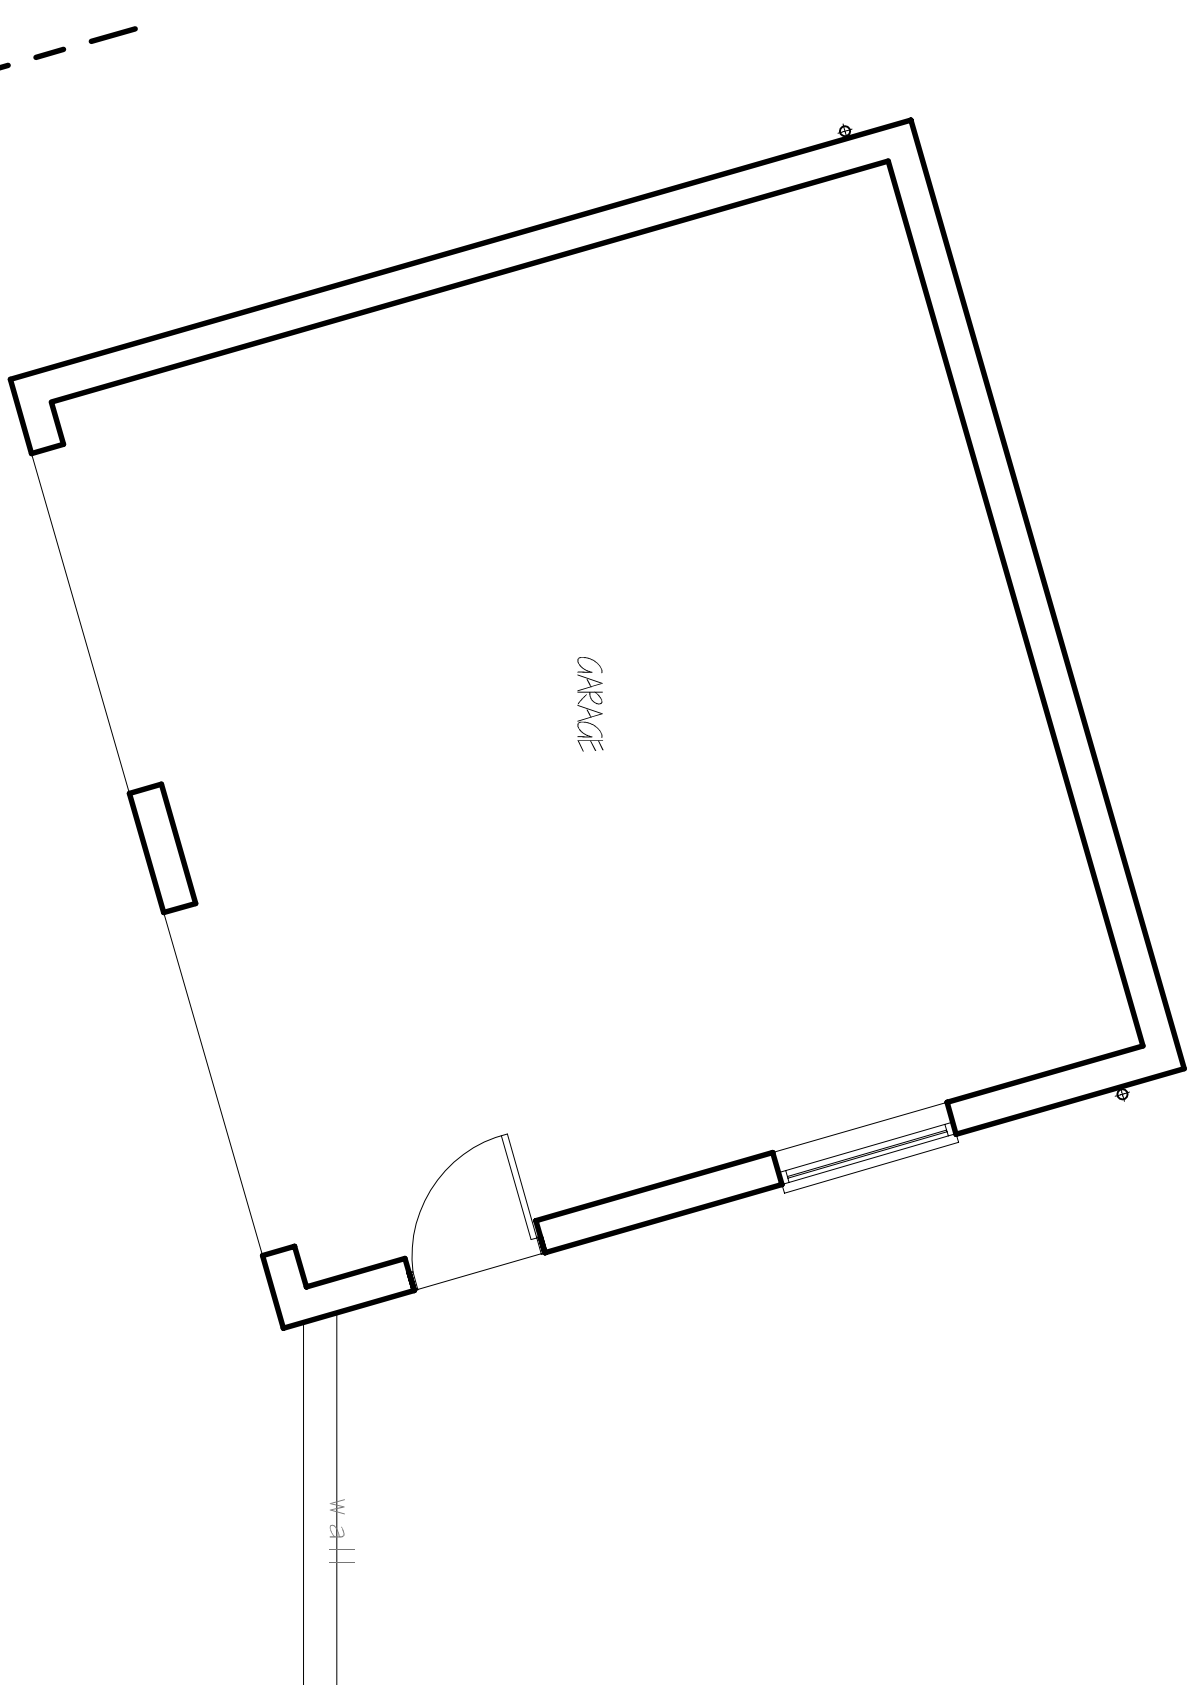
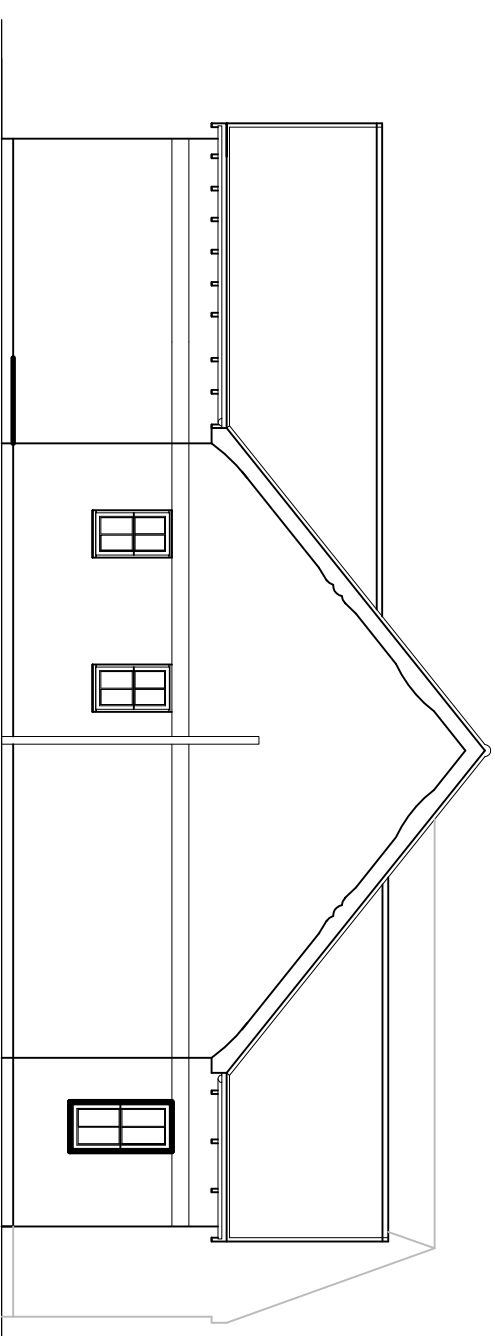
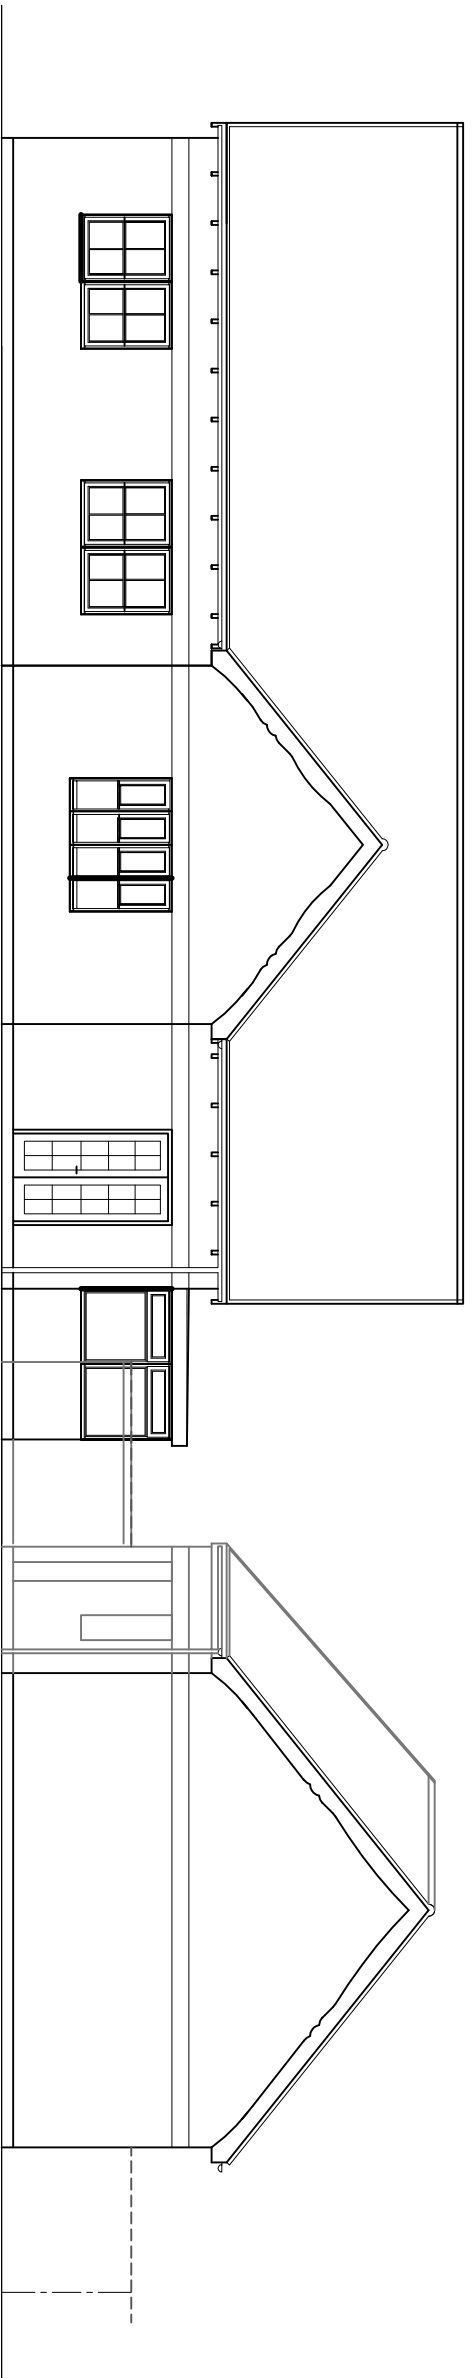
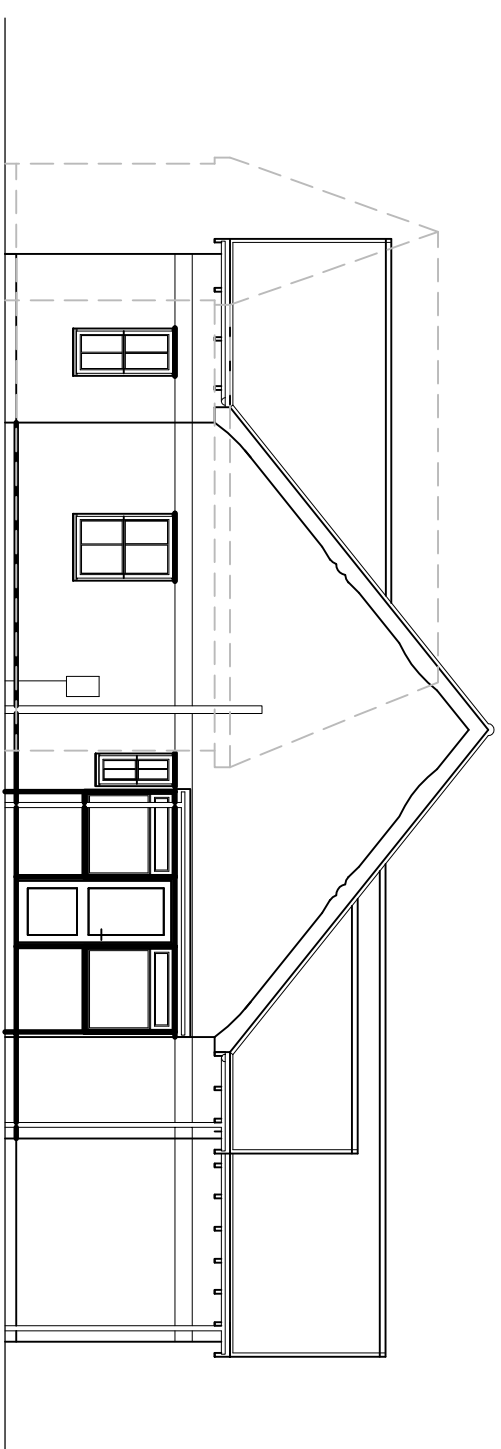


[illegible]

G. R. MERCHANT LTD.
1.ENG AMICE FIMO
ARCHITECTURAL, STRUCTURAL
AND LAND DRAINAGE
CONSULTANTS

4 Wrights Mews
 12A Park Road, Holbeach,
 Spalding, Lincs. PE12 7EE
 Tel 01406 450800
 Fax 01406 452744

E-Mail: gr.merchant@btconnect.com

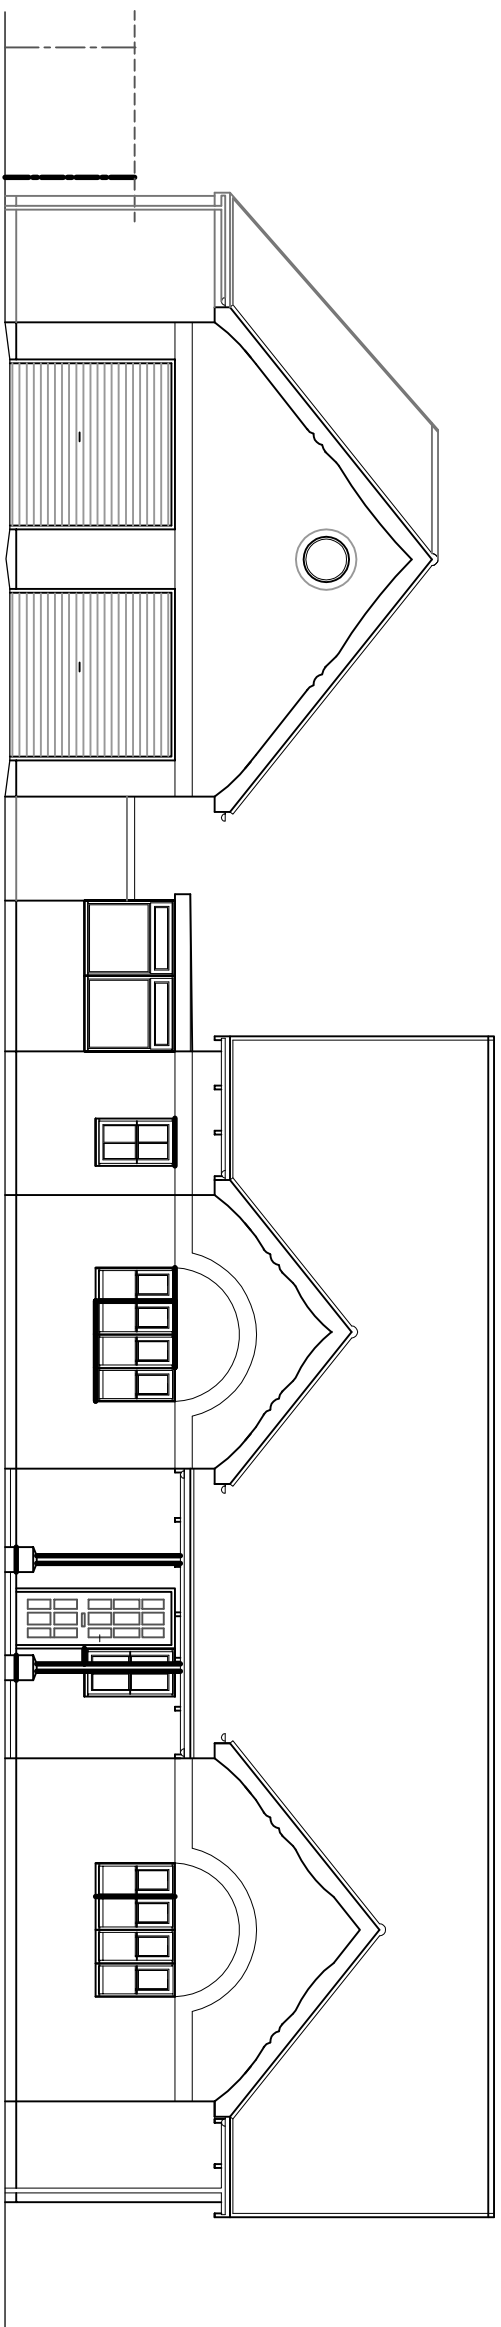

Project
EXTENSIONS & ALTERATIONS,
3 WINFREY CLOSE,
LONG SUTTON,
SPALDING, LINC'S, PE12 9FN.

Client
MR & MRS T NEWMAN-SMITH.

Drawing
EXISTING -
FLOOR LAYOUT PLANS,
SITE & LOCATION PLANS.

Job Ref.	Drawing No.
3649-20.	01.

Date	Dream
MARCH 2020,	GRM / SLP.

Sales	

1/20, 1/100, (unless otherwise stated)

[illegible]