



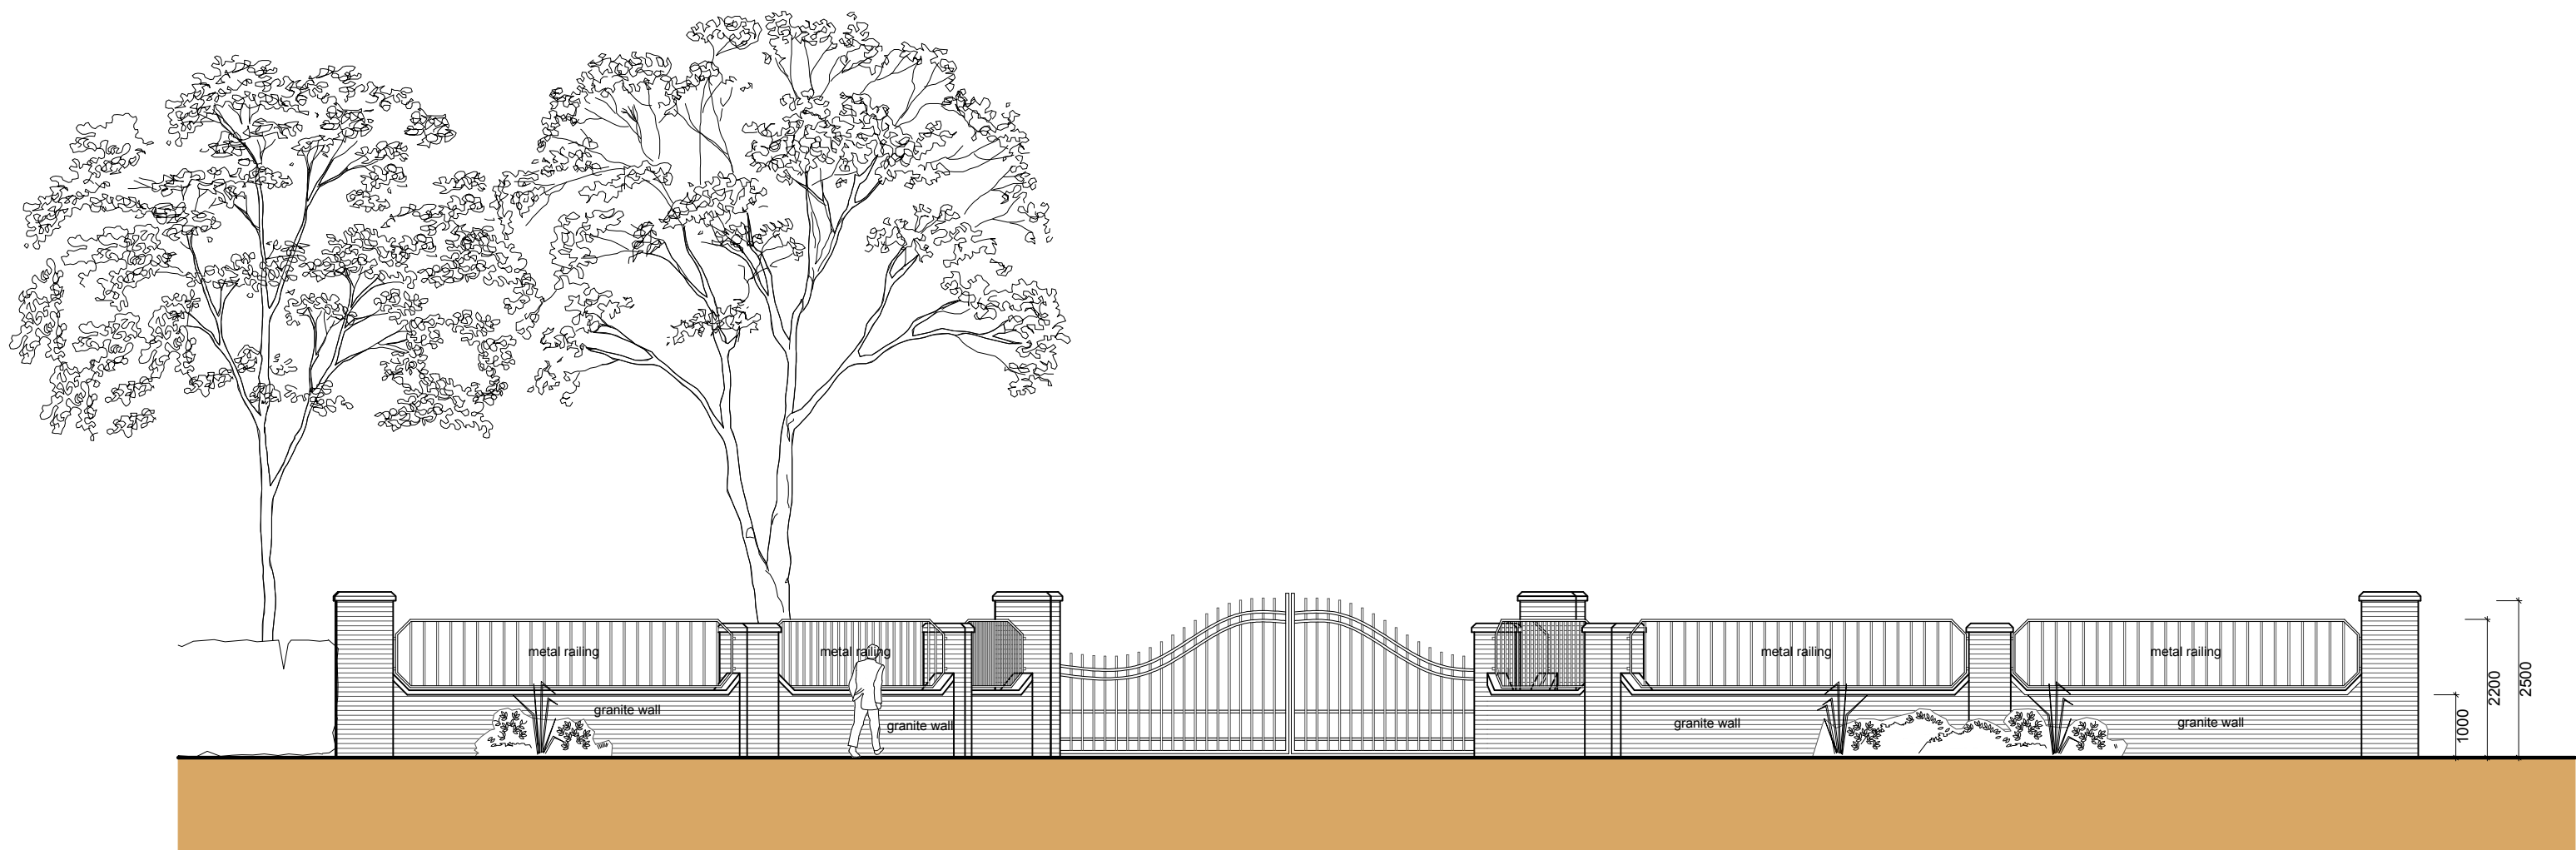

Proposed Wall Elevation

Scale: 1:100


0 1 2 3 4 metres

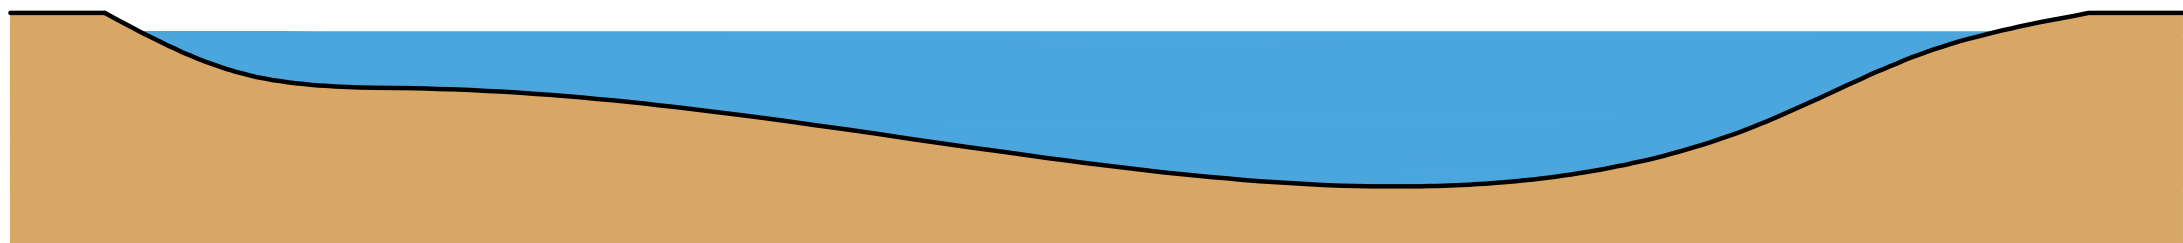

Proposed Fishing Lake Section

Scale: 1:200


0 2 4 6 8 metres

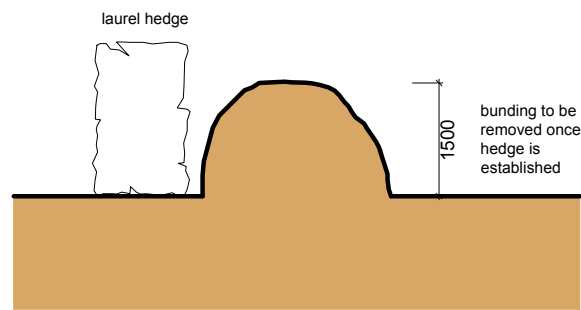

Proposed Bunding Section

Scale: 1:100

0 1 2 3 4 metres

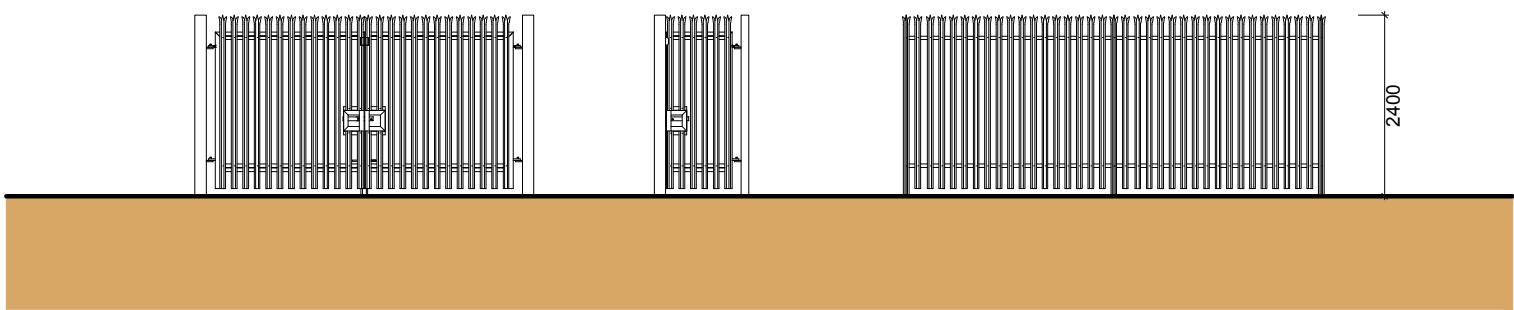

Proposed Palisade Security Fence Elevation

Scale: 1:100

0 1 2 3 4 metres

- General Notes
1. This drawing shall not be scaled, figured dimensions only to be used.
 2. All dimensions are shown in 'mm' unless otherwise stated.
 3. The contractor, sub-contractors and suppliers must verify all dimensions on site prior to the commencement of any work.
 4. This drawing is to be read in conjunction with all relevant engineers and specialist sub-contractors drawings and specifications.
 5. Any discrepancies are to be brought to the designers attention.

Revisions		
A	March 2019	Planning Conditions
B	March 2019	Planning Condition Updates

Status

FOR APPROVAL

SWANN

EDWARDS

ARCHITECTURE

Swann Edwards Architecture Limited, Elveden House, Gull Road, Guyhirn, Wisbech, Cambs. PE13 4ER

t 01945 450694 e info@swannedwards.co.uk w www.swannedwards.co.uk

Job Title		Date	Scale
Proposed Caravan Park, Caravan Sales, Shop & Building Plots Land North of Vicarage Road, Long Sutton, for J Hoey		October 2016	As Shown
			Sheet Size A2
Drawing Title		Job No.	Drawn by
Planning Drawing		SE-571	SHe
		Dwg No. 14	Revision B