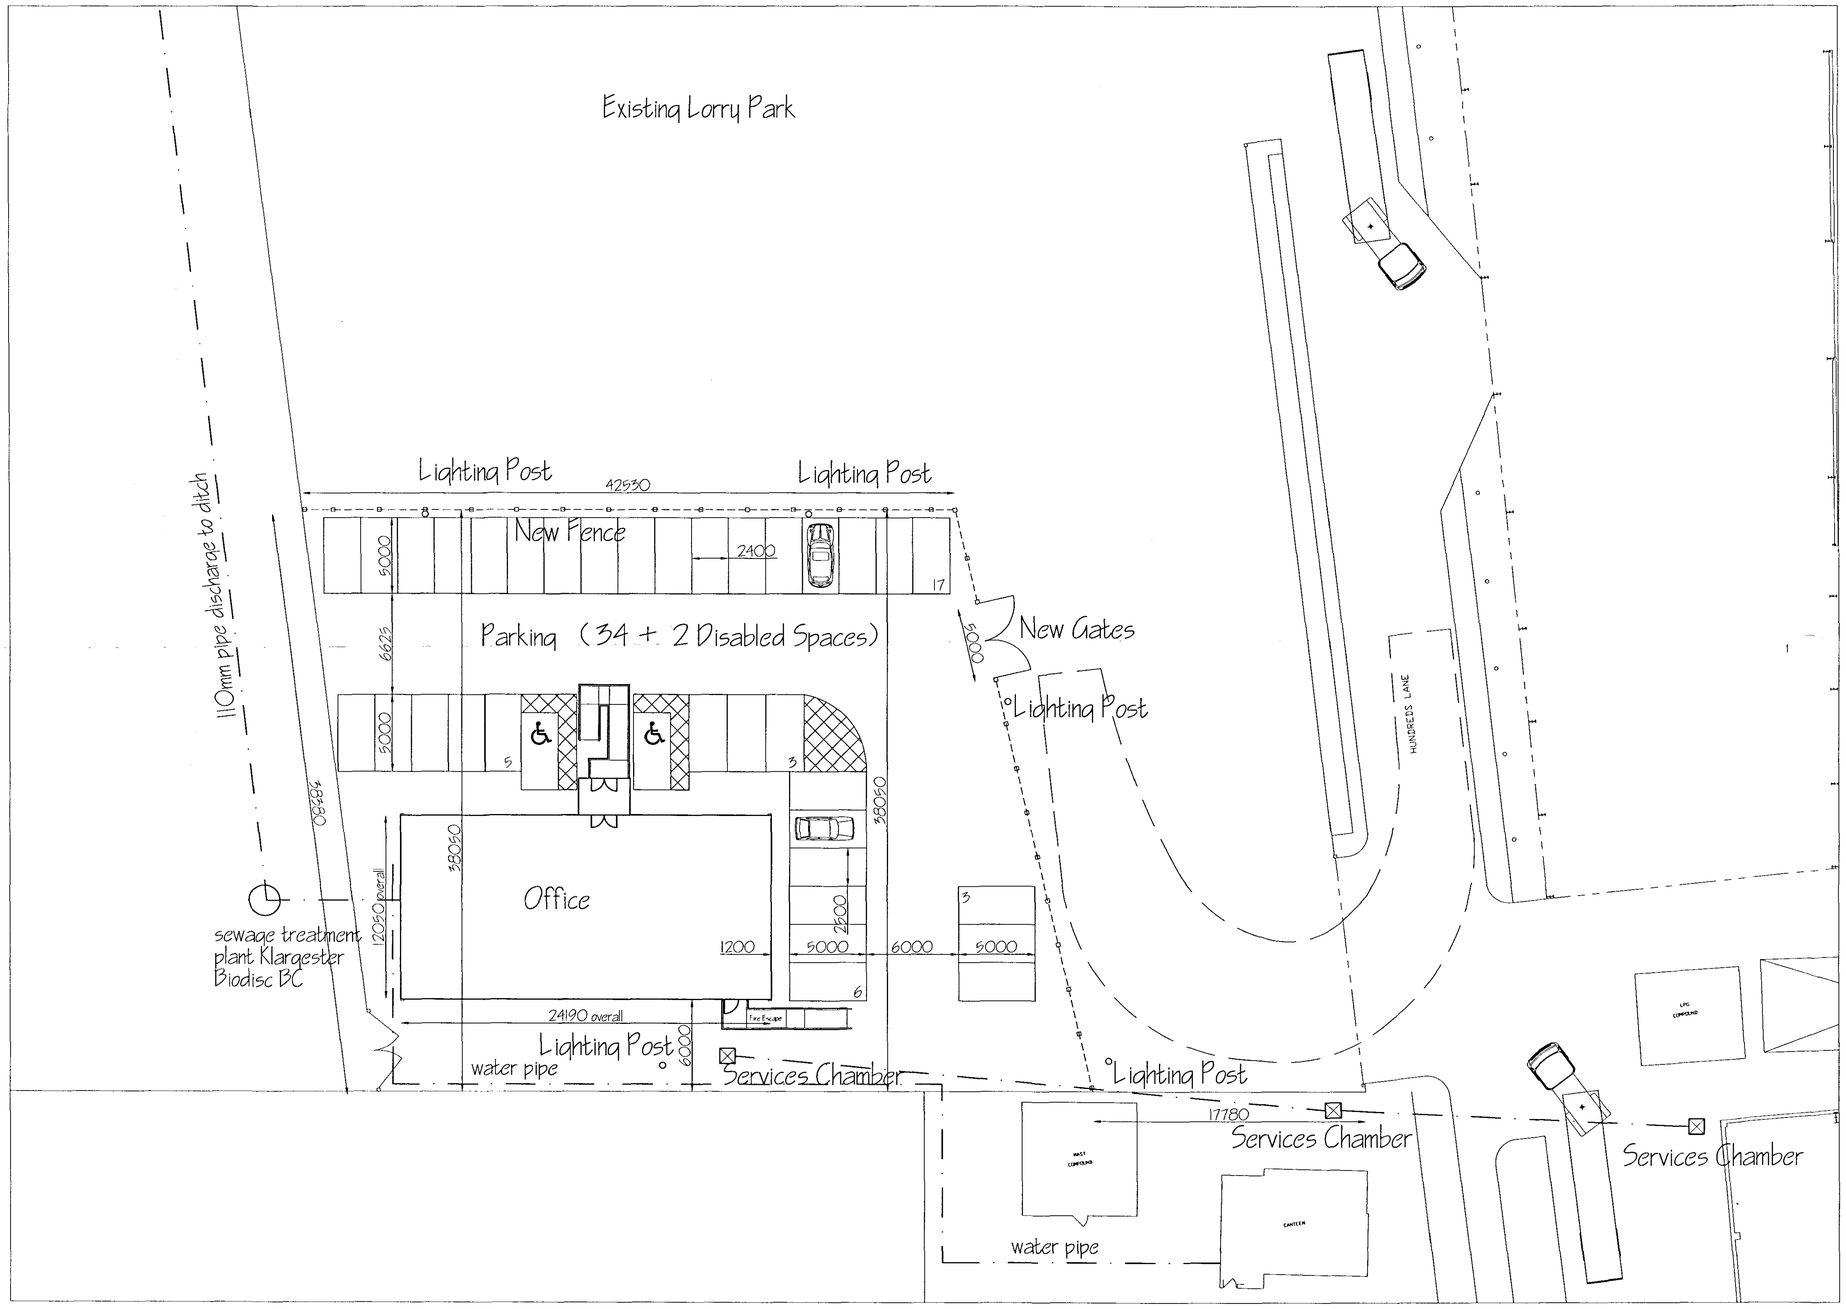


COPYRIGHT RESERVED
Copies of this drawing must be made only with the written permission of Cooper Architectural Design.
Please do not scale from this drawing.
Check all measurements on site.

revision	date	init.	revision details.

COOPER ARCHITECTURAL DESIGN
VINE HOUSE 2 VINE STREET
SPALDING, LINC'S PE11 1AN
Tel : 01775 723233
Mobile : 07808 125 778

Client.
PREMIER FOODS

Project.
PROJECT DOMINIQUE
BRIDGE ROAD
LONG SUTTON
SPALDING
LINCS

Drawing.
PROPOSED LAYOUT PLAN

Scale N.T.S.	Drawing No. PF/SLB/001
Date. FEBRUARY 2006	Drawn. SLB

DETERMINED PLAN

351/06