APPROVED LAYOUT OF DRAWING

Signed.....

Postition.....

Date.....

——— Three compartment dado trunking.

▷ Single backbox only for Data/tel point wiring, fronts & final connection by others

Double 13A switched socket outlet @1067mm affl.

Double 13A switched socket outlet fitted within trunking.


Double 13A switched socket outlet fitted within wall at low level.

Floor box c/w 2No. twin sockets and 2No. single back boxes for tel/data c/w draw wire back to dado trunking. Final connection, wiring and fronts by others.

[E] Non maintained Emergency light inc. key switch

Maintained Emergency Exit light inc. key switch

External Non maintained Emergency light inc. key switch

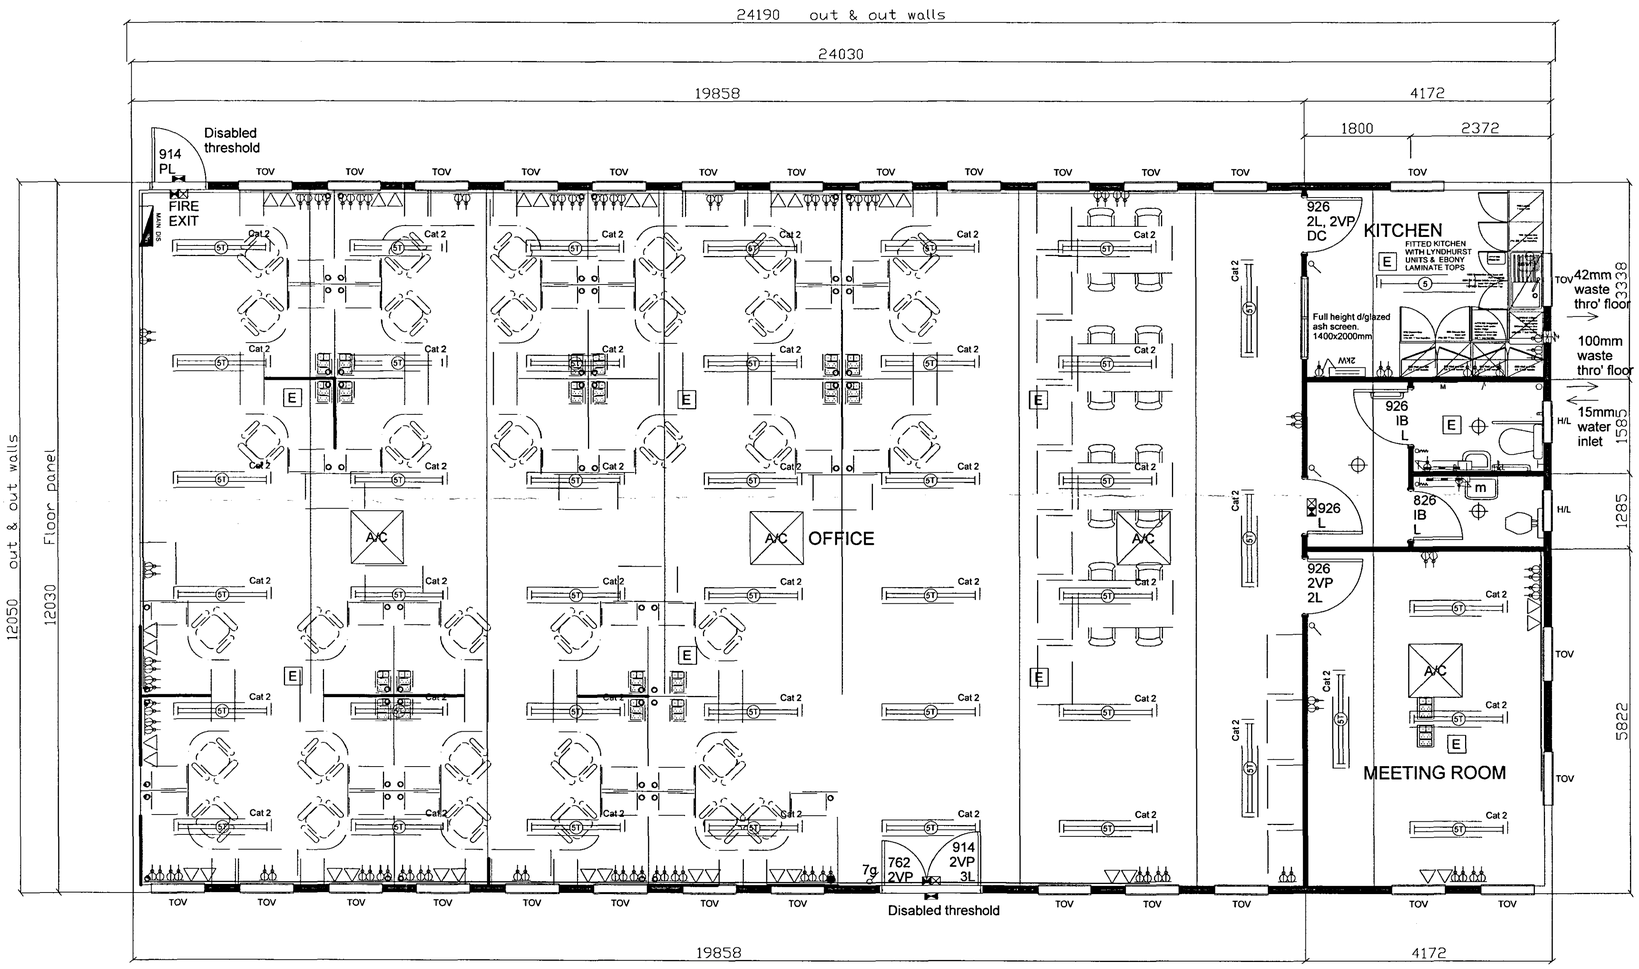

PLAN LAYOUT

CEILING HEIGHT - 2400mm
EXTERNAL - TEXTURED PAINT FINISH APPLIED TO HARDWOOD FACED EXTERIOR GRADE PLYWOOD.
INTERNAL - VINYL FACED PLASTERBOARD, CREAM TO WALLS, WHITE DOLOMITE TO CEILINGS.
ROOF - DUAL FALL c/w uPVC RAINWATER GOODS.
WINDOWS - WHITE uPVC FRAMED, DOUBLE GLAZED c/w TRICKLE VENTS AND LOCKABLE COCKSPUR HANDLES.
TOV - 900 x 1100mm 2/3rds OPENING, CLEAR.
H/L - 700 x 400mm FULLY OPENING, OBSCURE.
FRAMING - 120 x 35mm SOFTWOOD.
INSULATION - 120mm GLASSFIBRE TO WALLS, 180mm GLASSFIBRE TO ROOF AND 'FOIL-TEC DOUBLE' REFLECTIVE FOIL INSULATION TO FLOORS WITH A MINIMUM 50mm AIR GAP.

COLOURS:

MAIN BODY - 10 A 05 GOOSEWING GREY
FASCIA - 18 B 25 MERLIN GREY
CORNERS - 18 B 25 MERLIN GREY
DOORS - 04 E 53 POPPY RED
RWPS - BLACK
PLINTH - BLACK STAINED PLYWOOD

EXACT POSTIONS AND SIZES OF AIR CONDITIONING UNITS TO BE CONFIRMED.

FLOOR COVERINGS, SITE LAID SAXON VELOUR SHEET CARPET TO OFFICE & MEETING ROOM, COLOUR - HENGIST BLUE
SITE LAID 1.5mm THICK SHEET VINYL TO KITCHEN AND TOILETS, COLOUR - GREY

SKIRTING AND COVING - WHITE PLASTIC.

DETERMINED PLAN

351/06

CARTER CABIN HIRE LTD. TEL. 01553 810778 FAX. 01553 810793	Client PREMIER FOODS LTD. Title PROPOSED 24 x 12m EIGHT BAY MODULAR OFFICE ACCOMMODATION - PLAN LAYOUT	Revisions A: ELECTRIC ADDED. 08/02/06 MAH B: SERVICES ADDED, LIGHTS AMENDED. 13/02/06 MAH C: AMENDED AS PER EMAIL. 13/02/06 MAH
		DRAWN MAH SCALE 1:75 DATE 08 / 02 / 06 DRG No. 13347 - 1