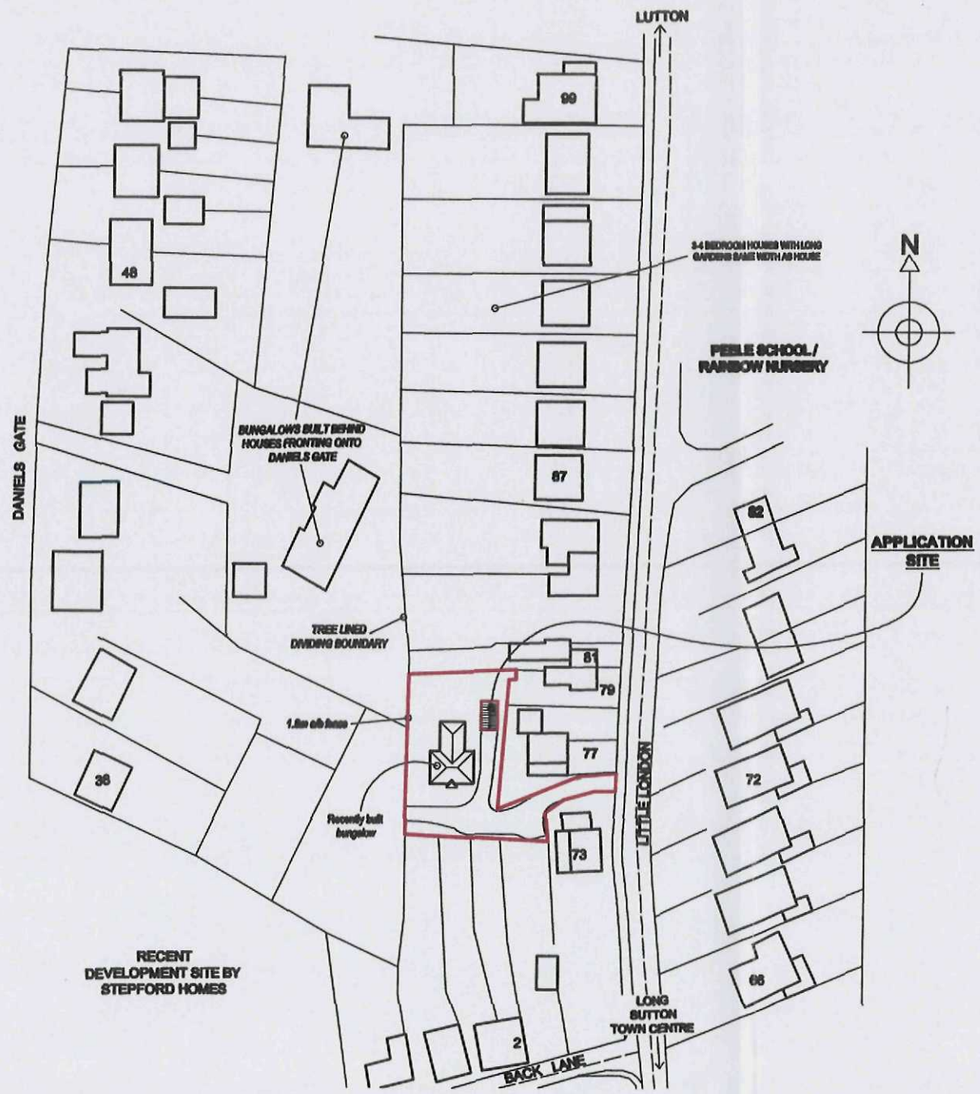


A	Garage to rear corner of plot	04.15
Rev.		Date

Client Mr D Franklin	Scale as shown@A3
Project Proposed Garage to new bungalow to the rear of 81 Little London Long Sutton Lincolnshire PE12	Date July 2013 Drawing No. P003/07/DF
Title Location Plan	Revision A

A3