


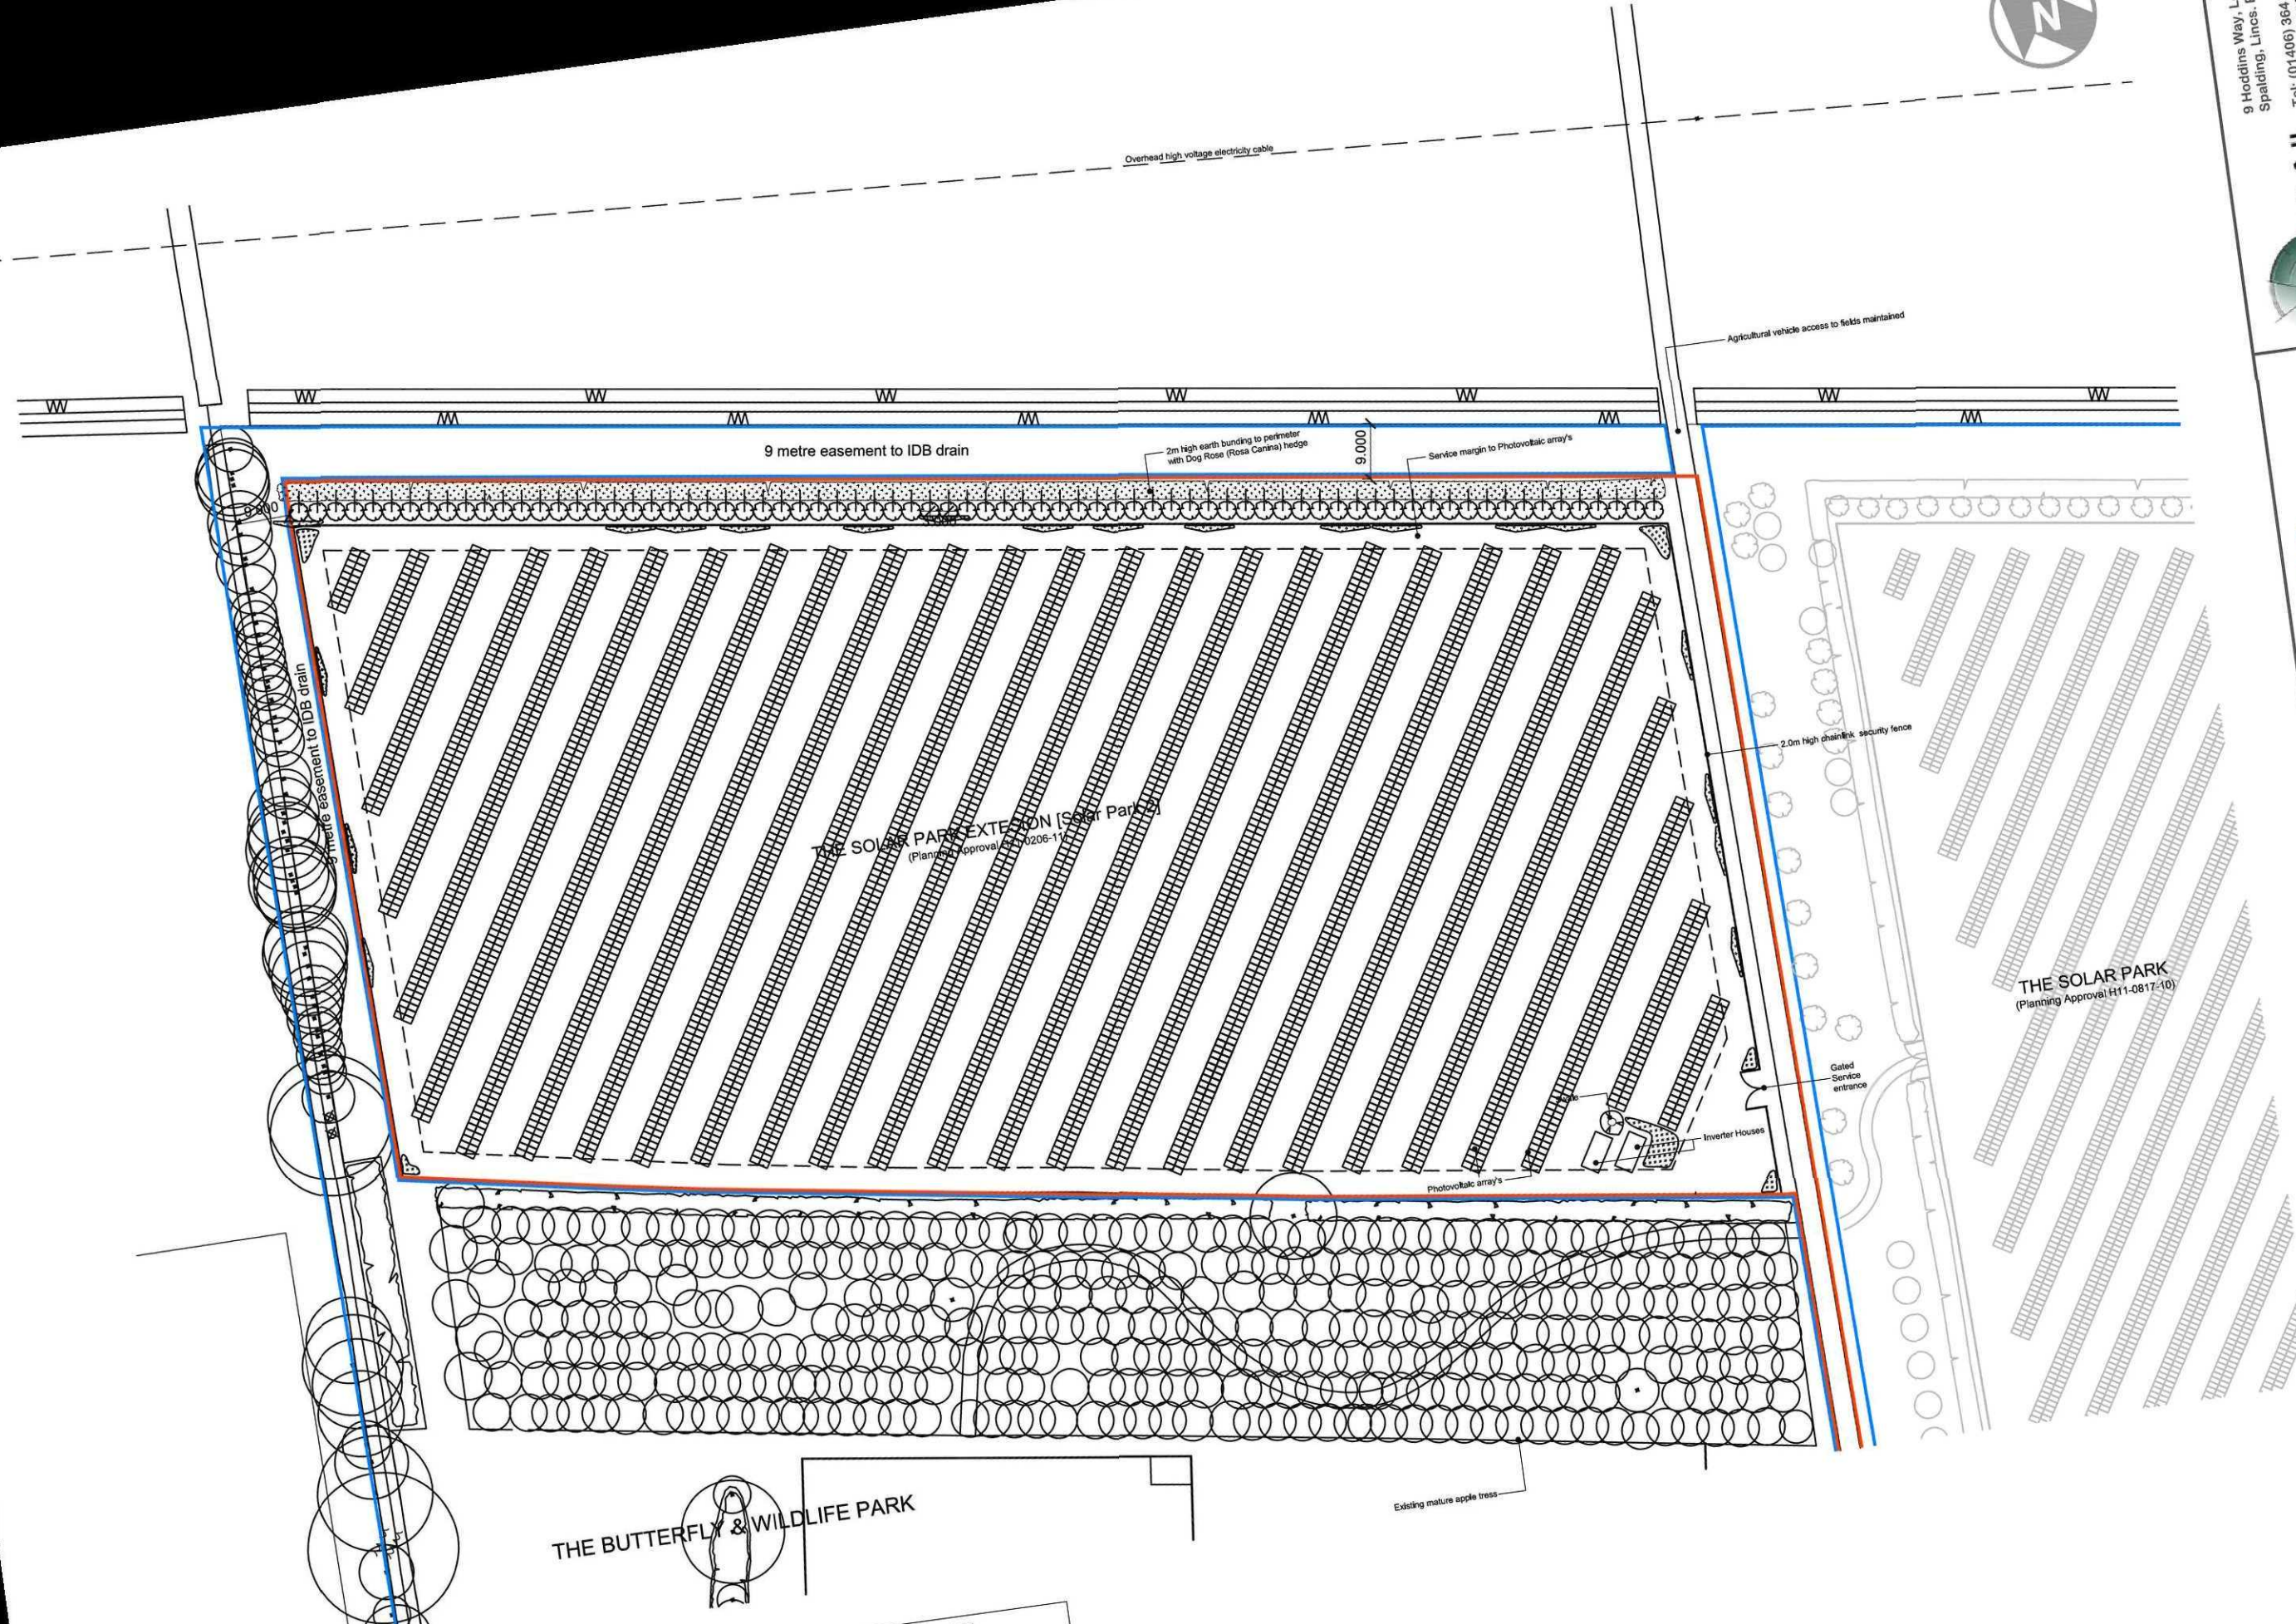

KEY:

- Retained Tree
- New Apple Trees
Malus Domestica 2yrs, 2-3m in height (74 nos.)
Planted at 3m centres (i.e. stakes and rabbit guards)
Equal proportion:
Malus Cox's Orange Pippin
Malus Spartan
Malus Discovery
Malus James Grieve
Malus Laxton Superb
Malus Russett
- Wildflower Meadow (seed mix)
2kg - sufficient for 200m2 (5-10g per m2)
- Rosa Canina
Planted 5 per square meter,
60-100cm minimum of 2 breaks per plant (3,250 plants total)

THE BUTTERFLY & WILDLIFE PARK

9 metre easement to IDB drain

Overhead high voltage electricity cable

2m high earth bunding to perimeter with Dog Rose (Rosa Canina) hedge

9,000

Service margin to Photovoltaic array's

Agricultural vehicle access to fields maintained

2.0m high chainlink security fence

THE SOLAR PARK
(Planning Approval H11-0817-10)

Inverter Houses

Photovoltaic array's

Existing mature apple trees

9 Hoddins Way, Long
Spalding, Lincs. PE
Tel: (01406) 364 64
Fax: (01406) 364 47
msearch@search
www.search
ARCHITECTS
SEARCH ARCHITECTS LTD

Proposed Solar Park Extension (Solar Park 2)

LOCATION
The Butterfly & Wildlife Park, Long
Sutton

SCALE
1:500 @ A1

CLIENT
Moor Solar Ltd

REVISION

DRAWING
Landscaping Plan
DRAWING NO.
703.SE.01
DRAWN
JR
CHECKED
RE
DATE
09.05.2011