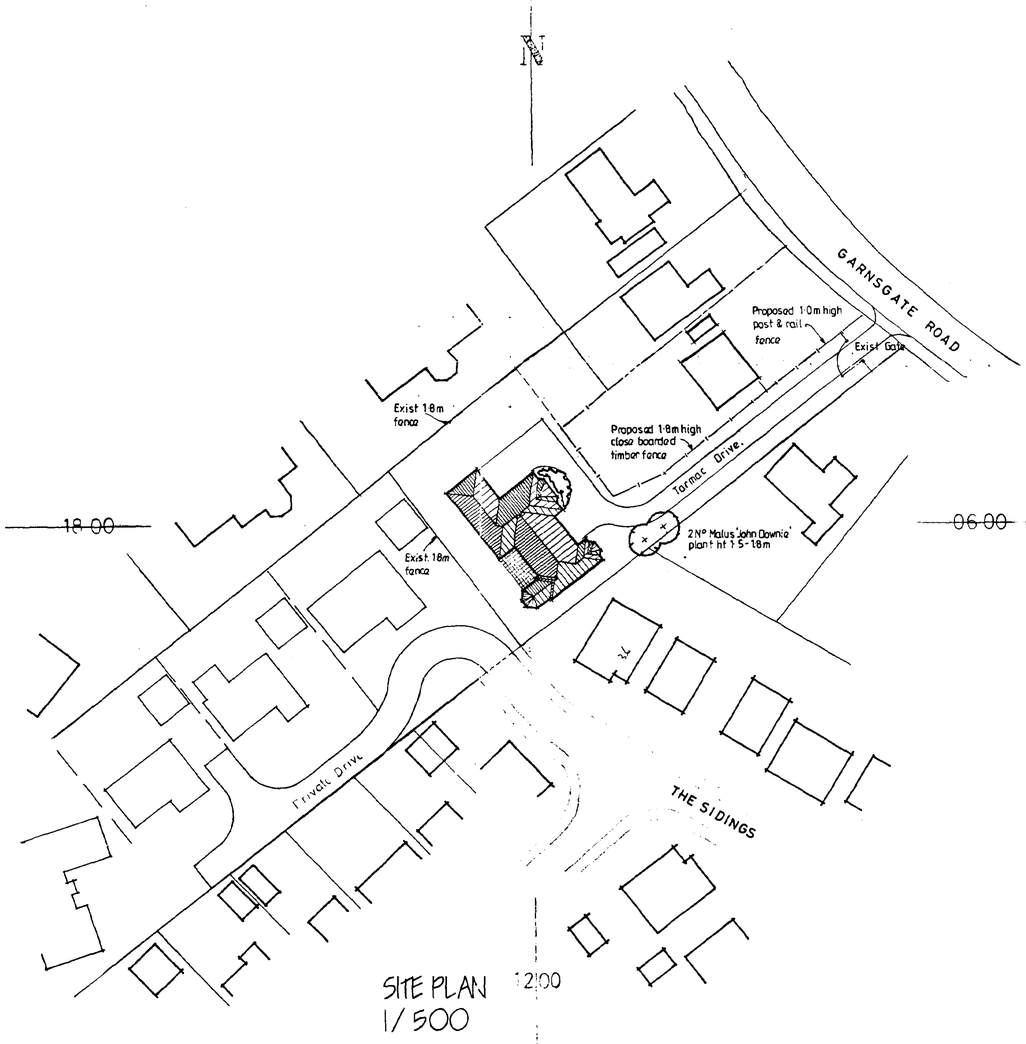

SITE PLAN
1/500

LOCATION PLAN
1/2500

SHDC
Planning & Development
27 MAR 2002
Ref 0365/02

ref	revision	date

G. R. MERCHANT IEng AMICE FIWO

ARCHITECTURAL, STRUCTURAL AND LAND DRAINAGE CONSULTANTS

Unit 4, Wrights Mews
12A Park Road, Holbeach,
Spalding, Lincs. PE12 7EE
Tel: 01406 490600
Fax: 01406 425744
E-Mail G. R. Merchant @ Merchant. Fsnet. Co. UK

Project
BUNGALOW & GARAGE
REAR OF ROSE VILLA
29 GARNSGATE ROAD
LONG SUTTON

Client
MR & MRS D BAKER

Drawing
SITE & LOCATION PLANS

Job Ref	Drawing No
288/01	01
Date: JULY 2001	Drawn: GRM

Scales
AS INDICATED

DO NOT SCALE FROM THIS DRAWING

This drawing is copyright and may not be altered, reused, photographed or used for any other purpose other than that for which it is issued. The General Contractor is to check all dimensions on site and report any discrepancies to the Architect. All details shown on this drawing including foundations are based upon typical site conditions related to the area. No responsibility can be accepted for abnormal conditions which may be discovered during construction unless reported to the Architect so that design amendments may be considered. Site soil surveys are recommended in respect of foundations to establish specific site conditions before foundation work is undertaken. This drawing is limited to the amount of information contained and does not purport to contain a full specification of the works. It is purely for the purpose of obtaining Planning / Building Regulation approvals. This drawing must not be used as a contract document alone. The works will not be supervised or inspected on site by G R Merchant or any representative thereof. It is the client or their appointed agents responsibility to control workmanship, substitution of materials, appearance to discrimination, variations to contract etc.

All materials to be new unless otherwise stated and all components and materials etc. to be used fitted and installed etc. in strict accordance with manufacturers instruction and / delivery advice of practice. Materials shall conform to appropriate British standard specification or BBA certificate or European code equivalent. The Employer / Client shall ensure that the selected contractor is conversant with and adopts all measures necessary to achieve compliance with Health and Safety legislation for Building sites and the like. Persons. The Employer / Client is advised that should the works need to comply with the Construction Design and Management Regulations an independent Planning Supervisor will be required. The works shall comprise of all that is shown on the drawing and details. Work that may not specifically shown but may be reasonably inferred as necessary to carry out the works shall be deemed to be included.

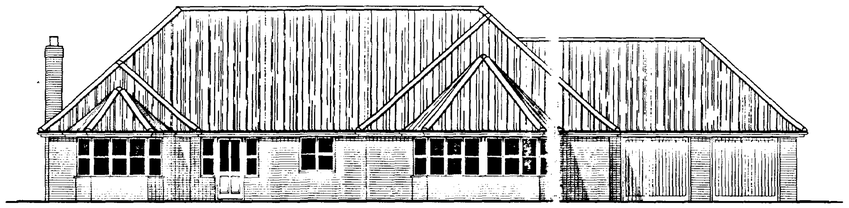

NORTH - EAST ELEVATION

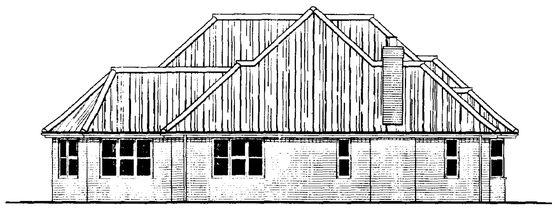

SOUTH - EAST ELEVATION

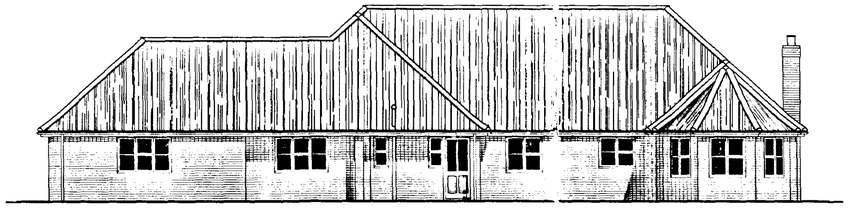

SOUTH - WEST ELEVATION

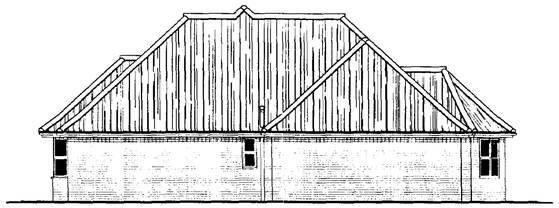

NORTH - WEST ELEVATION

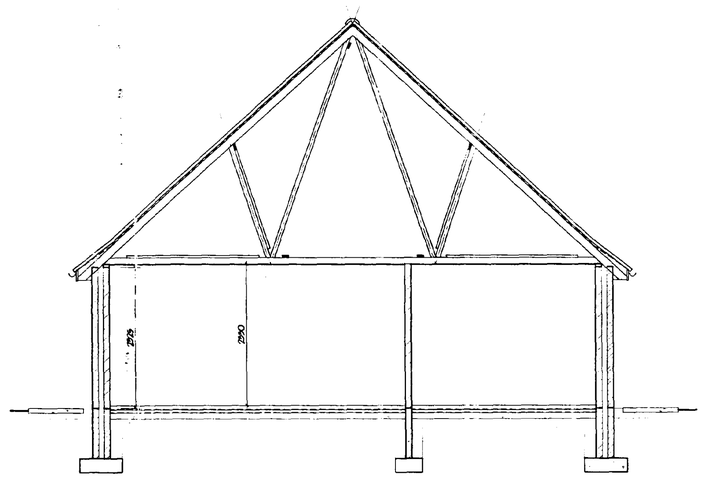

SECTION A - A

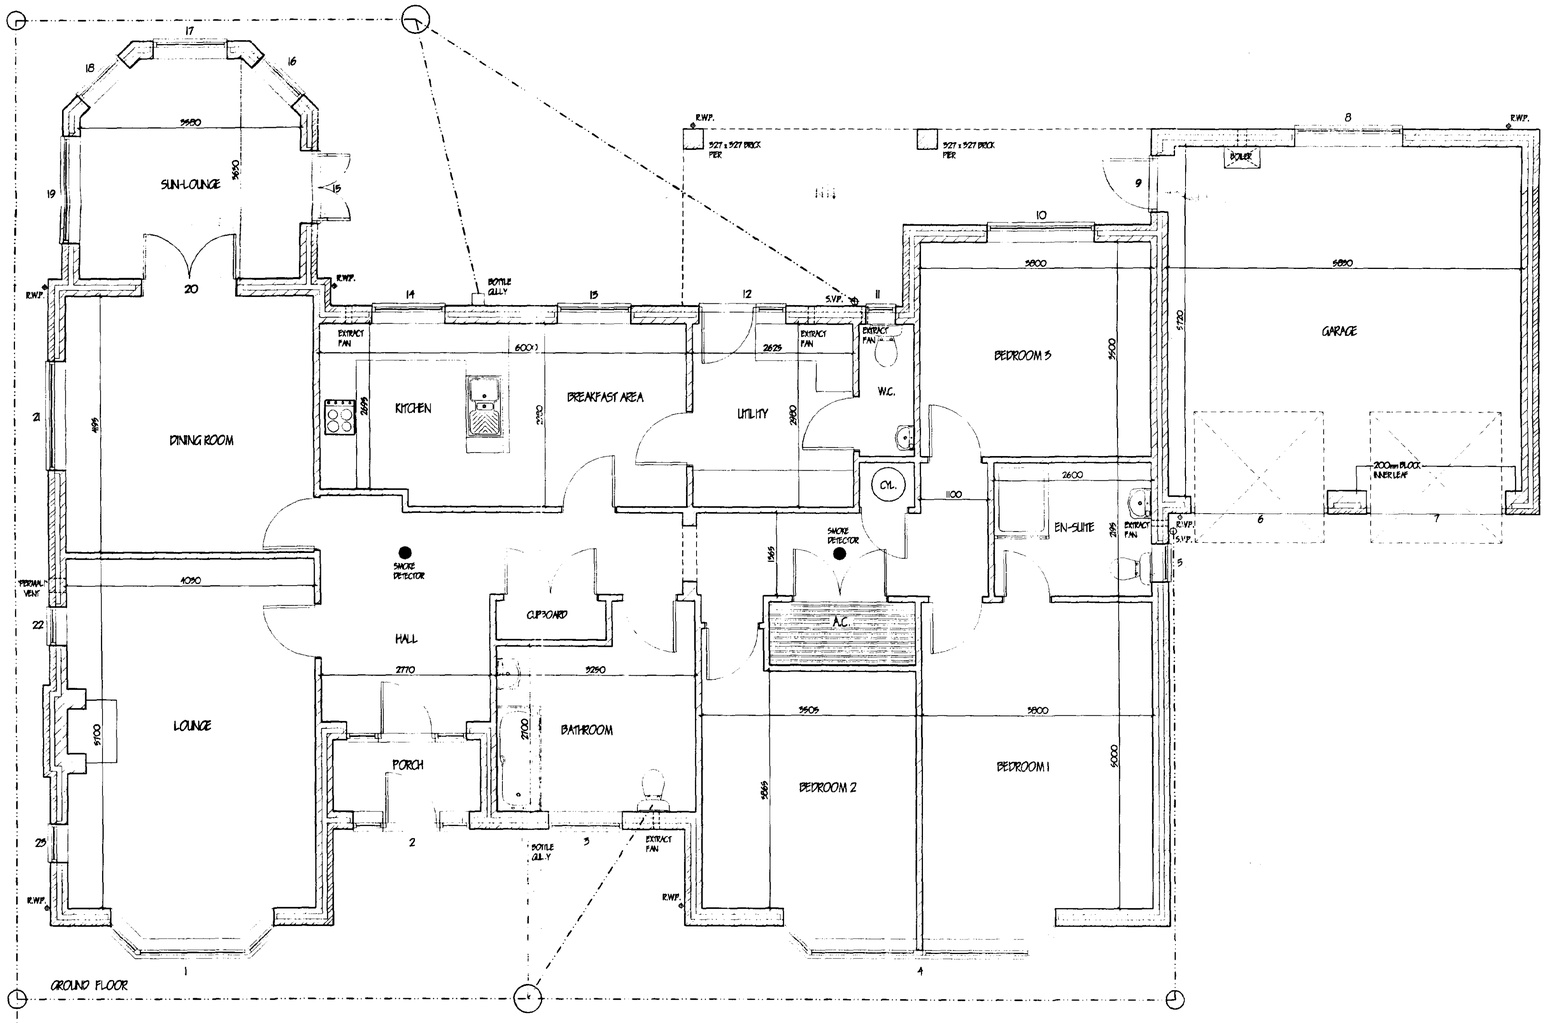

SHDC
Planning & Development
27 MAR 2002
Ref 0365/02

rel	revision	date

G. R. MERCHANT
I.ENG AMICE FIWO

ARCHITECTURAL, STRUCTURAL AND LAND DRAINAGE CONSULTANTS

Unit 4, Wrights Mews
12A Park Road, Holbeach,
Spalding, Lincs. PE12 7EE
Tel: 01406 490600
Fax: 01406 425744
E-Mail: G. R. Merchant @ Merchant. FS. Co. UK

Project:
BUNGALOW & GARAGE
REAR OF ROSE VILLA
29 GARNSGATE ROAD
LONG SUTTON

Client:
MR & MRS D BAKER

Drawing:
FLOOR PLANS & ELEVATIONS

Job Ref	Drawing No
288-01	01
Date: MARCH '02	Drawn: J.C.

Scales: 1:50 1:100

DO NOT SCALE FROM THIS DRAWING
This drawing is copyright and may not be altered, traced, photographed or used for any other purposes other than that for which it is issued. The Demand Contractor is to check all dimensions on site and report any discrepancies to the Architect. All details shown on this drawing including foundations and buried pipe layouts are conditional subject to the survey. No responsibility can be accepted for abnormal conditions which may be discovered during excavation unless reported to the Architect so that the dimensions and their accompanying calculations and surveys are reconsidered in respect of foundations to establish specific site conditions before any construction is undertaken. This drawing is limited in its extent of information contained and does not purport to contain a full specification of the works and is solely for the purpose of obtaining Planning / Building Regulation approval. This drawing must not be used as a contract document alone. The works will not be supervised or inspected on site by G R Merchant or any representative thereof. It is the client or their appointed agents responsibility to control workmanship, substitution of materials, adherance to specification, variations to contract etc.
All materials to be new unless otherwise stated and all components and materials etc. to be used fitted and installed etc. in strict accordance with manufacturers instruction and warrant points of practice. Materials shall conform to appropriate British standard specification or BBA certificate or European code equivalent. The Employer / Client shall ensure that the selected contractor is conversant with and adopts all measures necessary to achieve compliance with Health and Safety Regulation for Building sites and Work places. The Employer / Client is advised that should the works need to comply with the Construction Design and Management Regulations an independent Planning Supervisor will be required. The works shall comprise of all as that is shown on the drawing and details. Work that may not specifically shown but may be reasonably inferred as necessary to carry out the works shall be deemed to be included.

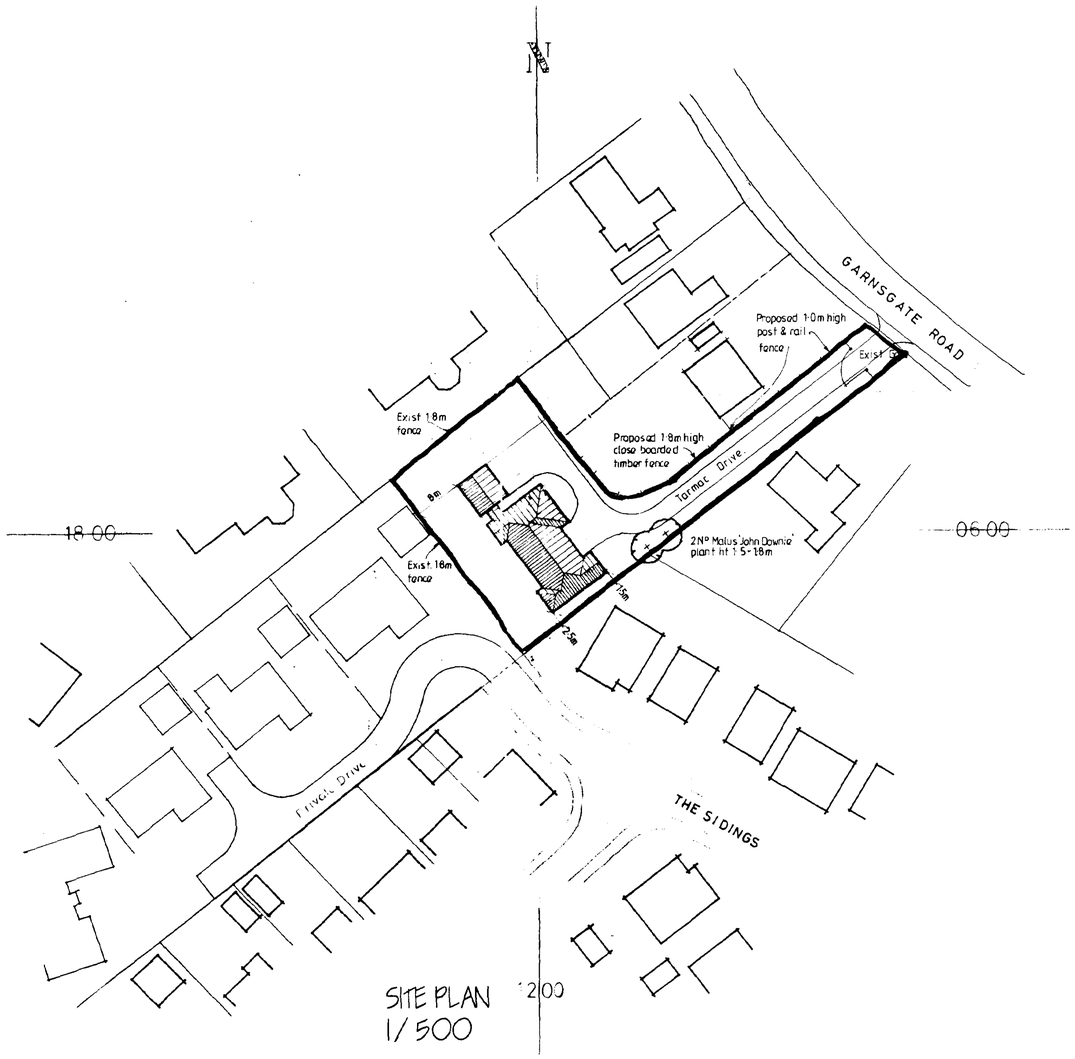

SITE PLAN
1/500

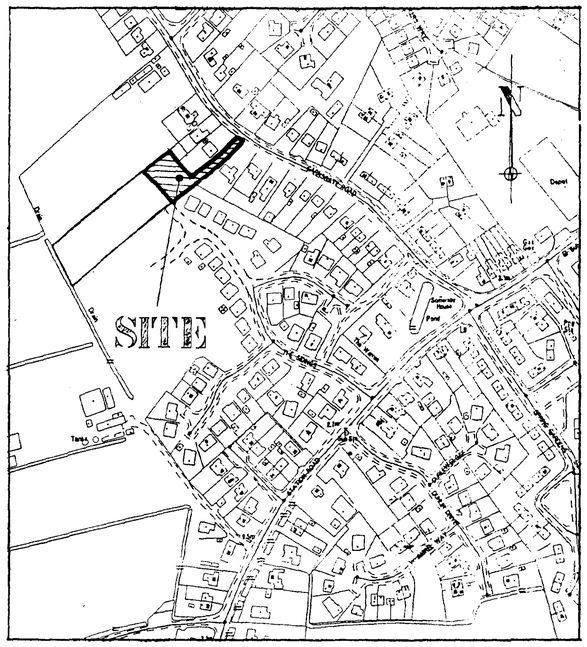

LOCATION PLAN
1/2500

AMENDED PLAN
Ref. A1

20 NOV 2003
Fict 0365/03

REJECTED
30 DEC 03

G. R. MERCHANT BSc
I.ENG AMICE FIWO

ARCHITECTURAL, STRUCTURAL AND LAND DRAINAGE CONSULTANTS

Unit 4, Wrights Mews
12A Park Road, Holbeach,
Spalding, Lincs. PE12 7EE
Tel: 01406 426700
Fax: 01406 425744
E-Mail: G. R. Merchant @ Merchant. Fsbusiness. Co. UK

BUNGALOW & GARAGE
REAR OF ROSE VILLA
29 GARNSGATE ROAD
LONG SUTTON

MR & MRS D BAKER

SITE & LOCATION PLANS

Job Ref	Drawing No
288/01	01A
Date	Drawn
JULY 2001	GRM

Scales
AS INDICATED

DO NOT SCALE FROM THIS DRAWING

This drawing is copyright and may not be altered, stored, photographed or used for any other purpose other than that for which it is issued. The General Contractor is to check all dimensions on site and report any discrepancies to the Architect. All details shown on this drawing including foundations are based upon typical site conditions relative to the area. Any reasonably unforeseen or abnormal conditions which may be discovered during construction works reported to the Architect as they destroy commencement to begin be commenced. Site test surveys are recommended in respect of boreholes to ascertain exact earth, site conditions before foundation work is undertaken. As drawing is limited in the amount of information contained and does not purport to contain a full specification of the works it is essential for the purposes of obtaining Planning / Building Regulation Approval. This drawing must not be used as a contract document alone. The works will not be supervised or inspected on site by G R Merchant or any representative thereof. It is the client or the appointed agents responsibility to control workmanship, suitability of materials, adherence to specification, variation to contract etc.

All materials to be new unless otherwise stated and all components and materials etc. to be used fitted and installed etc. in strict accordance with manufacturers instruction and current code of practice. Materials shall conform to B.S. standards British Standard specification or B.S.I. certificate or European code equivalent. The Contractor / Client shall ensure that the selected contractor is competent / self and adopts all means, and equipment to achieve compliance with Health and Safety Legislation for Building sites and Work / sites. The Employer / Client is advised that should the works need to comply with the Construction (Design and Management Regulations the appointment of a planning supervisor will be required. No works shall commence at all that is shown on the drawing or details which that may not satisfy any owner but may be reasonably inferred as necessary to carry out the works shall be deemed to be included.