



FRONT




REAR

LEFT




RIGHT

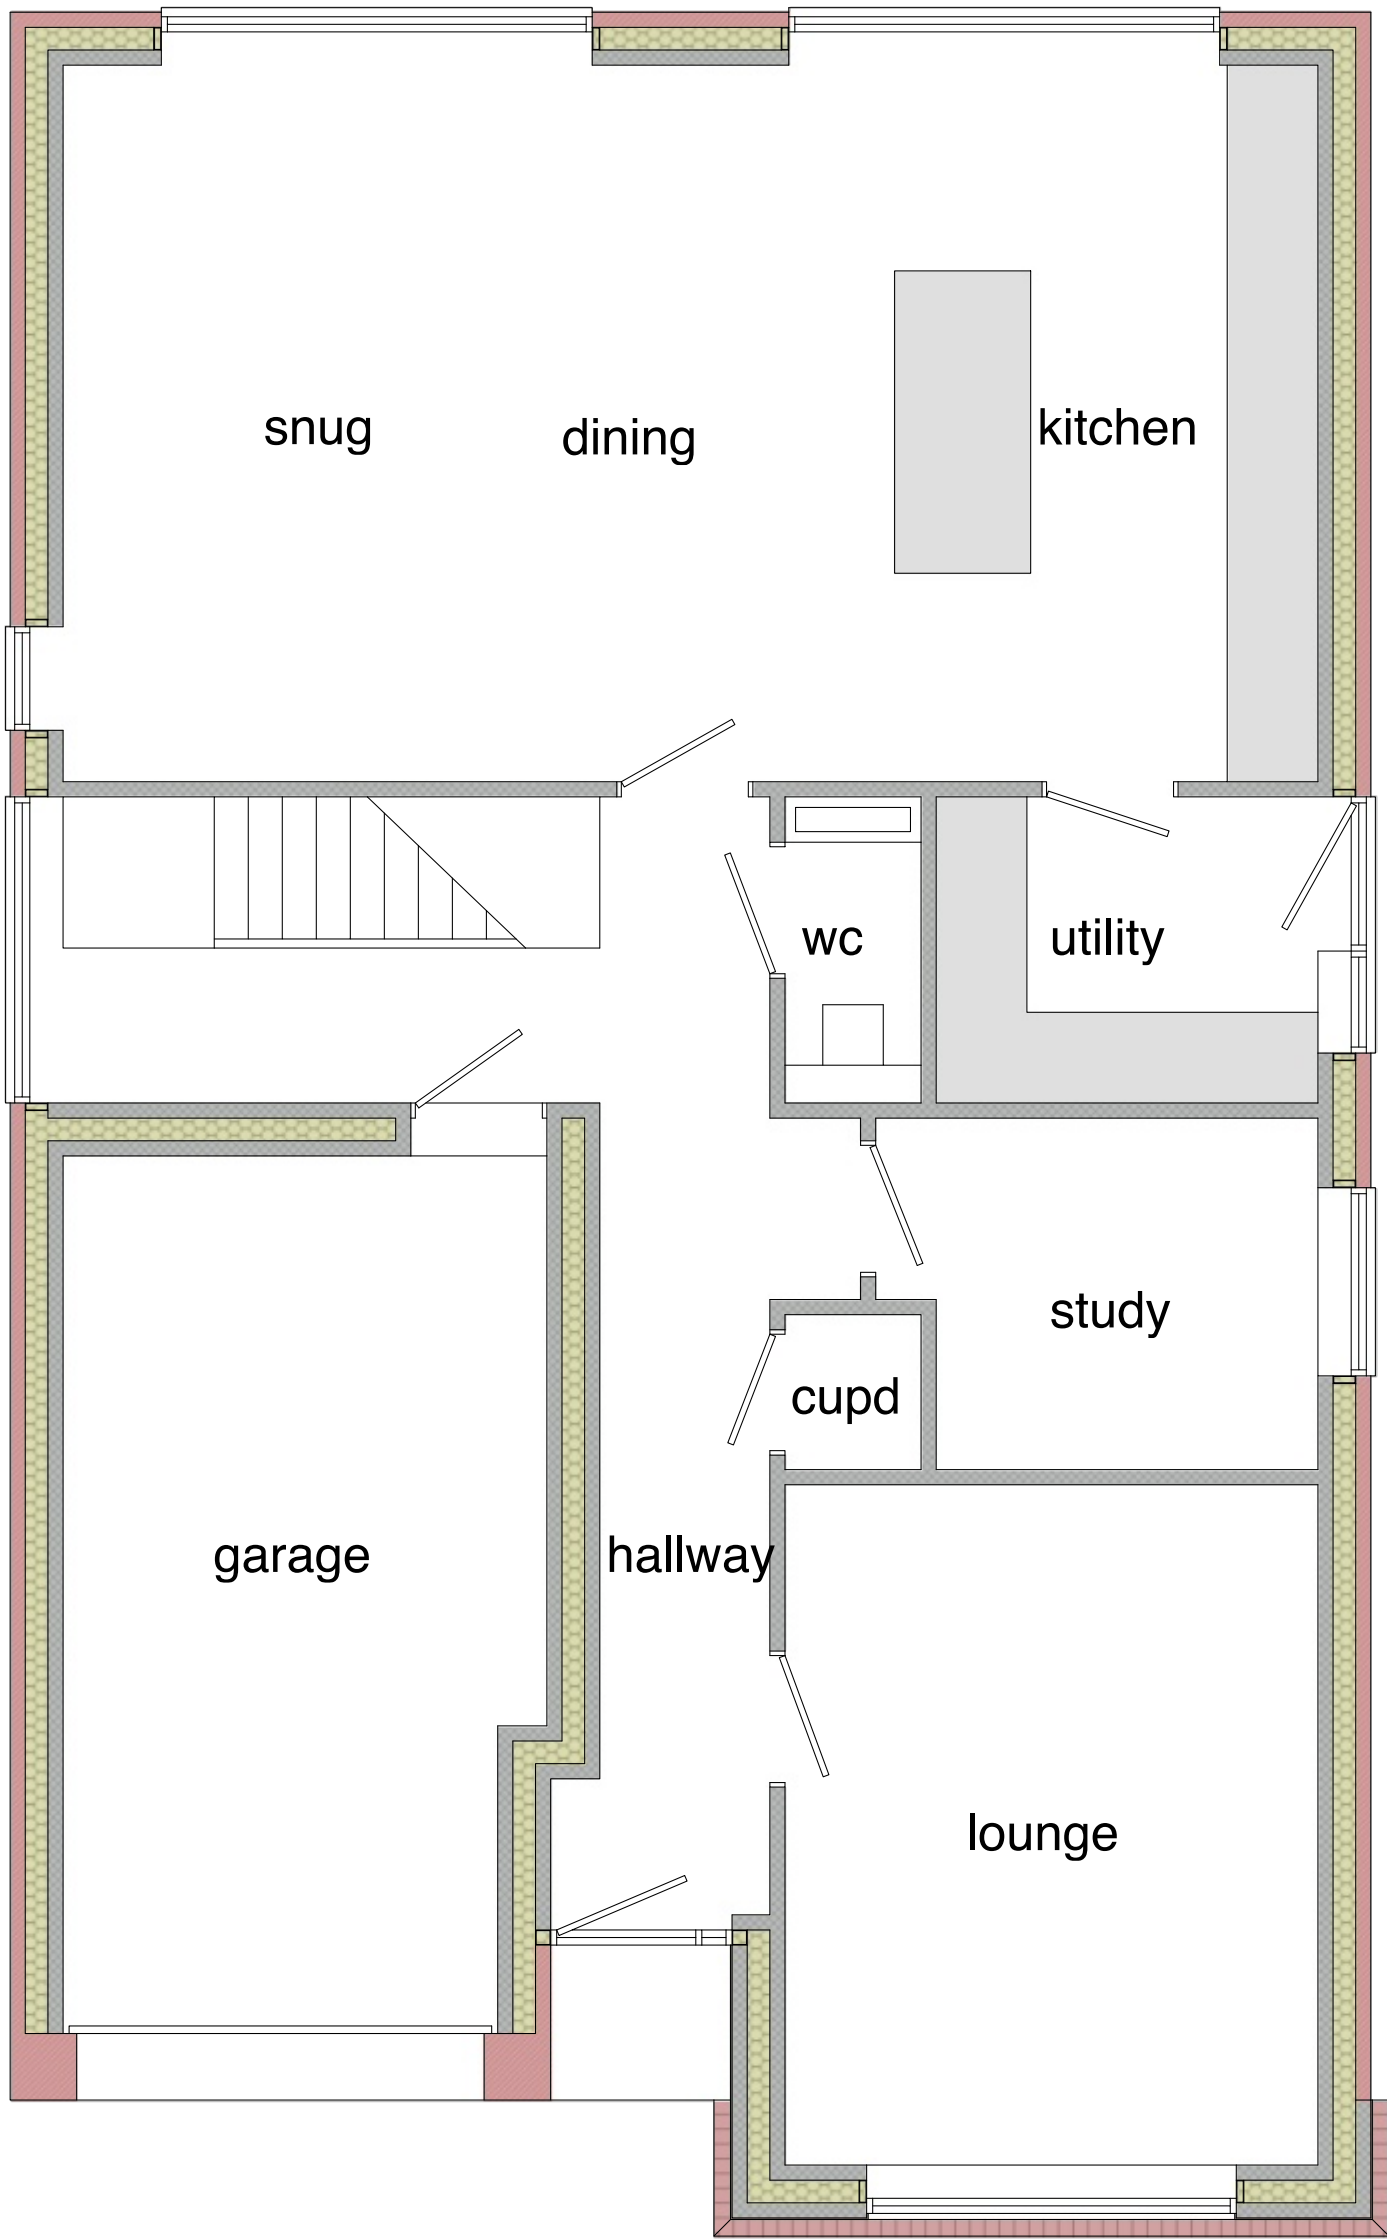

GROUND FLOOR PLAN



either use a trellis with an external grade plywood backing
or use something like this lattice fence extension

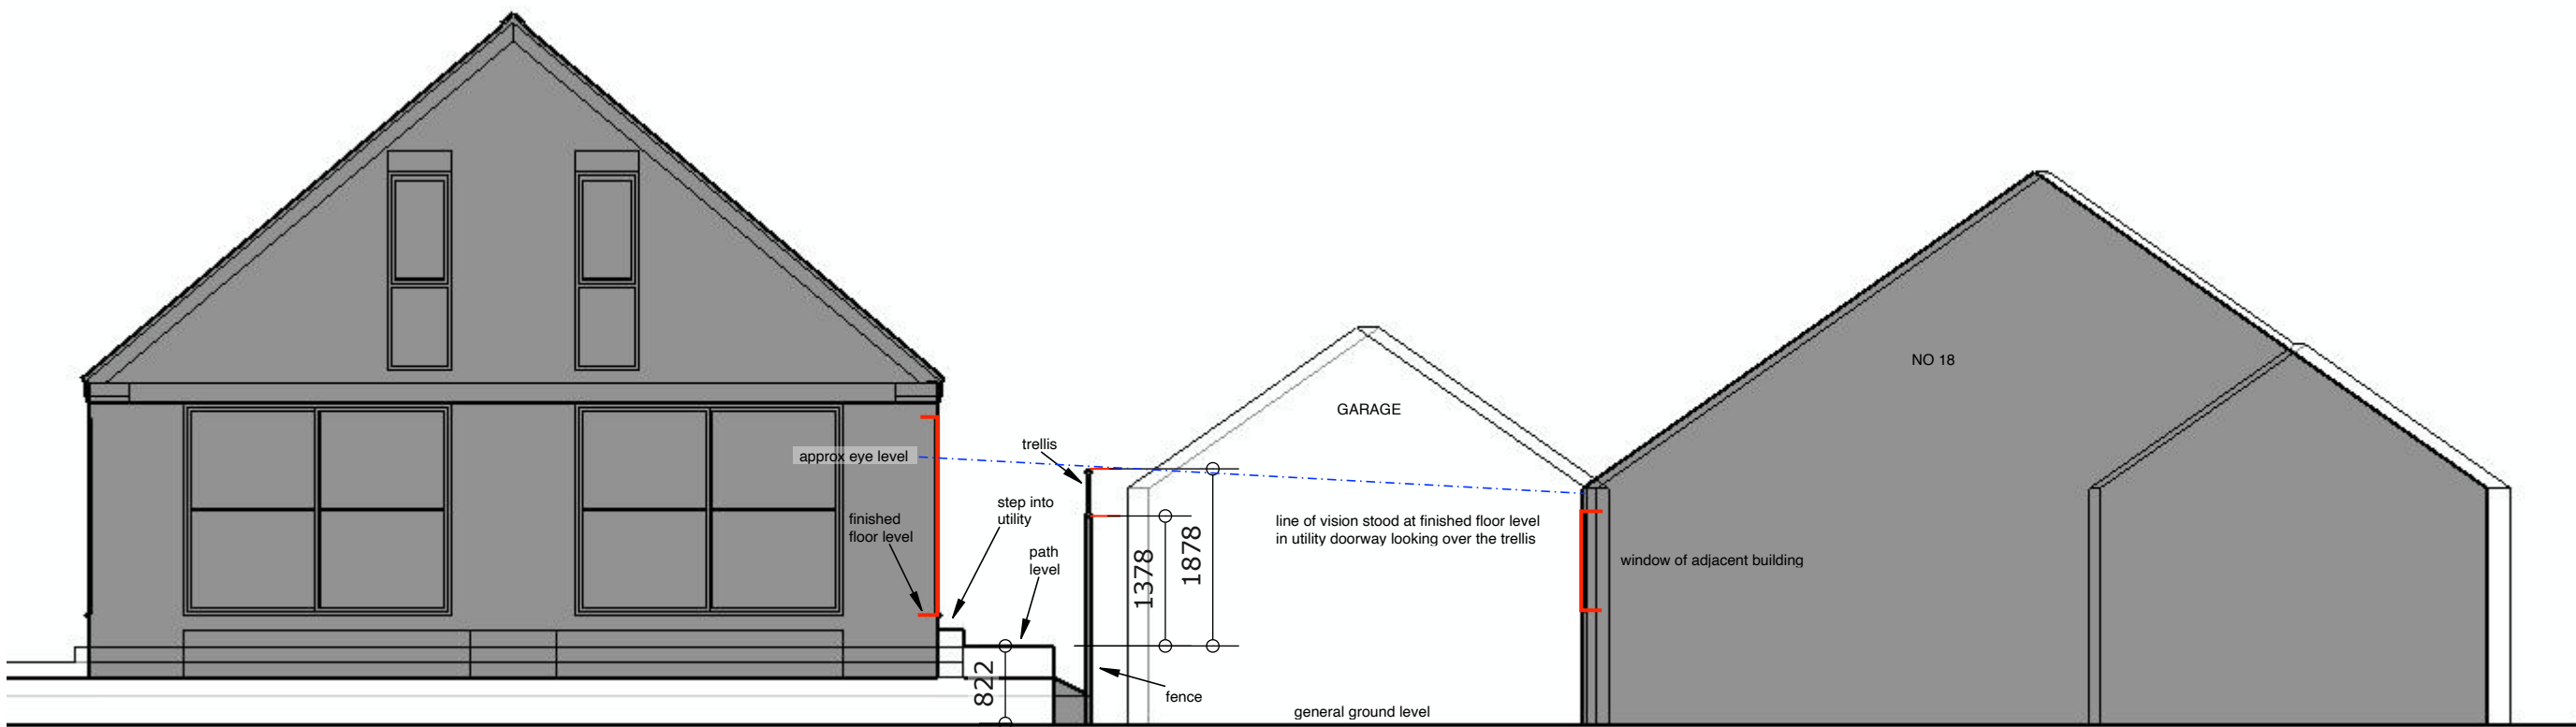

SECTION CUT AT UTILITY DOOR TO ADJACENT BUILDING 1/75

PROPOSED DWELLING WITH GARAGE
adj No 17 TRAFALGAR SQUARE
LONG SUTTON for
MR L SHEPPERSON

PLANS, ELEVATIONS
AND SECTION

1/50 1/100
at A1

JUN 26

J192-FEN 2

Julian Warrick

Architectural Design Consultant

in f

Email: julian@jwarrick-design-cons.com
Tel: 01775 820123
Mob: 07849 652067
Houzz.co.uk

8 Beech Grove
Donington
Spalding
Lincs
PE11 4XQ