
Email - phill westrop - Outlook

EXISTING SITE LEVELS ARE APPROX 100mm DOWN FROM FOOTPATH

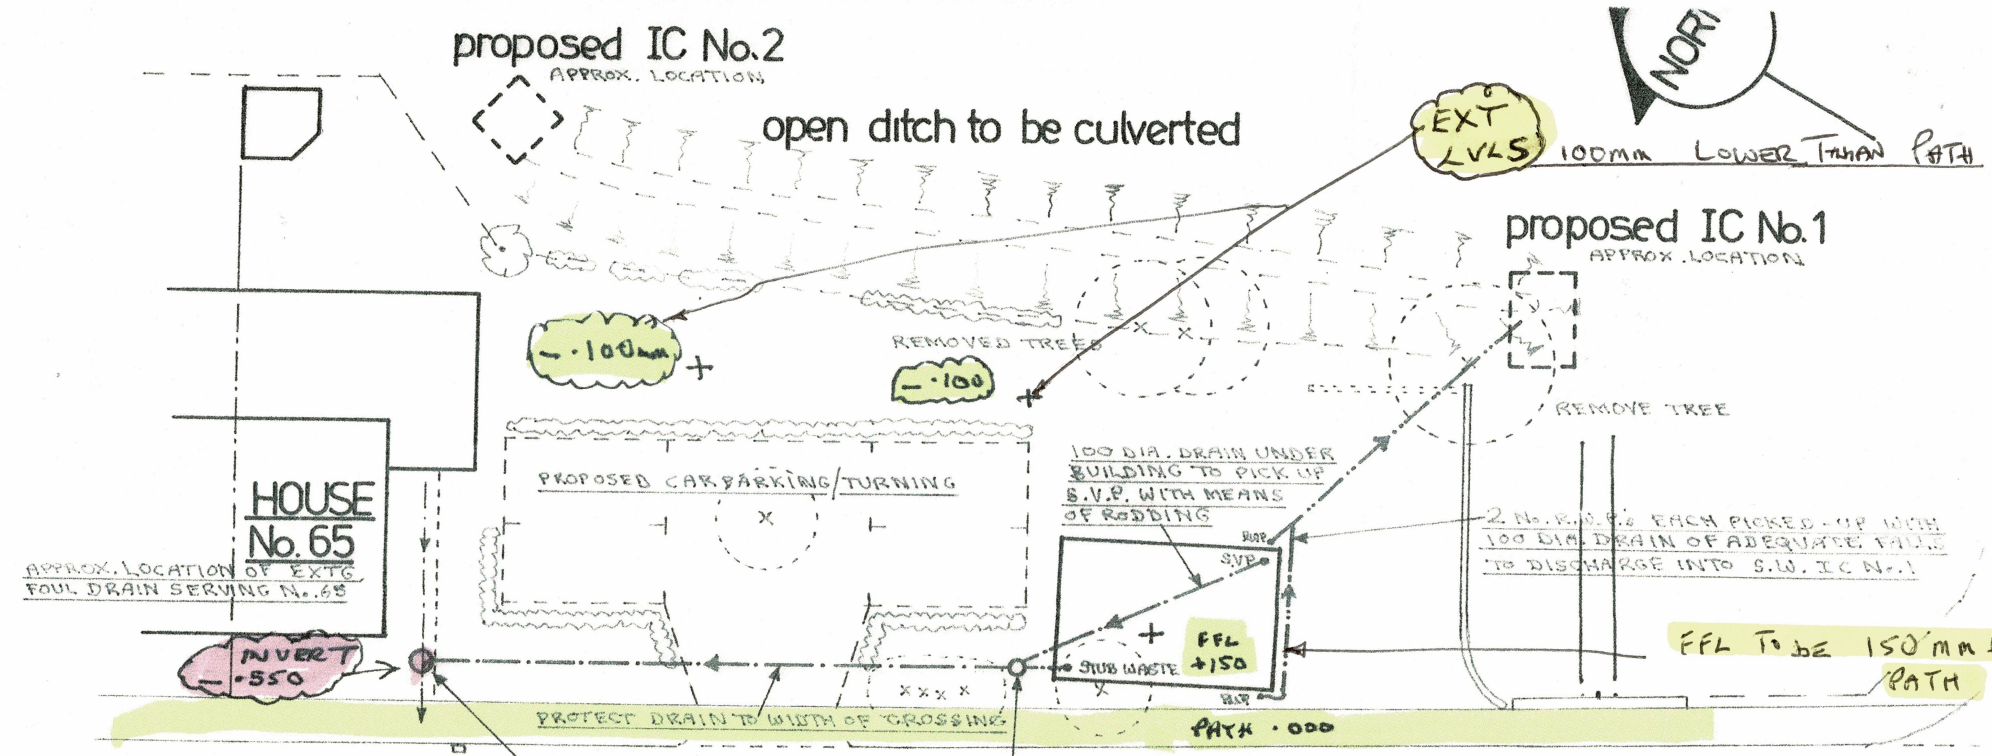

SPECIFICATION

drains 100 DIA. STANDARD PLASTICWARE eg. "OSMA" WITH PUSH-FIT FLEXIBLE COUPLINGS WITH MATCHING FITTINGS INSTALLED TO M.F.G.'s INSTRUCTIONS. UNIFORM + ACCURATE FALLS. 1:60 TO FOUL. 100 THICK PEA SHINGLE BEDDING/SURROUND/COVER. BRIDGE DRAINS THRO' WALLS WITH P.S. CONC. LINTELS.

IC's STANDARD PLASTICWARE INSTALLED TO M.F.G.'s INSTRUCTIONS. SCREW-DOWN COVERS. LOCATE IN PEDESTRIAN AREA ONLY.

PROPOSED FOUL + STORM DRAINAGE to PROPOSED COTTAGE at No.65 STATION ROAD, LONG SUTTON, LINCS.

March 2020

scale 1:200

Drg.no. 172017/6

02/07/2020

https://outlook.live.com/mail/0/search/id/AQMkADAwATZiZmYAZC04MDFhLWRmZDQtMDACLTAwCgBGAAADjGILILydYUOy1Y6GkZnXlwcAE4... 1/1