

FILE COPY 111/0373/09

Form B (Type III)

Notes: This Form is for use in connection with an application for the Secretary of State for Energy's consent under section 37 of the Electricity Act 1989 to install and keep installed above ground an electric line of a nominal voltage of less than 132 kilovolts. The Form should be sent in triplicate to each District/Borough Council in whose area the proposed development would be situated.

DETAILS OF APPLICANT

Name: **Central Networks East**
Address: **Pegasus Business Park**
East Midlands Airport
Castle Donington
Postcode: **DE74 2TU**
Telephone Number: 01332 393171

PART 1

26 MAY 2009

Central Networks East Application Number **EMP/687** Date **22 May 2009**
To the Chief Executive **South Holland District Council** Planning Department

Dear Sir

Electricity Act 1989

Application is being made to the Secretary of State for Energy for his consent to the development described overleaf. The Secretary of State will at the same time be requested to direct that planning permission for this development shall be deemed to be granted. The consent and the direction may be given subject to conditions.

To assist the Secretary of State to determine the application the District/Borough Council is requested to return to me two copies of this Form with Part I Certificate and Part II completed and signed with plans.

Department of the Environment Circular 14/90 (Welsh Office Circular 20/90)[Department of Energy Circular 1/90] describes this procedure and the reason for it.

Yours faithfully
For and on behalf of Central Networks East

Delellis

Designation: **WAYLEAVES & PROPERTY DEPARTMENT**

CERTIFICATE

(To be completed by or on behalf of the District/Borough Council)

- The **South Holland** District/Borough Council
- (i) ~~object on the grounds set out below~~/have no objection to make to the development described overleaf.*
- (ii) request/~~do not request~~ that a public inquiry be held pursuant to paragraph 2 of Schedule 8 to the Electricity Act 1989 before the Secretary of State reaches his decision on the application.*

Date **3 July 09**

Signed

Stevenson

* Delete as appropriate

Designation **Head of Planning & Development**
On behalf of the **South Holland** District/Borough Council
(Reasons for objections)

PARTICULARS OF PROPOSED DEVELOPMENT AND REPRESENTATIONS

(To be completed by Central Networks East)

Application is being made:

- (a) for consent under section 37 of the Electricity Act 1989 to install or keep installed an electric line above ground;
- (b) for a direction under section 90(2) of the Town and Country Planning Act 1990 that planning permission for the proposed development be deemed to be granted.

- 1. Particulars of proposed development. (These particulars should be accompanied by such plans as may be necessary to enable the local planning authority to identify the land affected by the proposals and to appreciate the nature and extent of the proposed development and by a copy of the environment statement if the applicant has prepared one.)

To erect a new 11.000 volt overhead line on wooden poles in the parish of Long Sutton with a tolerance of 30m either side of the route shown on the attached plan number BK45928.

To construct a new line along the public highway in Winters Lane, Sutton Bridge to accommodate increased supply and to complete an 11000 volt ring securing local supplies & offering an alternative feed under fault conditions.


- 2. Particulars of any representations of objections which have been made to Central Networks East.
- 3. Particulars of the applicant's compliance with his duty under paragraph 1 of Schedule 9 to the Electricity Act 1989.

Central Networks have taken all possible care to remain within the guidelines set out in Section 9 of the Electricity Act 1989. The length of the overhead line has been kept to a minimum and situated in a position to cause minimum disruption considering on site conditions and limitations.

Date 22.5.09

For and on behalf of Central Networks East

Signed

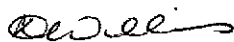

Designation: **WAYLEAVES & PROPERTY**

Note: This Part to be completed, dated and signed before submitting to the local planning authority

Central Networks East Application Number
EMP/687 22 May 2009

PART II - INFORMATION AND OBSERVATION
(To be completed by the District/Borough Council)

Planning Reference Number H11/0373/09

1. Names of interested parties consulted about the proposals with details of any observations received.

Long Sutton Parish Council

Ward Members

Lincoln County Council Archaeology

2. Particulars of any representations which have been made to the local planning authority objecting to the proposals.

South Holland Internal Drainage Board - copy attached.

3. Have any general or specific restrictions been imposed by any authority on development of the land affected by the proposed development?

No

4. Does the proposed development involve the demolition, alteration or extension of a building of special architectural or historic interest included in a list compiled or approved under section 1 of the Planning (Listed Buildings and Conservation Areas) Act 1990?

No

5. Does the local planning authority agree that the proposed development should be approved by the Secretary of State for Energy as described? (If the answer is 'NO', please answer question 6.)

Yes

6. Would the local planning authority be prepared to agree that the proposed development should be approved subject to modifications or conditions? (If so, specify the modifications or conditions proposed and state whether they are acceptable to the applicant). (Note: the precise form of any modifications or conditions subject to which the consent or direction given is a matter for the Secretary of State, but he will have regard to the form of words used by the local planning authority.)

N/A

7. Does the local planning authority consider that the application should be accompanied by an environmental statement in accordance with the Electricity Works (Environmental Impact Assessment)(England and Wales) Regulations 2000? (If so, please specify the particular points arising from the application which have caused the local planning authority to take this view).

No

Date 3 July 09

Signed

Stevenson

On behalf of the

South Holland


Designation District

Head of Planning

Council

(Local planning authority for the area in which the proposed development is to be carried out.)

Two completed copies of this Form, both signed, should be returned to Central Networks East for submission by them to the Department of Energy.

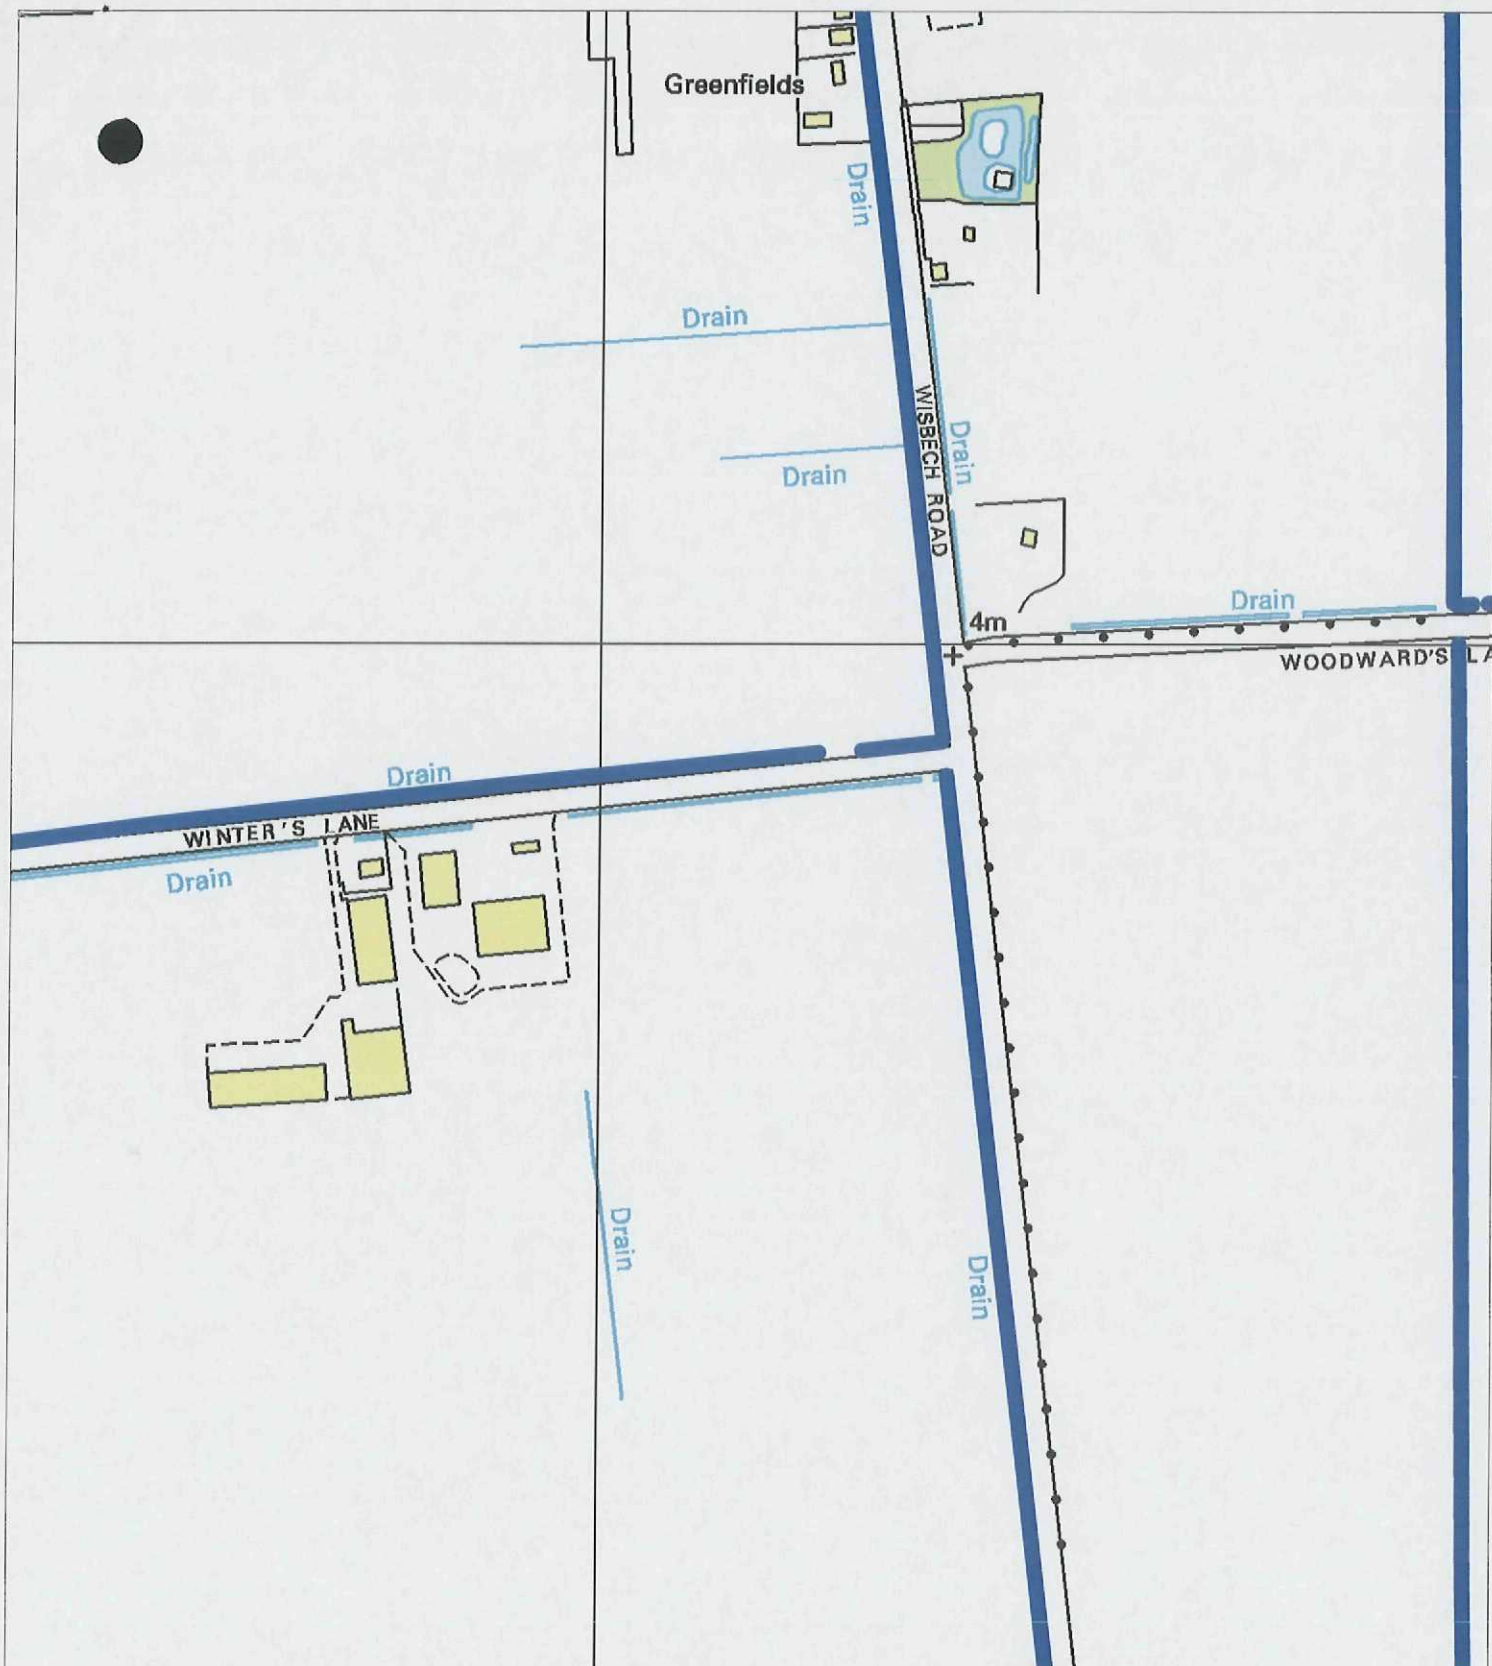

SOUTH HOLLAND INTERNAL DRAINAGE BOARD

H11/0373/09 - Proposed 11,000 volt overhead line at Long Sutton



Board-maintained Open Watercourses

Board-maintained Piped Watercourses

This map is reproduced from Ordnance Survey material with the permission of Ordnance Survey on behalf of the Controller of Her Majesty's Stationery Office
 © Crown copyright. Unauthorised reproduction infringes Crown copyright and may lead to prosecution or civil proceedings.
 Defra, Licence number 100018880, [2008].



Date: June 2009
 Scale: 1:5000