


WARNING: This area contains network operating at 33,000 volts (33kV), or above.

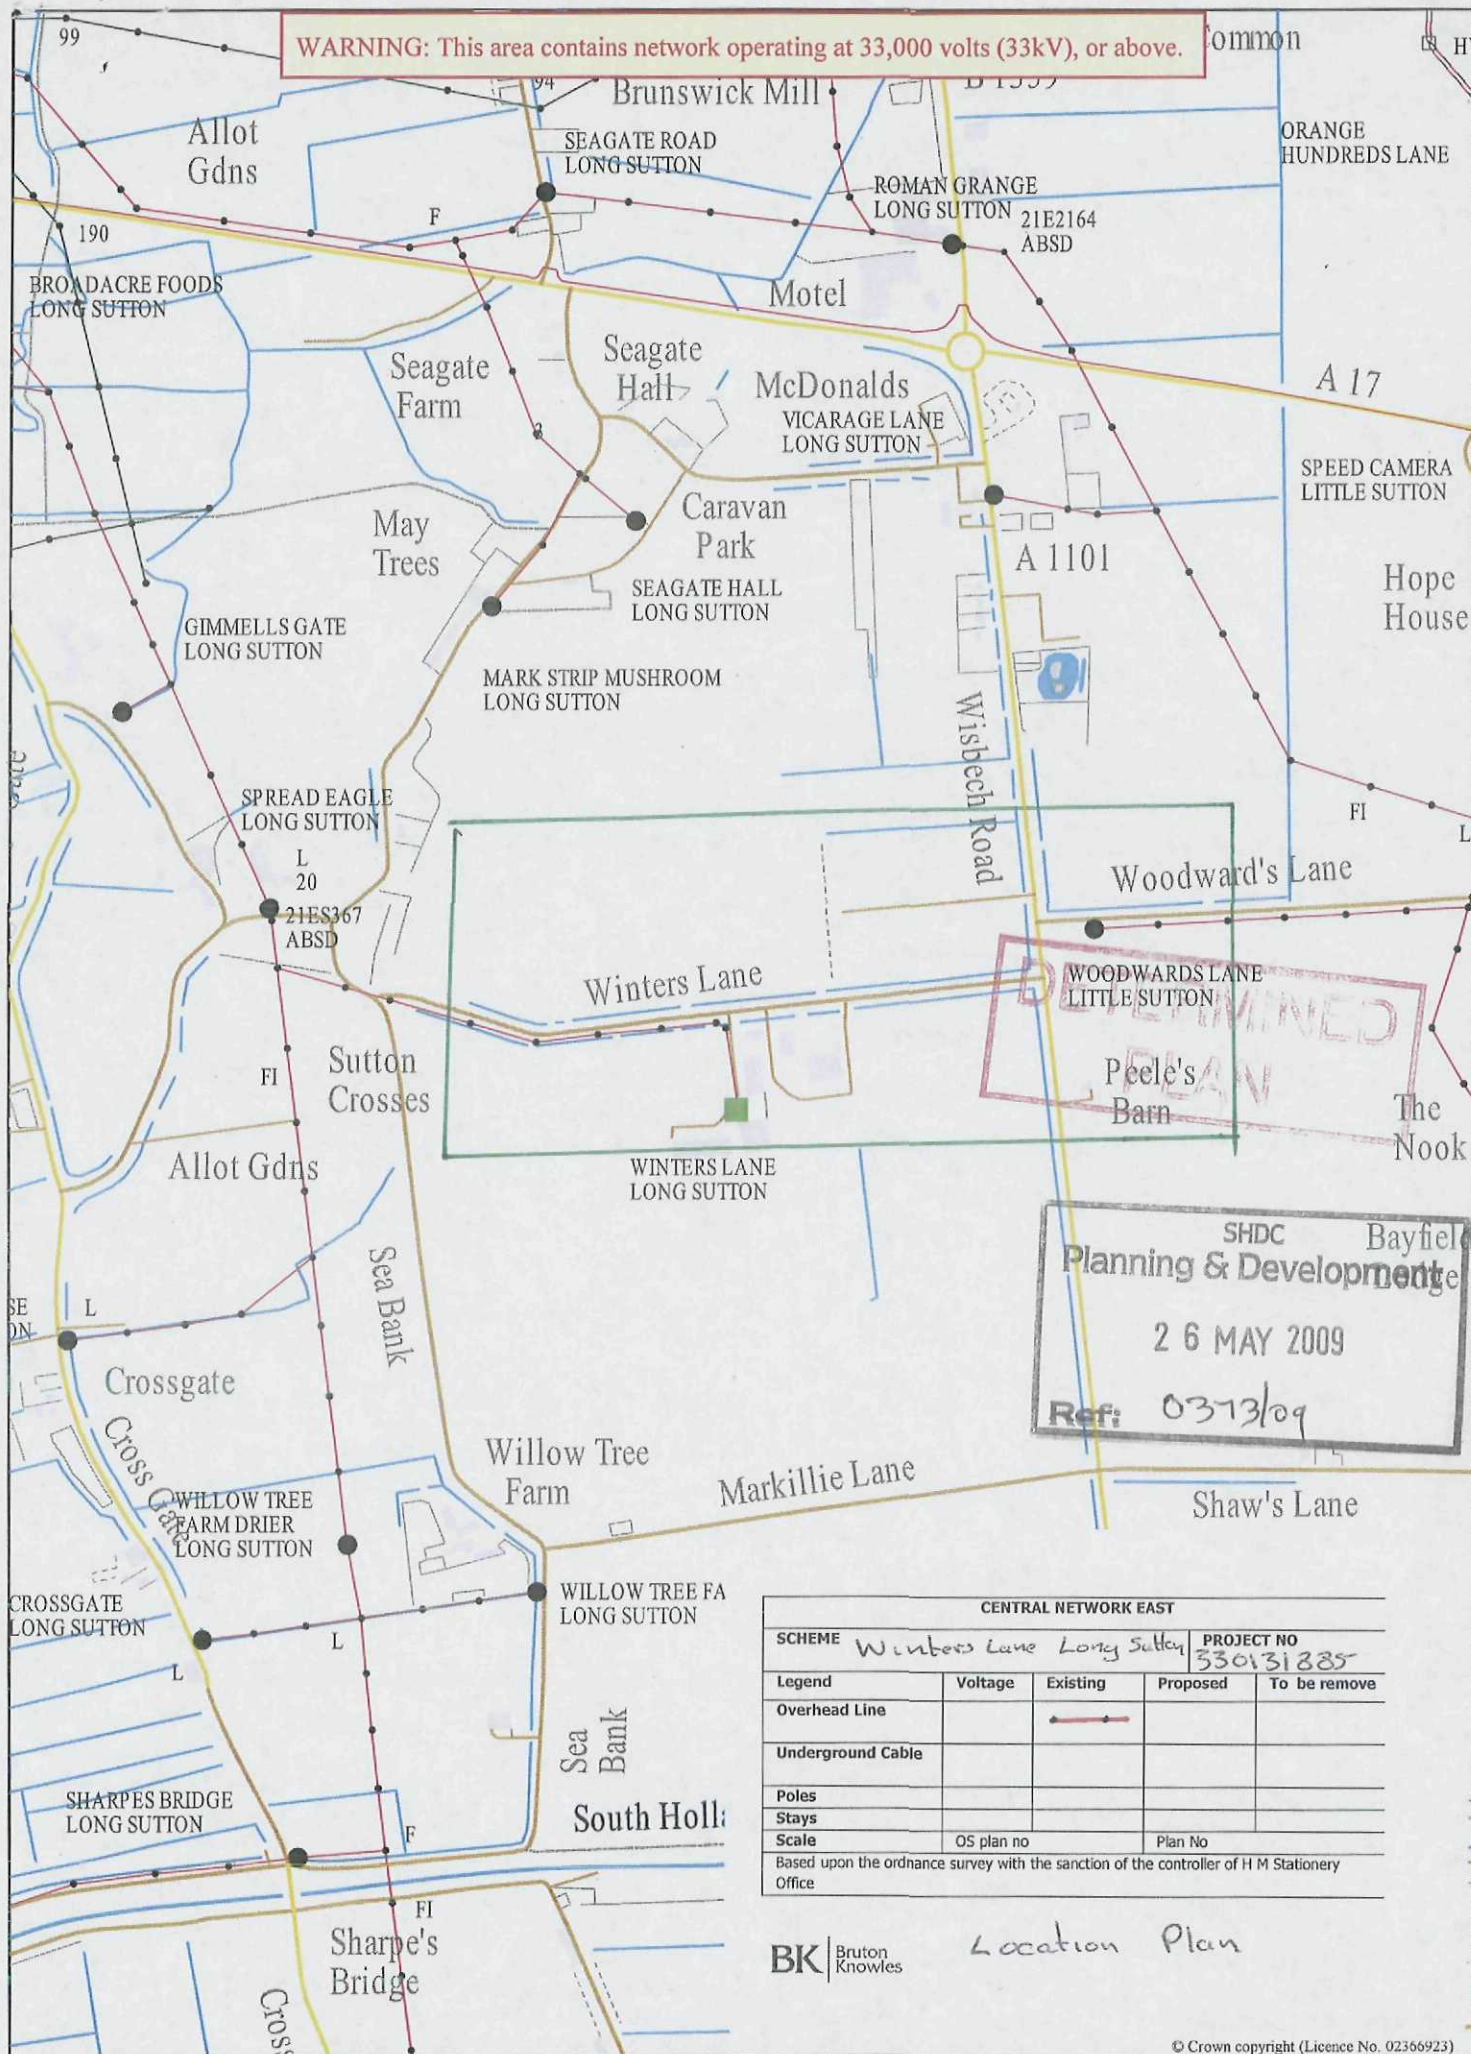

CENTRAL NETWORK EAST				
SCHEME	Winters Lane Long Sutton		PROJECT NO 330131835	
Legend	Voltage	Existing	Proposed	To be remove
Overhead Line				
Underground Cable				
Poles				
Stays				
Scale	OS plan no		Plan No	
Based upon the ordnance survey with the sanction of the controller of H M Stationery Office				

BK Bruton Knowles

Location Plan

© Crown copyright (Licence No. 02366923)