




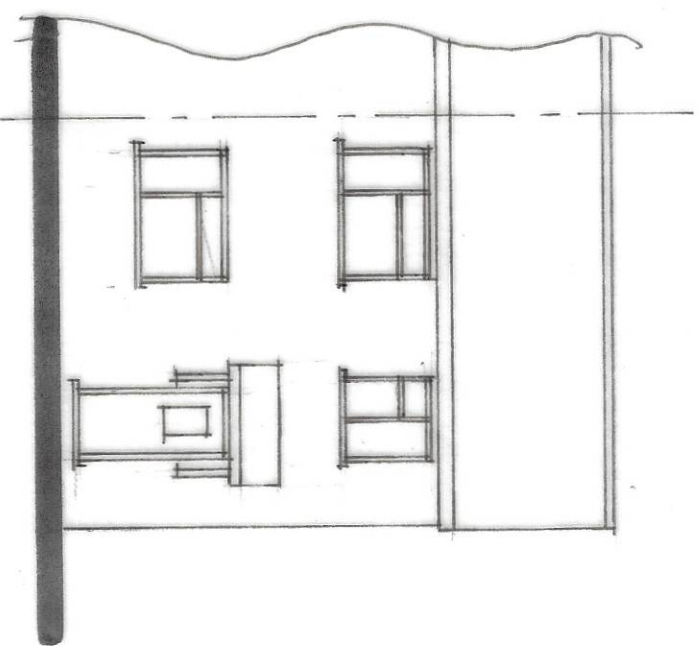


FRONT

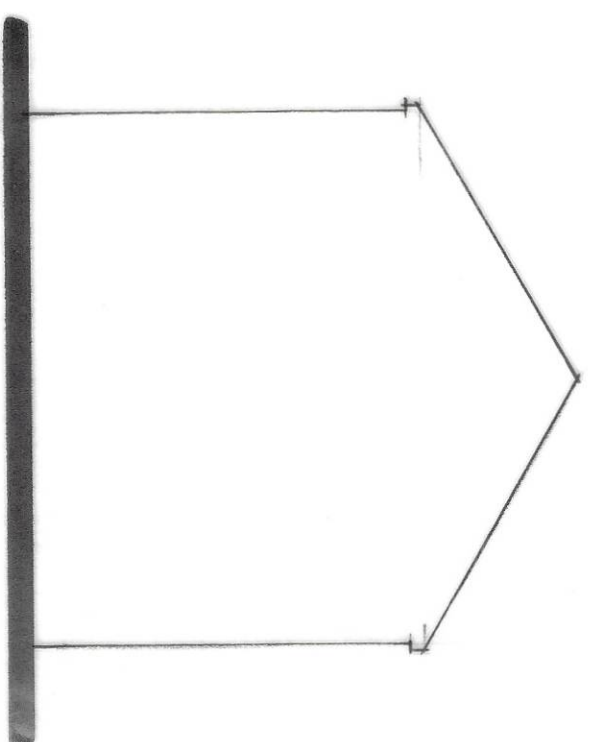

SIDE

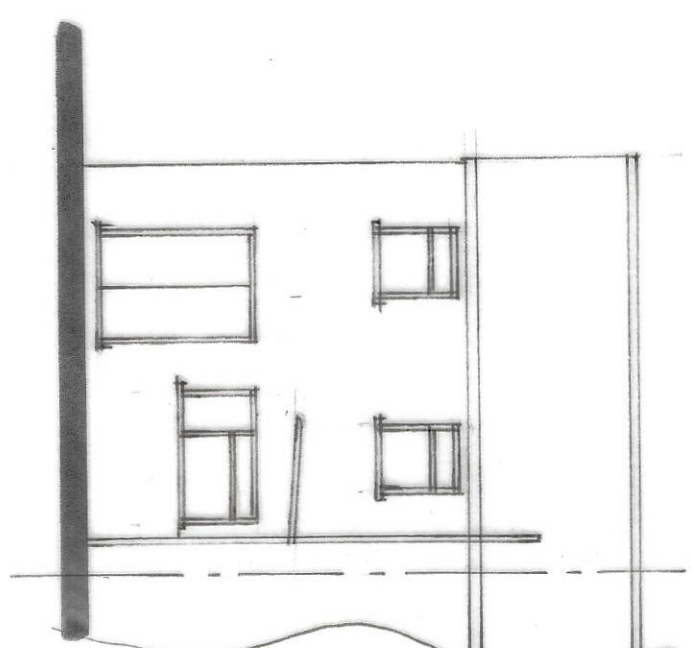

REAR

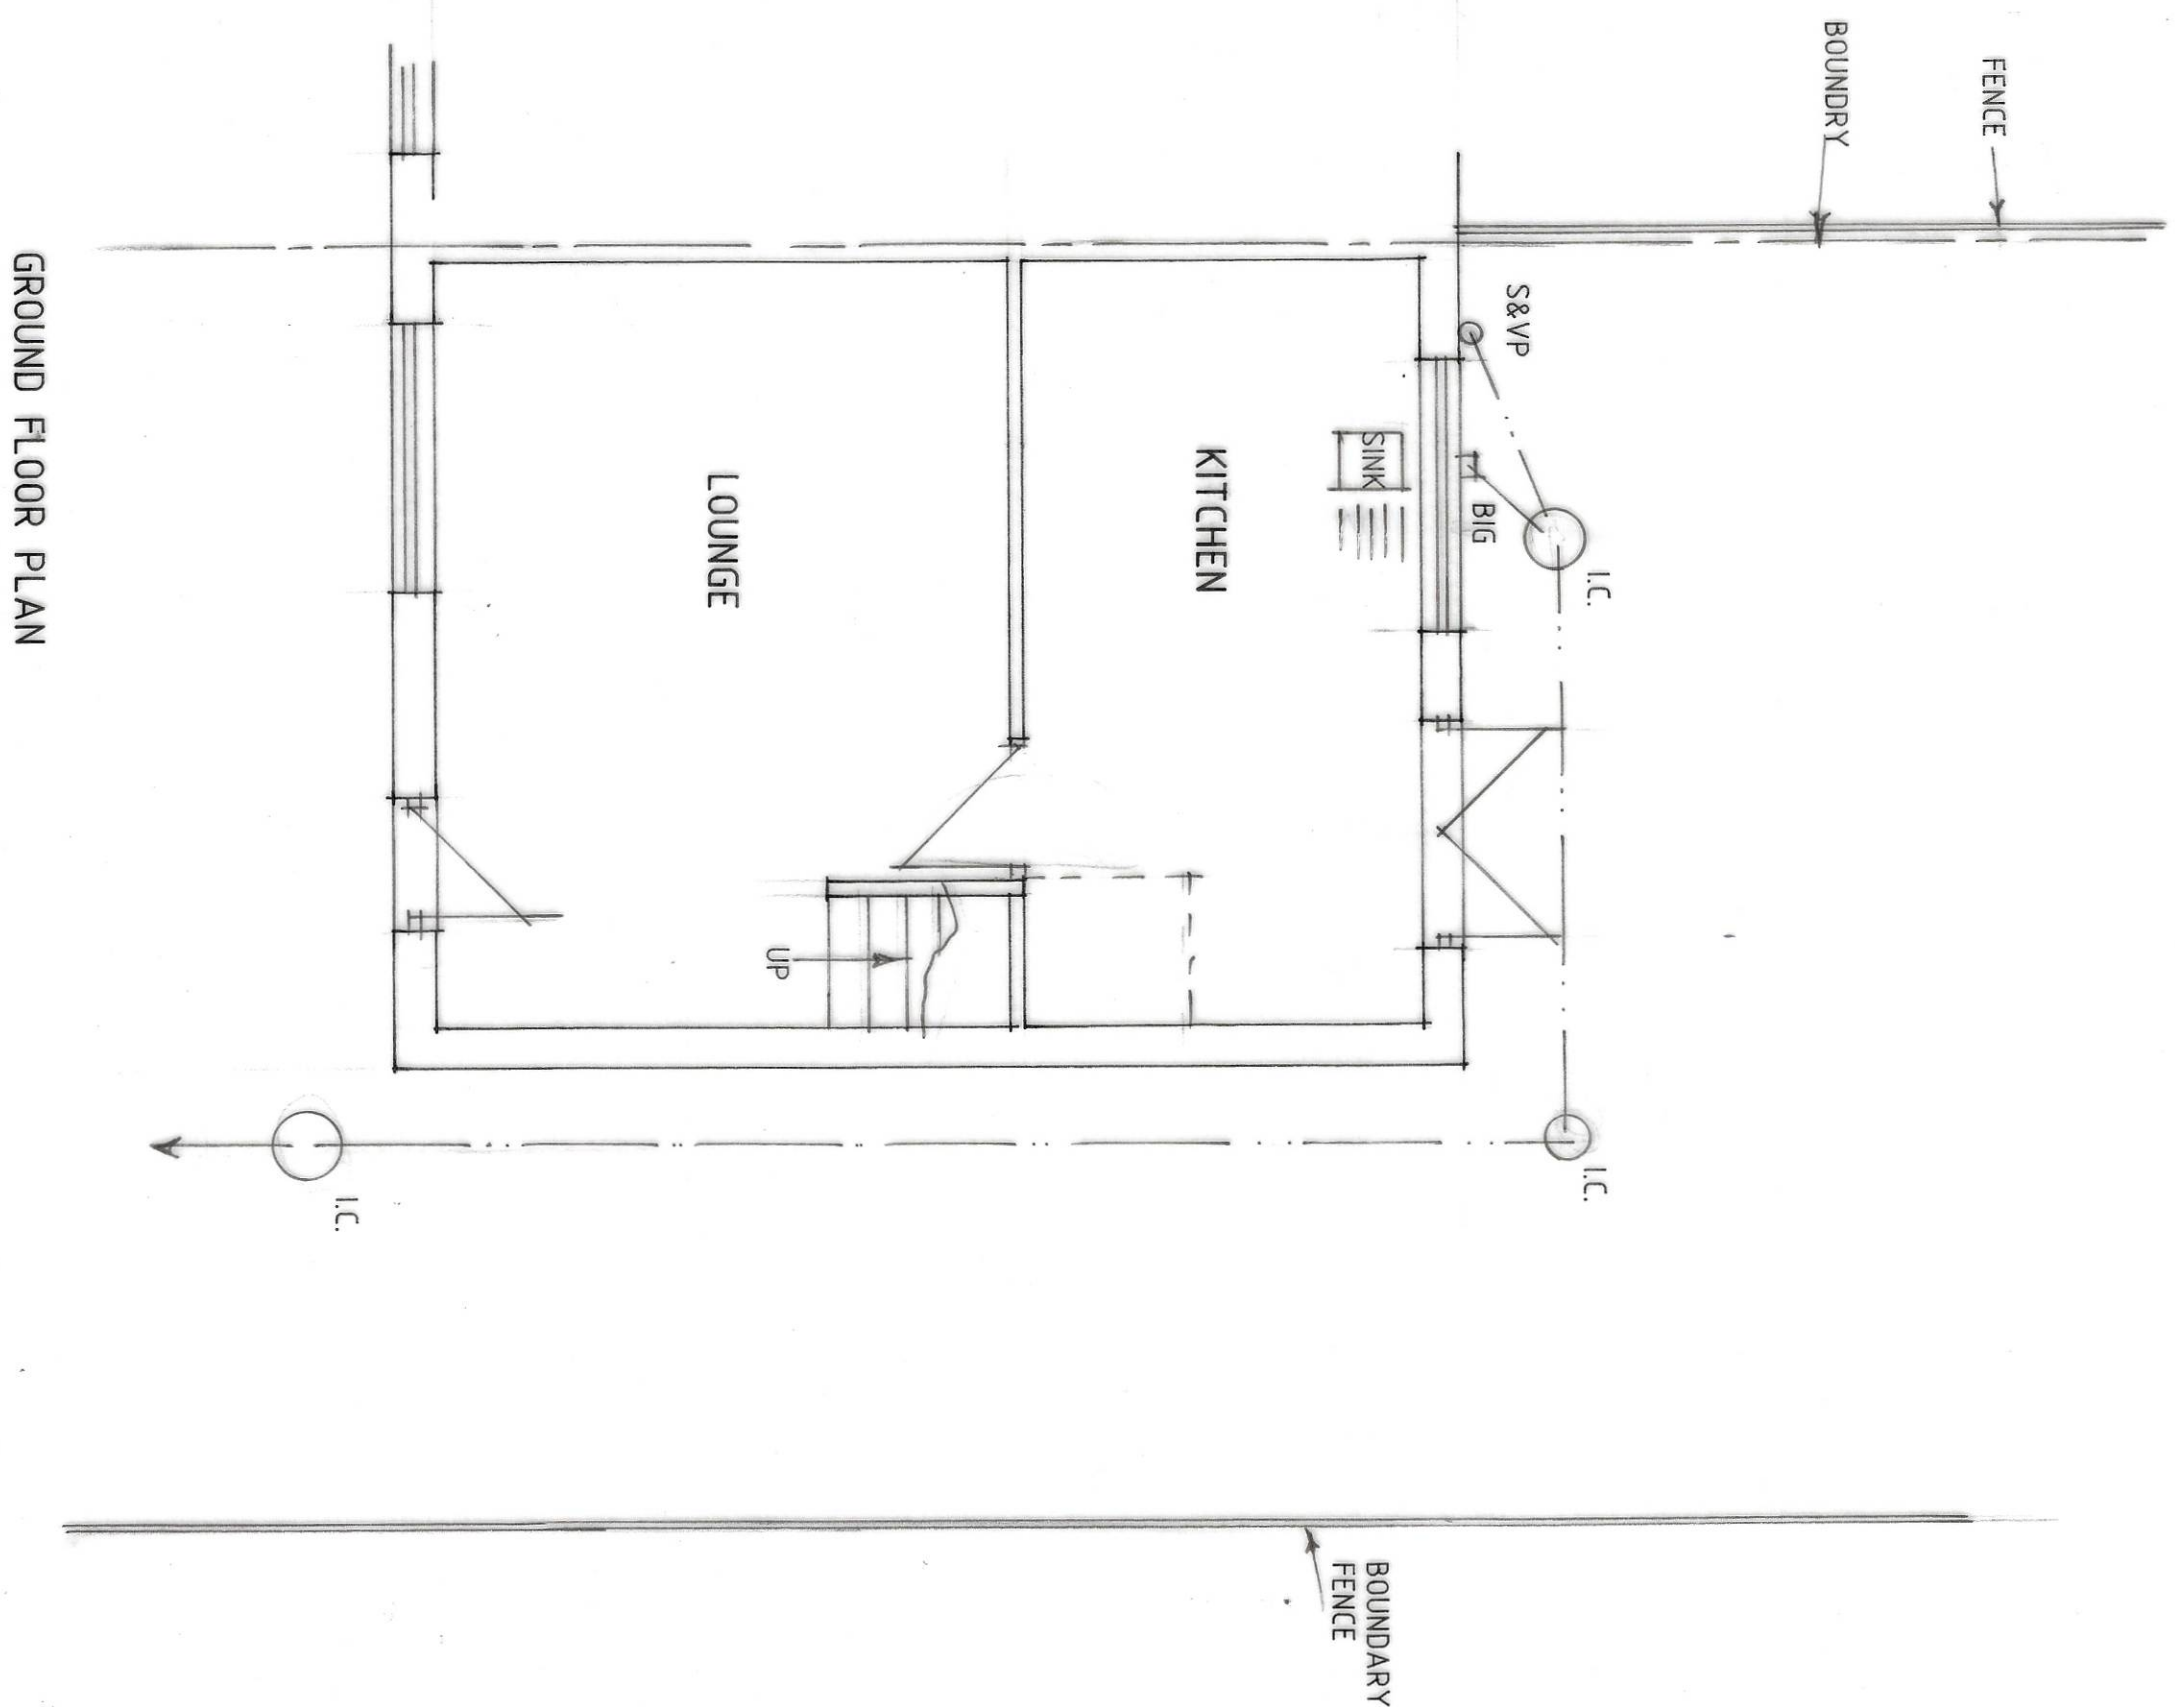

GROUND FLOOR PLAN

Status
DESIGN
CONSULTANTS IN ARCHITECTURE & PLANNING

PROPOSED EXTENSION AT
102 WOODLANDS, LONG
SUTTON FOR

MR. J. VERE.

PLAN AS EXISTING

1:50 1:100 SD22-005/1

FEB-22 B. GILHAM.

2 Edinburgh Walk, Hotham,
Sutton, Essex, SS12 7AP
Tel: 01206 424343 Fax: 01206 430902

