




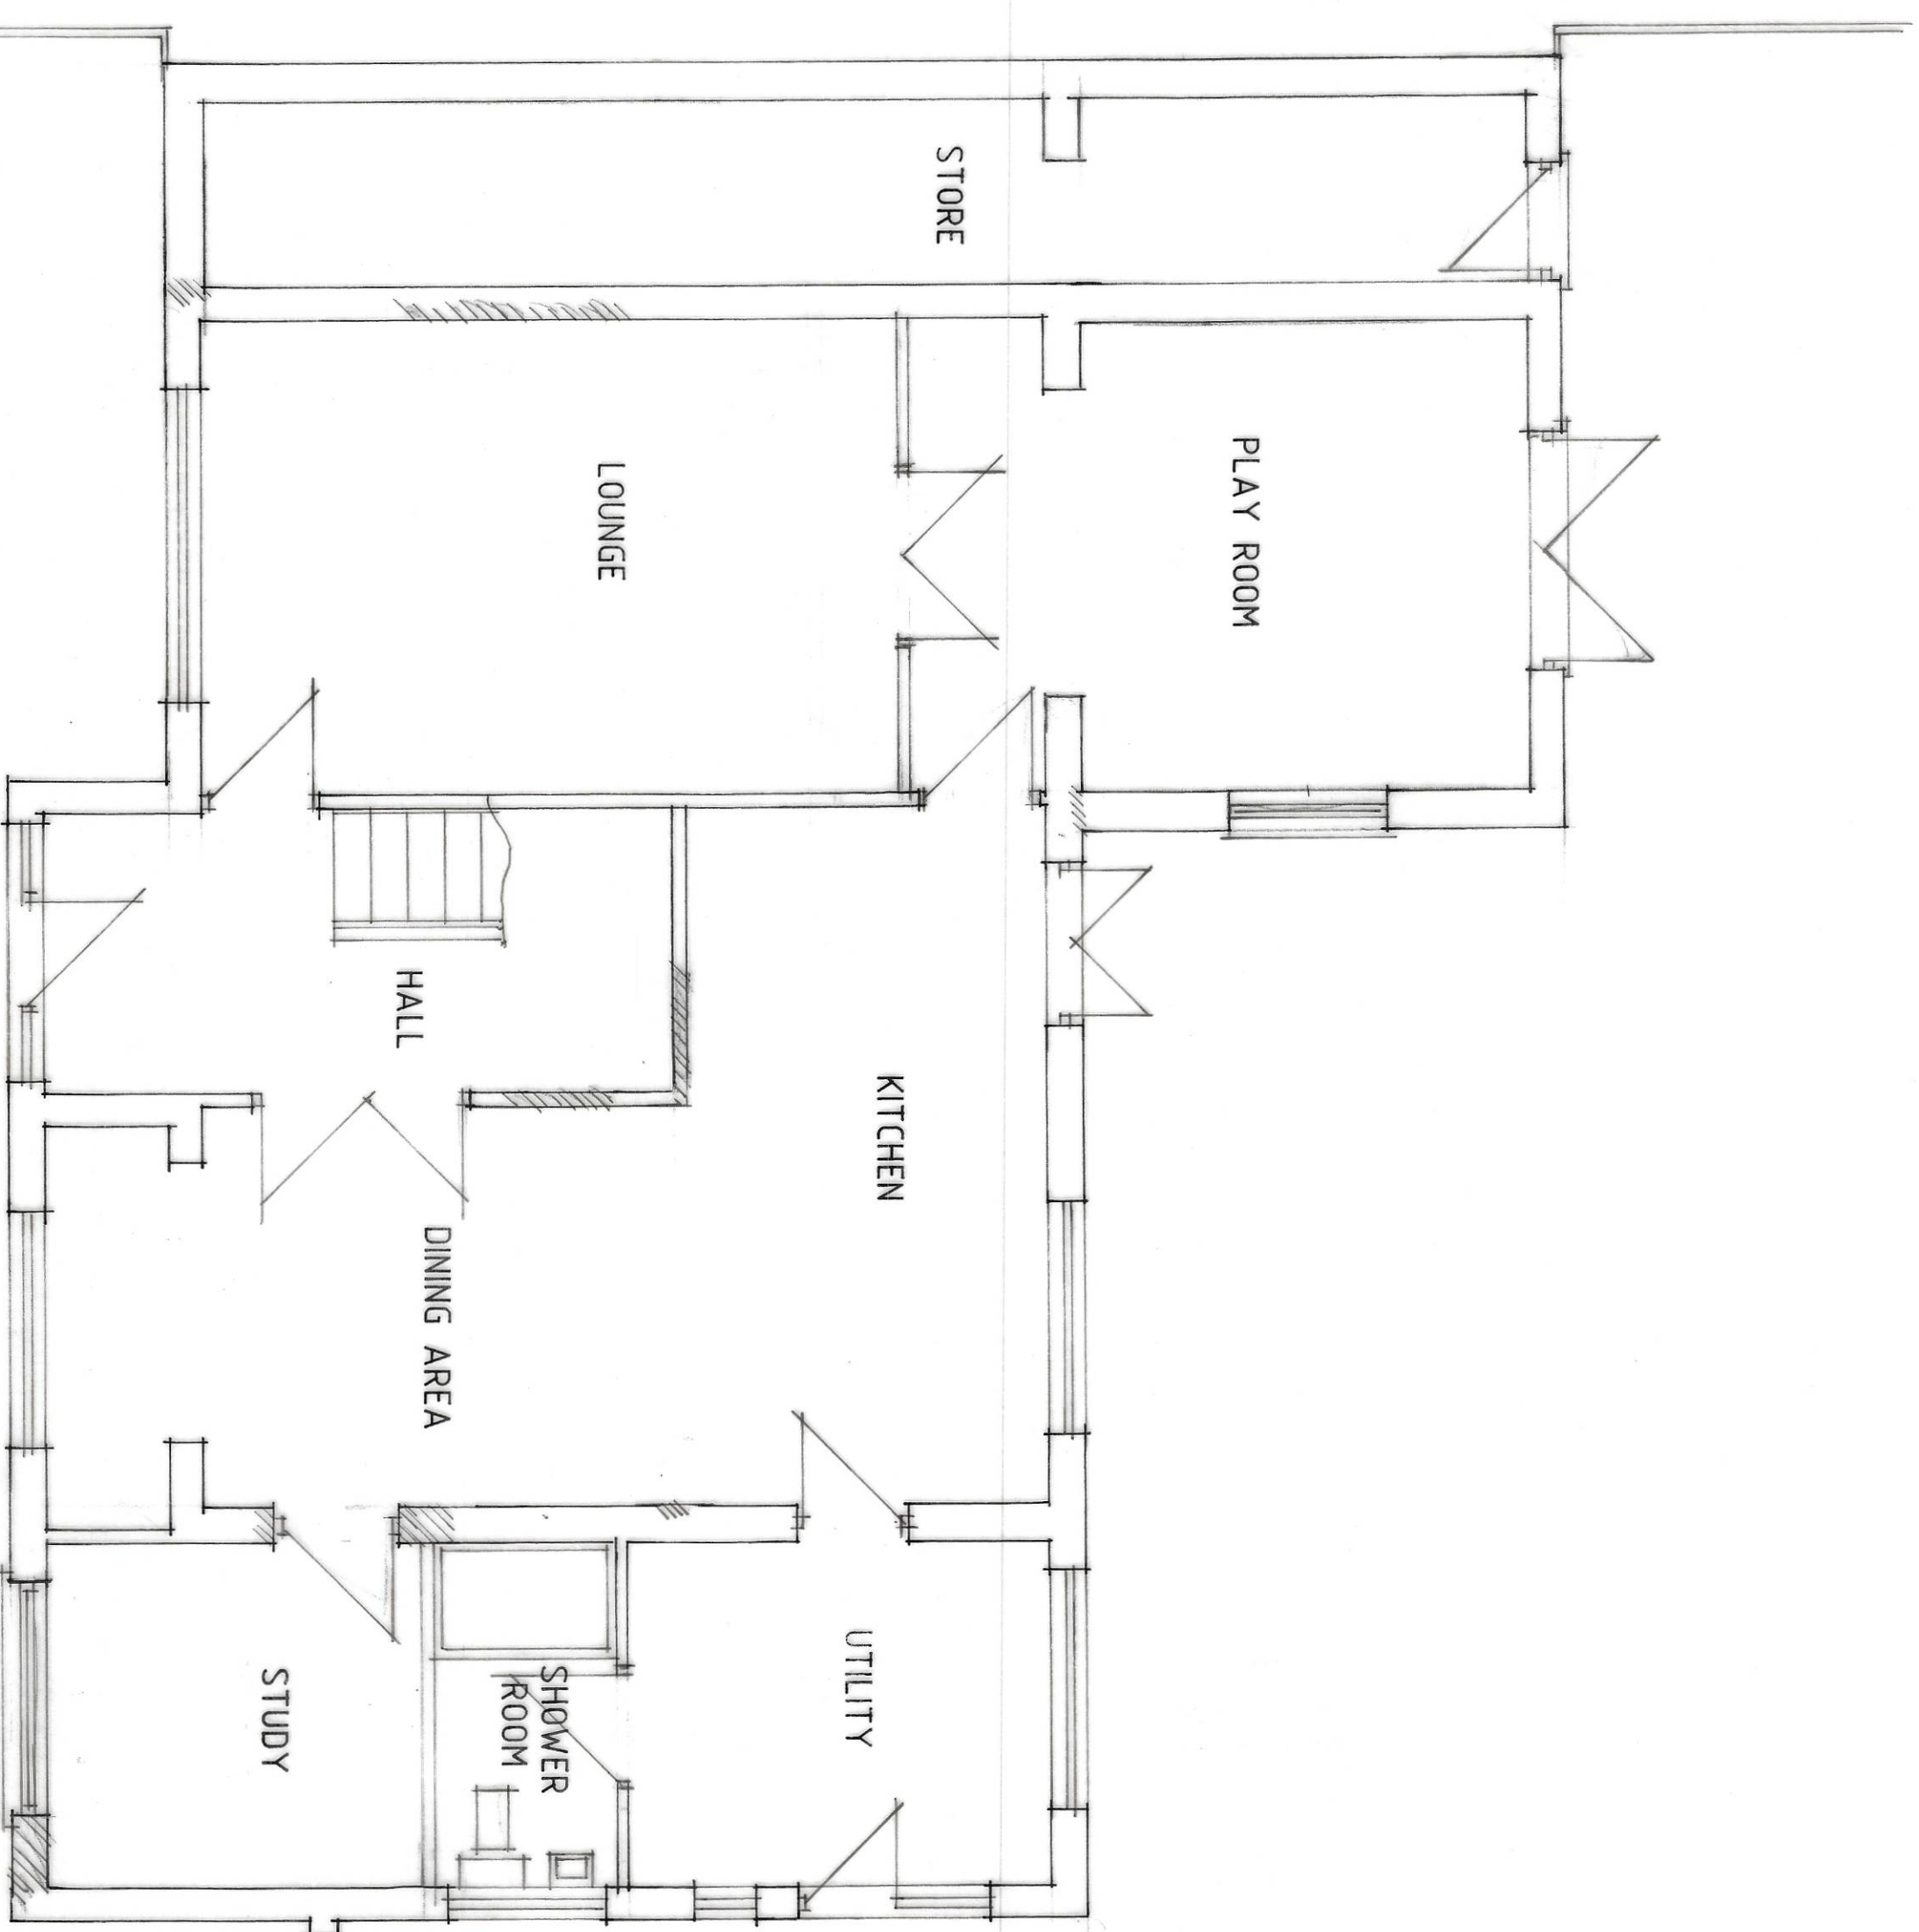


GROUND FLOOR PLAN

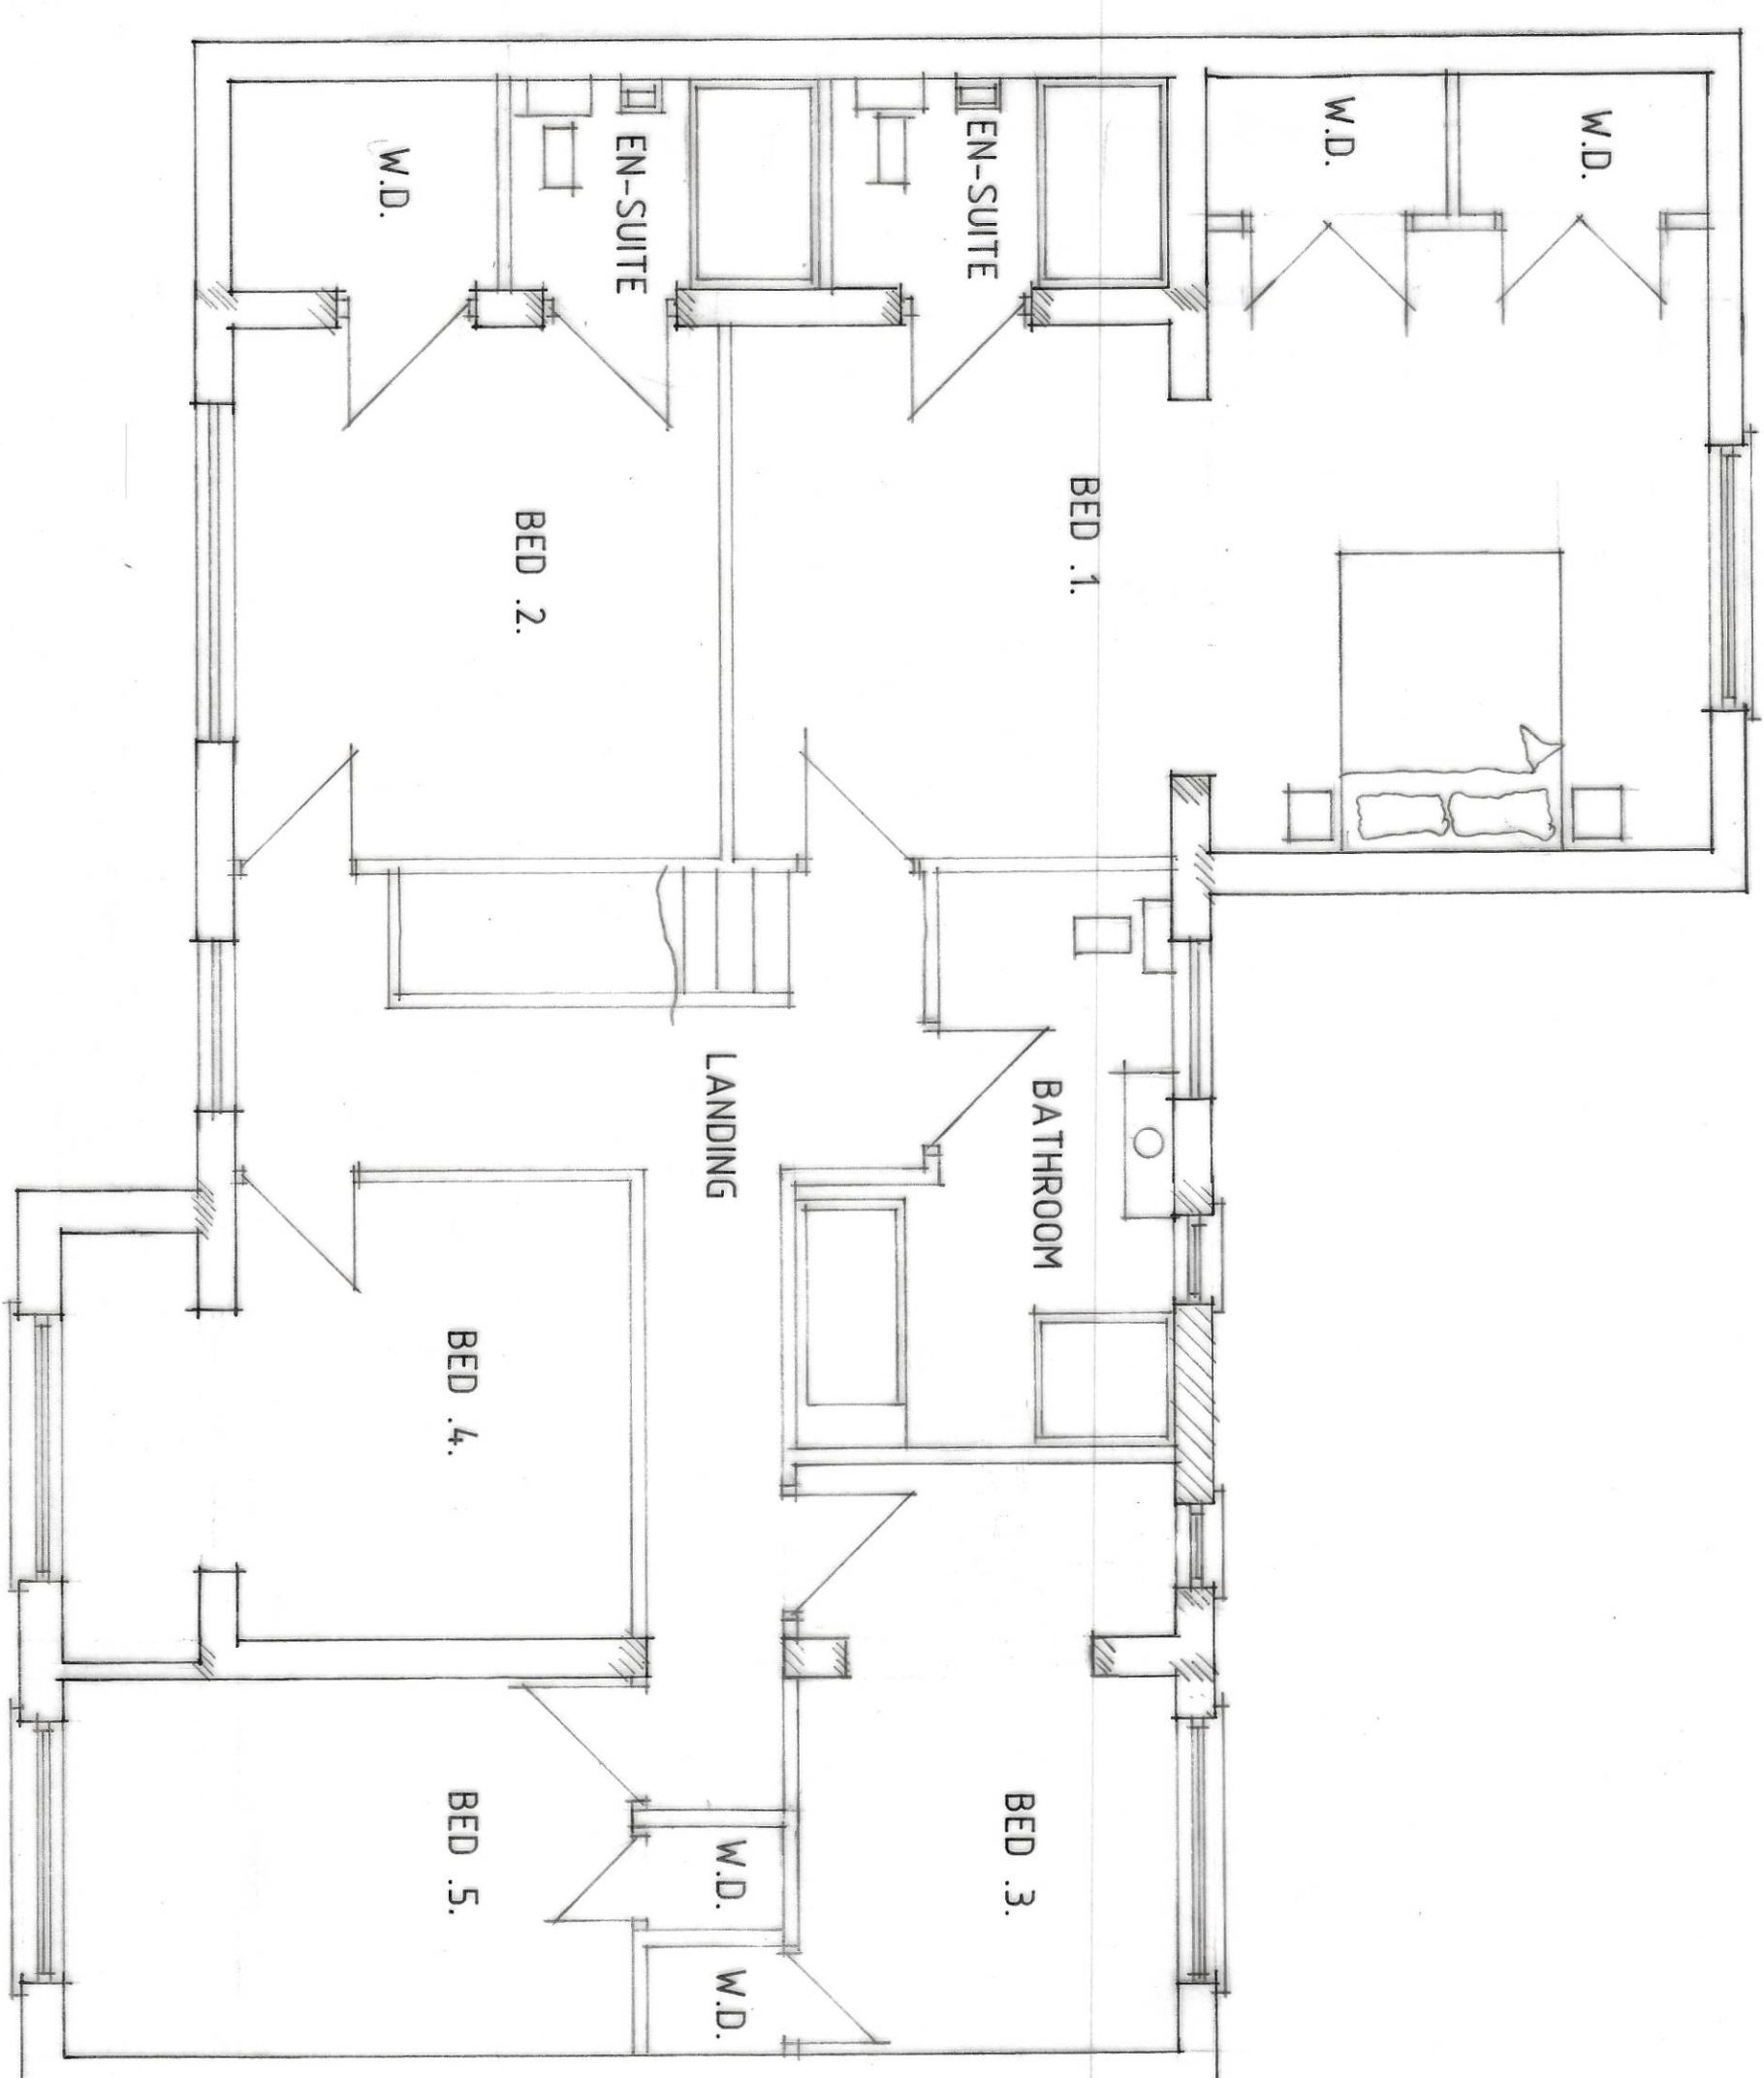


FIRST FLOOR PLAN

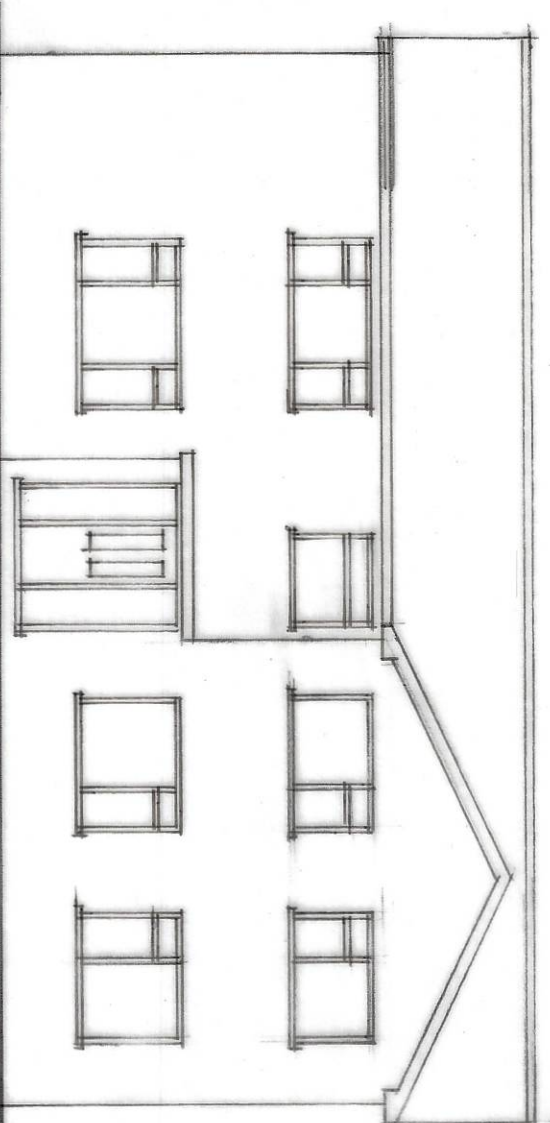


FRONT

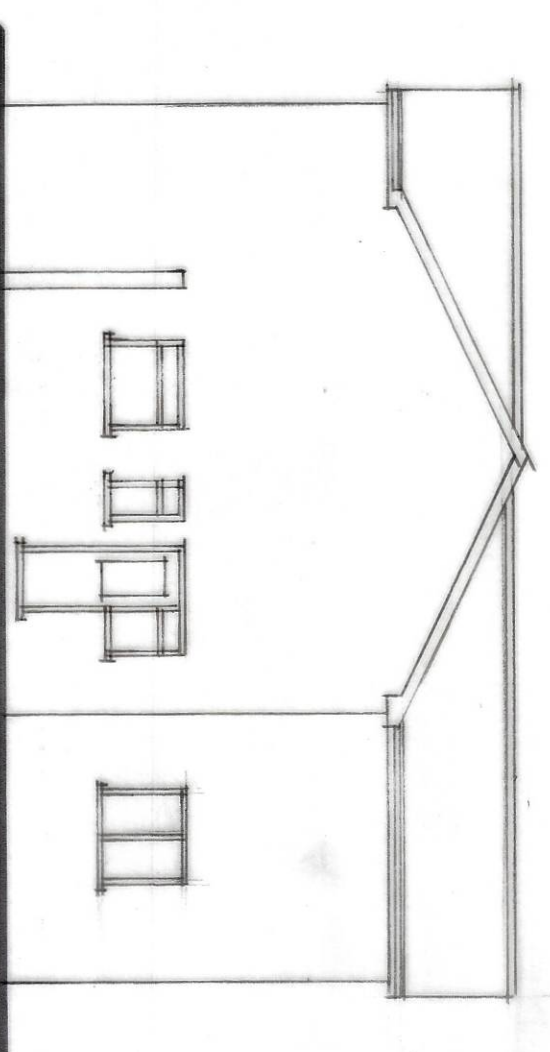

SIDE

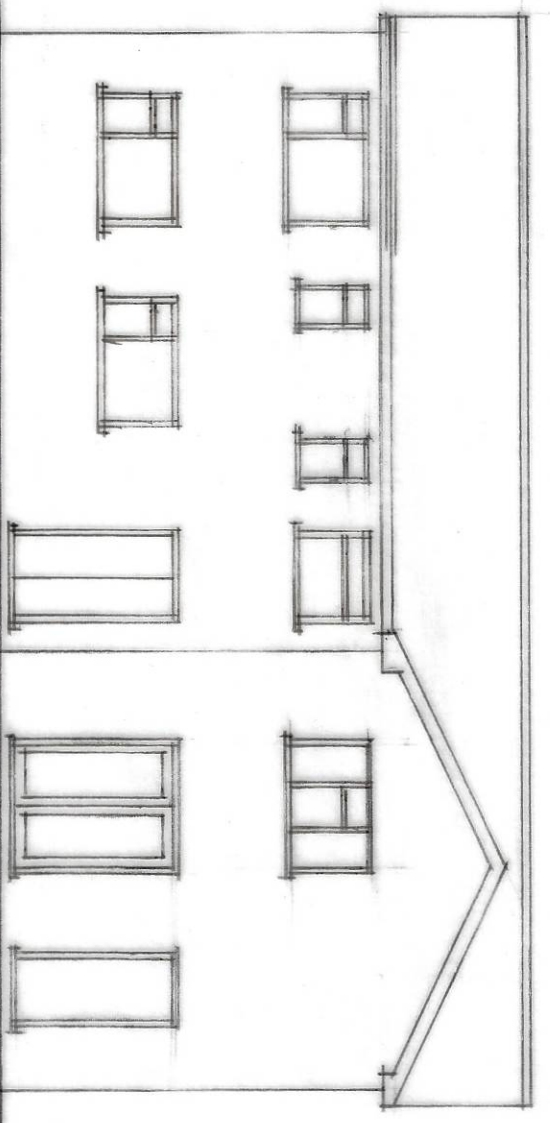

REAR

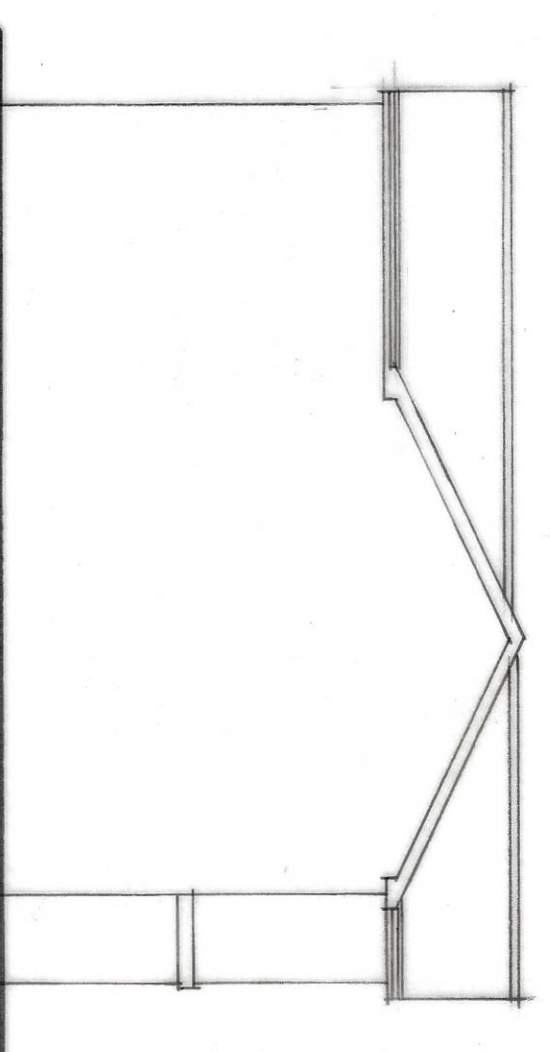

SIDE

**Status**  
DESIGN  
CONSULTANTS IN ARCHITECTURE & PLANNING

B - ALTS - 24.2.23  
A - ALTS - 21.2.23

PROPOSED EXTENSIONS AT  
17 DICK TURPIN WAY,  
LONG SUTTON  
FOR  
MRS. C. GRESSWELL.  
SKETCH  
PLAN AS PROPOSED

1:50 1:100 SD22-038/2  
FEB-23 B.GILHAM.

2 Edinburgh Walk, Hothwell,  
Spenning, Lincs. PE12 7AP  
Tel: 01509 423433 Fax: 01509 420702