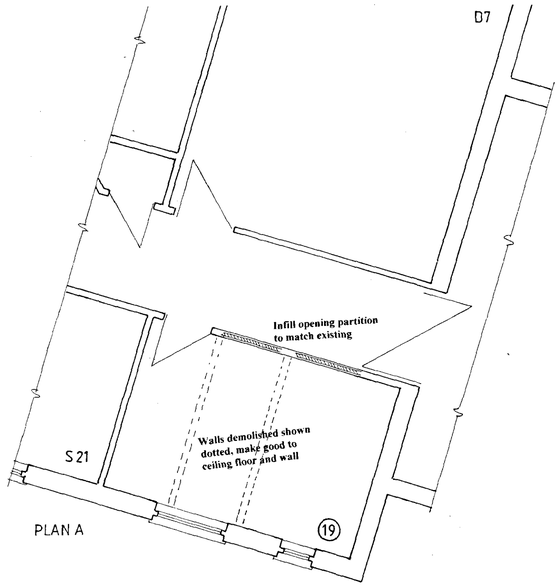

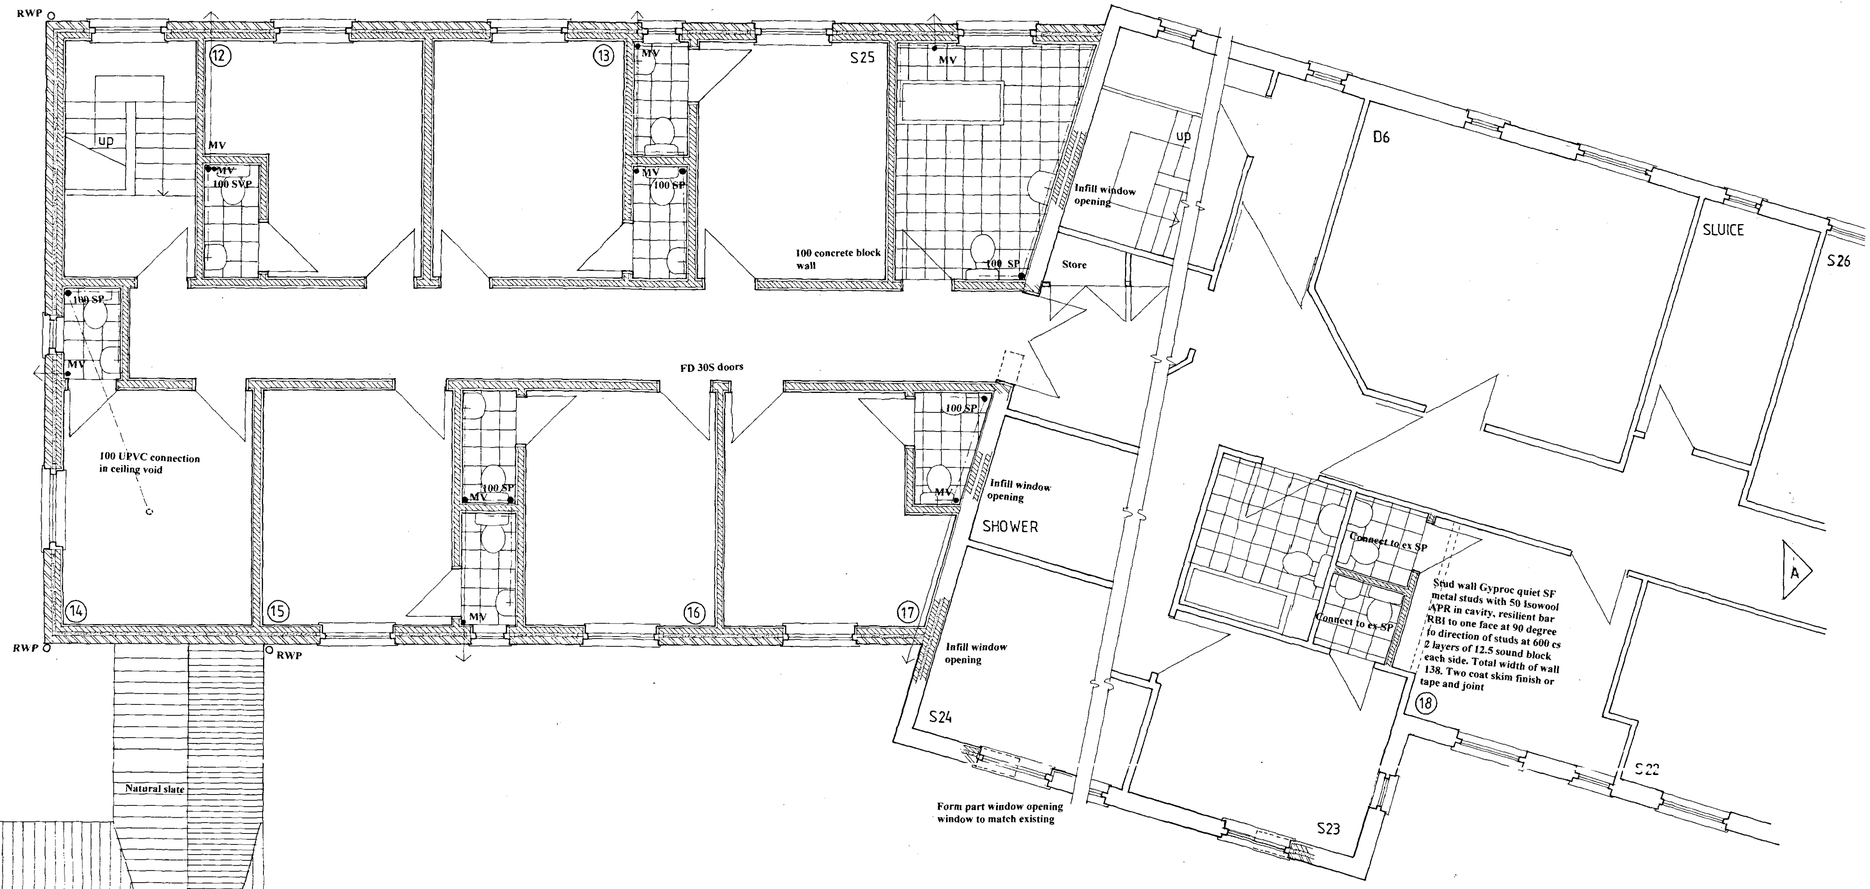

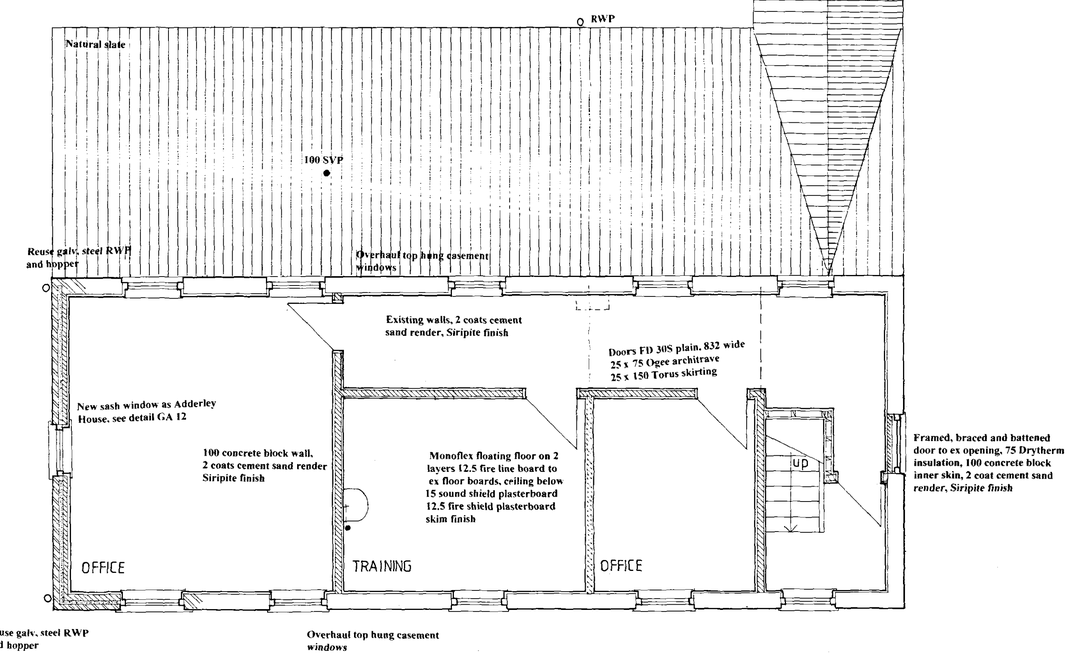

0381/06

Ian Haye Partnership
15 HIGH STREET, NORTHWOLD
NORFOLK IP26 5LA
Tel: 01366-727 766 Fax: 01366-727 676

project ADDERLEY HOUSE
LONG SUTTON

drawing A. NURSING HOME EXTENSION
FIRST FLOOR PLAN
GENERAL ARRANGEMENT

scale 1.50 date 11.05

drw no 4161 GA. 3 rev A