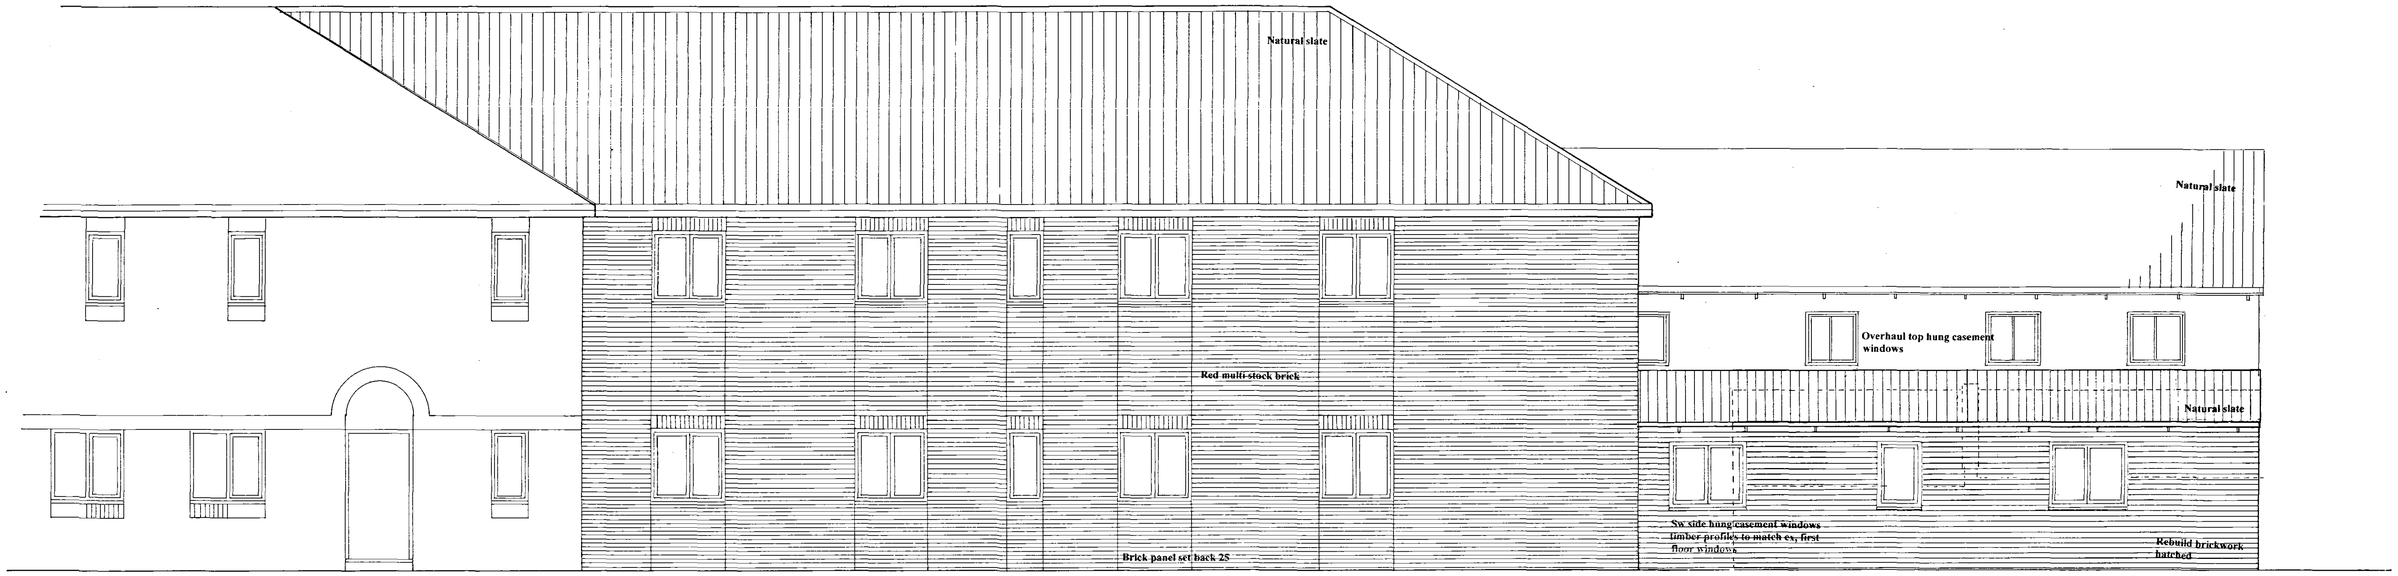

REAR ELEVATION

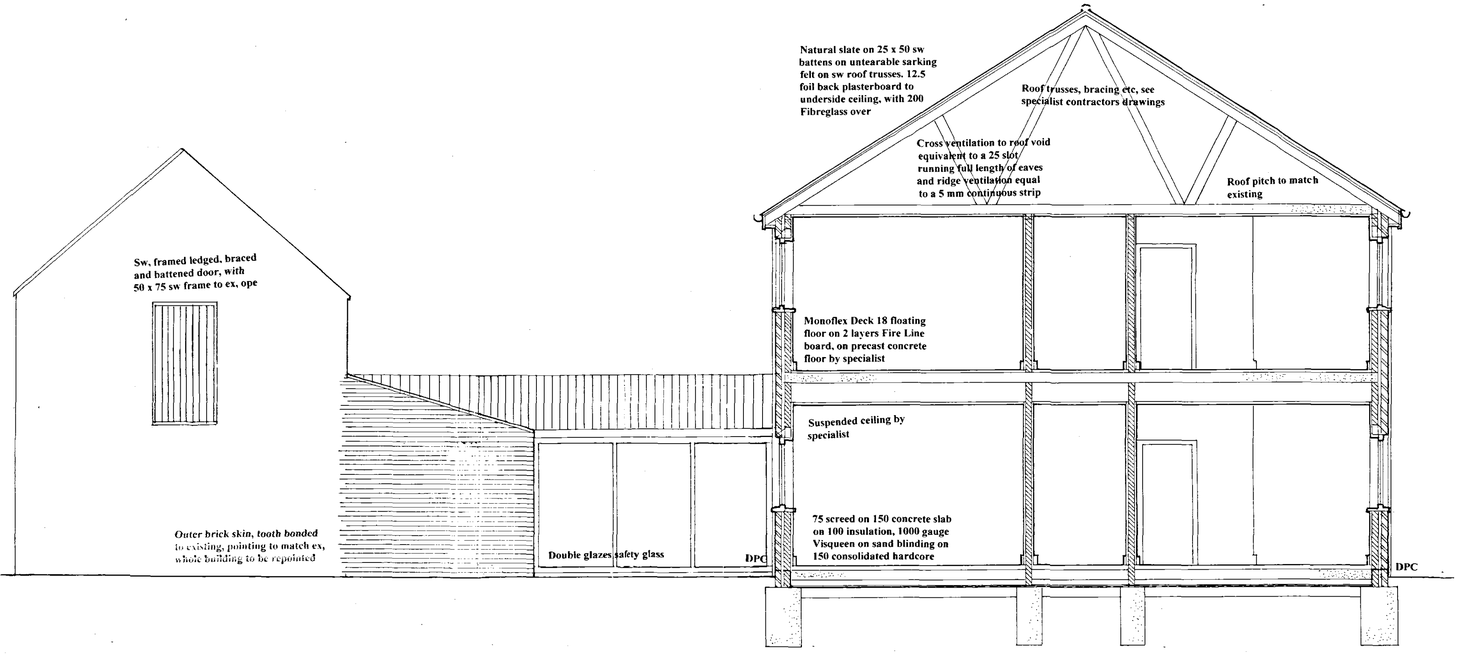

FLANL ELEVATION COACH HOUSE - SECTION EXTENSION

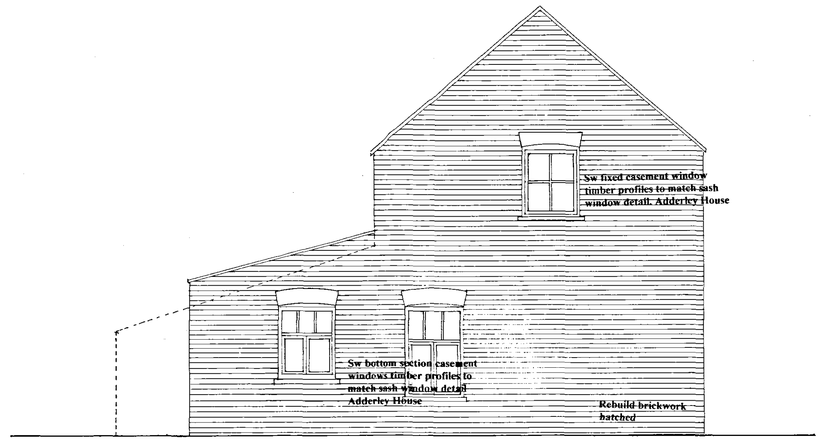

FLANK ELEVATION COACH HOUSE

03/2106

Ian Haye Partnership
15 HIGH STREET, NORTHWOLD
NORFOLK IP26 5LA
Tel: 01366-727 766 Fax: 01366-727 676

project ADDERLEY HOUSE
LONG SUTTON

drawing A. NURSING HOME EXTENSION
ELEVATIONS 2
GENERAL ARRANGEMENT

scale 1.100 date 11.05

drw no 4161. GA5 rev A