

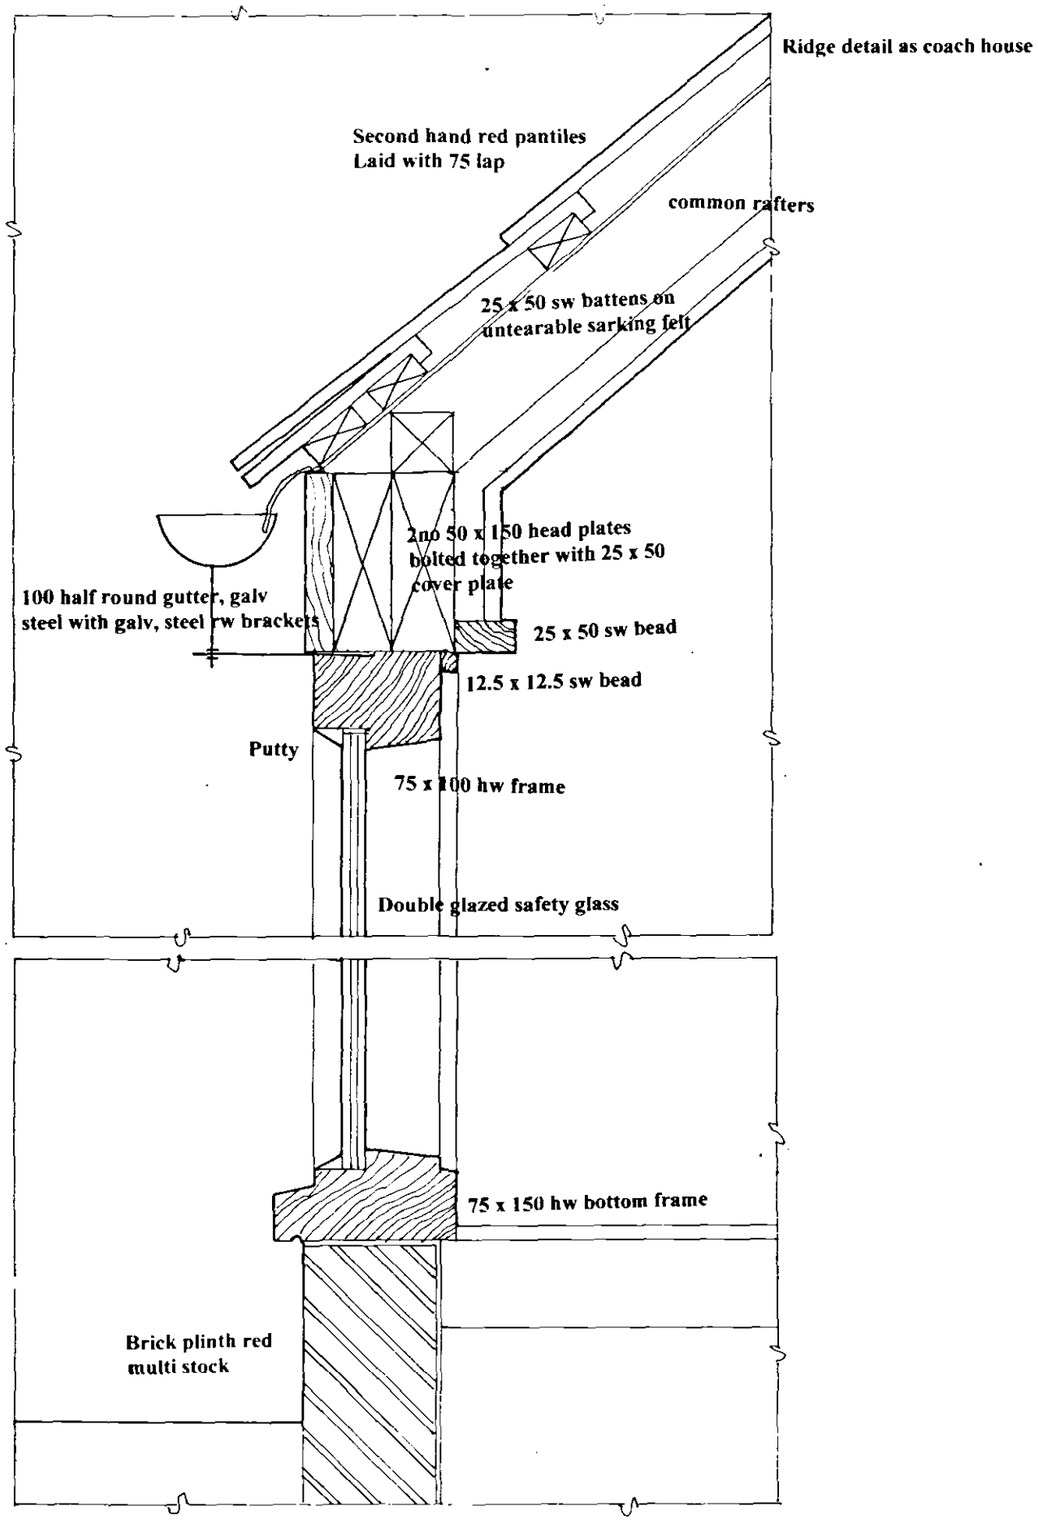


SECTION

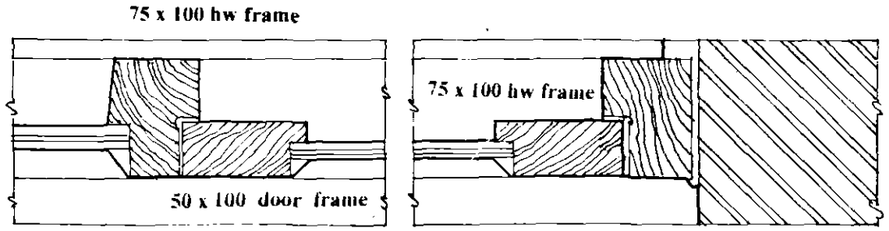

PLAN DOOR

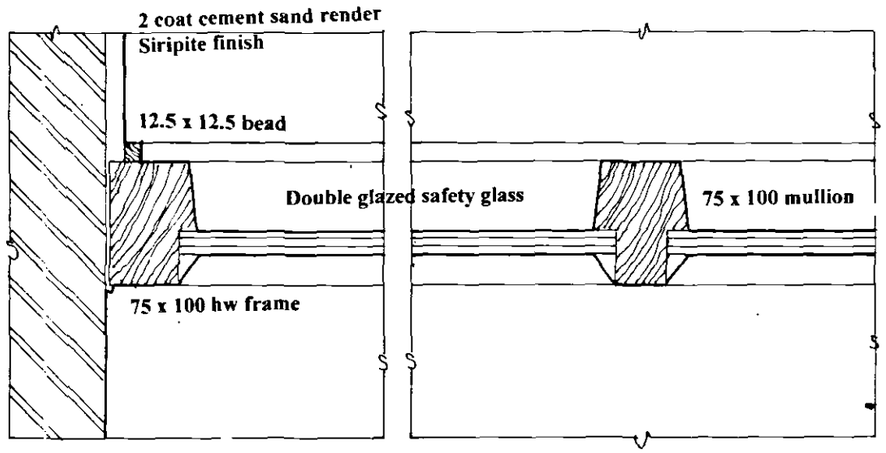

PLAN MULLIAN

0382/06

Ian Haye Partnership
15 HIGH STREET, NORTHWOLD
NORFOLK IP26 5LA
Tel: 01366-727 766 Fax: 01366-727 676

project ADDERLEY HOUSE
LONG SUTTON

drawing A. NURSING HOME EXTENSION
COACH HOUSE
GLAZED LINK
DETAIL

scale 1.5. date 11 .05

drw no 4161 GA.11 rev A