

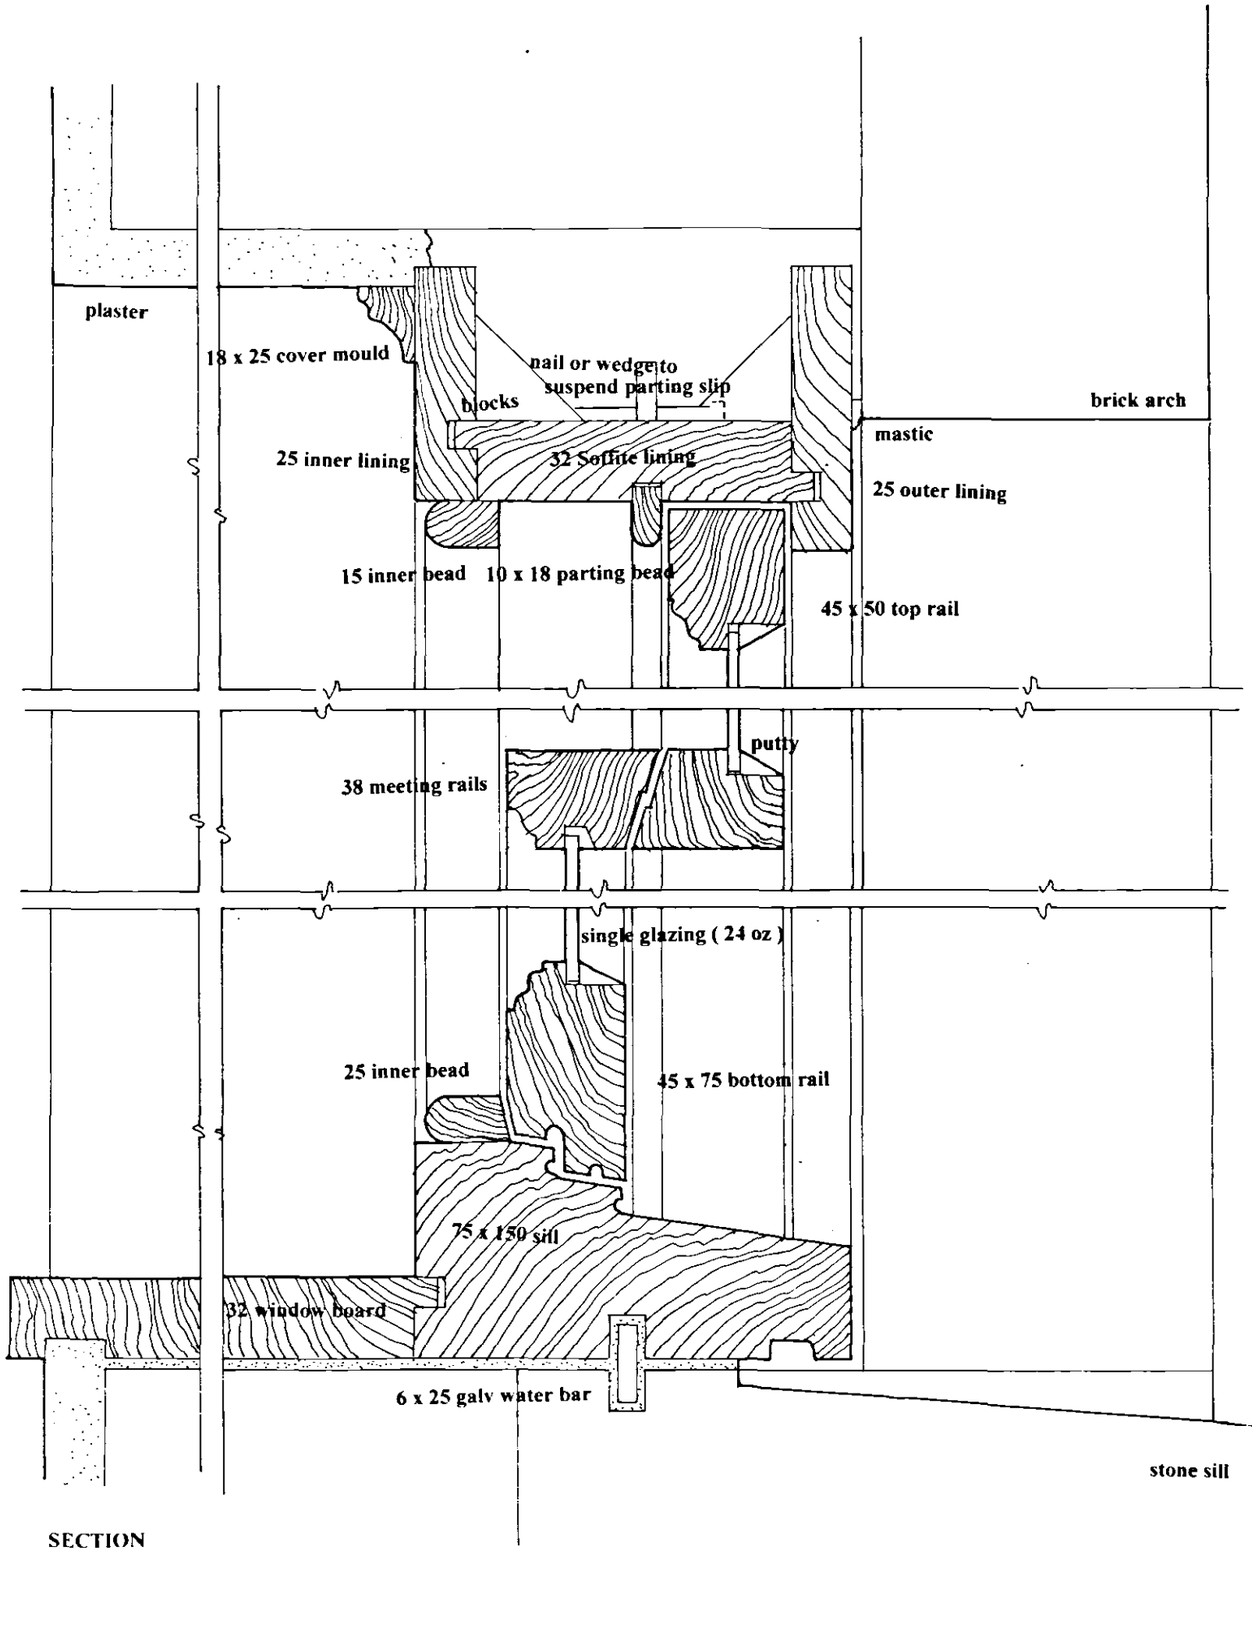


SECTION

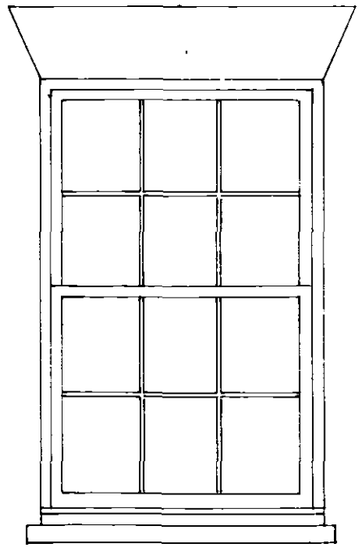

ELEVATION
SOFTWOOD SASH WINDOW

PLANNING
Ref. 0382/06

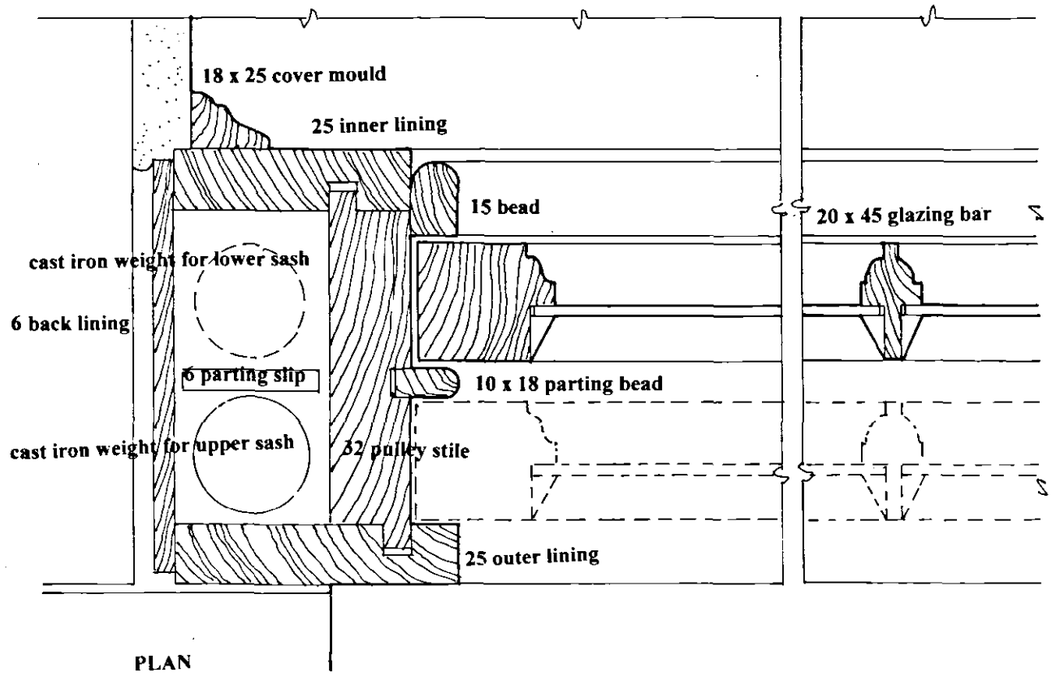

PLAN

Ian Haye Partnership
15 HIGH STREET, NORTHWOLD
NORFOLK IP26 5LA
Tel: 01366-727 766 Fax: 01366-727 676

drawing D. ADDERLEY HOUSE
SASH WINDOW
DETAIL

project ADDERLEY HOUSE
LONG SUTTON

scale 1.2. 1.25 date 11.05

drw no 4161 GA. 12 rev A